NOT USED | - / - | L

NOT USED | - / - | J

NOT USED | - / - | G

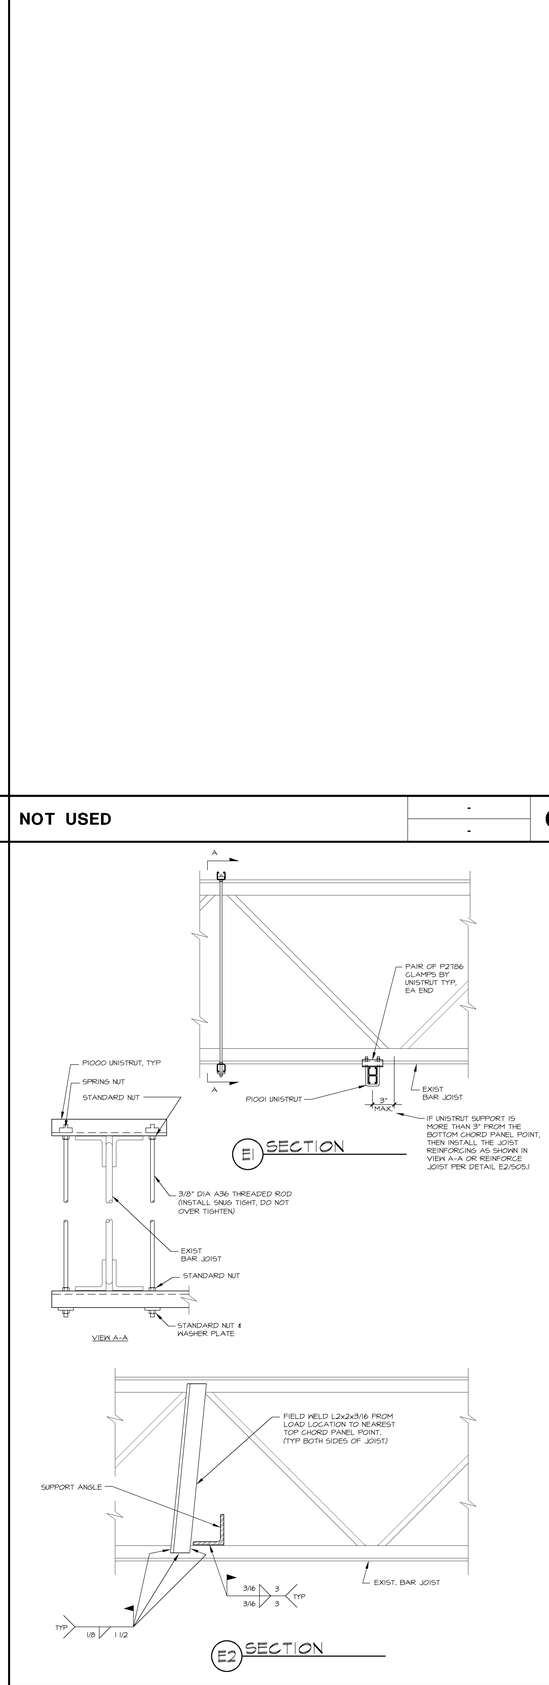

JOIST REINFORCING | N.T.S. / - | E

SUSPENDED MECH. UNIT SECTION | N.T.S. / - | C

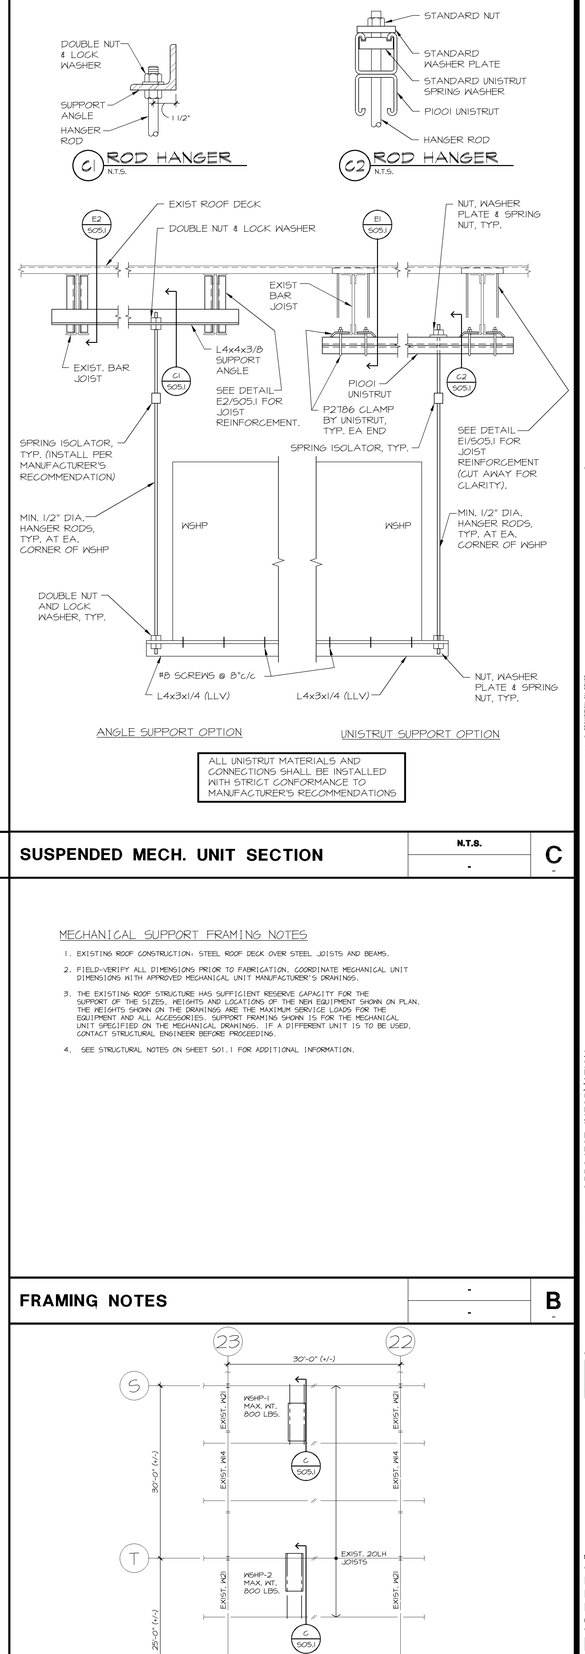

ALL UNISTRUT MATERIALS AND CONNECTIONS SHALL BE INSTALLED WITH STRICT CONFORMANCE TO MANUFACTURER'S RECOMMENDATIONS

FRAMING NOTES | - / - | B

MECHANICAL SUPPORT FRAMING NOTES

1. EXISTING ROOF CONSTRUCTION: STEEL ROOF DECK OVER STEEL JOISTS AND BEAMS.
2. FIELD-VERIFY ALL DIMENSIONS PRIOR TO FABRICATION. COORDINATE MECHANICAL UNIT DIMENSIONS WITH APPROVED MECHANICAL UNIT MANUFACTURER'S DRAWINGS.
3. THE EXISTING ROOF STRUCTURE HAS SUFFICIENT RESERVE CAPACITY FOR THE SUPPORT OF THE SIZES, WEIGHTS AND LOCATIONS OF THE NEW EQUIPMENT SHOWN ON PLAN. THE WEIGHTS SHOWN ON THE DRAWINGS ARE THE MAXIMUM SERVICE LOADS FOR THE EQUIPMENT AND ALL ACCESSORIES. SUPPORT FRAMING SHOWN IS FOR THE MECHANICAL UNIT SPECIFIED ON THE MECHANICAL DRAWINGS. IF A DIFFERENT UNIT IS TO BE USED, CONTACT STRUCTURAL ENGINEER BEFORE PROCEEDING.
4. SEE STRUCTURAL NOTES ON SHEET S01.1 FOR ADDITIONAL INFORMATION.

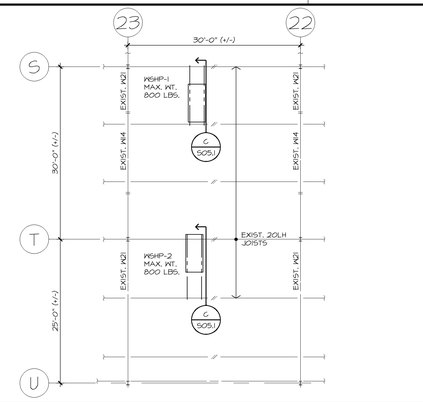

PARTIAL EXISTING ROOF FRAMING PLAN | 3/32" = 1'-0" / - | A

EXPRESS

EXPRESS FASHION OPERATIONS, LLC
d/b/a STORE DESIGN & CONSTRUCTION
1 Express Drive Columbus, Ohio 43230
Telephone: 614.474.4001 Express.com

COPYRIGHT © 2006
THESE DRAWINGS AND SPECIFICATIONS ARE PREPARED FOR USE ON A SPECIFIC SITE AND ARE THE PROPERTY OF EDC. ANY REUSE OF THESE DRAWINGS AND SPECIFICATIONS ON A DIFFERENT PROJECT SITE OR AT A LATER TIME, WITHOUT THE EXPRESS WRITTEN AUTHORIZATION OF EDC, IS AND EXPRESSLY AUTHORIZED IN WRITING BY EXPRESS STORE PLANNING, INC. D/B/A EXPRESS STORE DESIGN AND CONSTRUCTION ("EDC").

THESE DRAWINGS AND SPECIFICATIONS ARE THE PROPERTY OF EDC AND SHALL NOT BE DISPLAYED IN ANY MANNER OR USED IN ANY OTHER PROJECT EXCEPT BY WRITTEN AGREEMENT WITH EDC. NO REPRODUCTION OR PUBLICATION BY ANY METHOD, IN WHOLE OR IN PART, MAY BE MADE WITHOUT THE AUTHORIZATION OF THE EDC. ALL UNUSED OR REPRODUCTIONS OF THESE DRAWINGS AND SPECIFICATIONS SHALL BE RETURNED TO EDC UPON COMPLETION OF THEIR SERVICES, UNLESS OTHERWISE AGREED BY THE EDC.

UNDER SHARED LAW DRAWINGS AND SPECIFICATIONS ARE COPYRIGHTED AND SUBJECT TO COPYRIGHT PROTECTION AS AN "ARCHITECTURAL WORK" UNDER SECTION 102 OF THE COPYRIGHT ACT, AS AMENDED DECEMBER 1990. THE ARCHITECT OF RECORD ACQUIRES THE COPYRIGHTS FOR ALL ARCHITECTURAL WORKS DEPICTED IN THESE DRAWINGS AND SPECIFICATIONS AS SOON AS THIS TANGIBLE MEDIUM OF EXPRESSION IS FIXED IN THE FORM OF DIGITAL DATA AND/OR PAPER DRAWINGS. UNDER SUCH PROTECTION, UNAUTHORIZED USE OF THESE DRAWINGS AND SPECIFICATIONS BY ANY PERSON OR ENTITY IN ANY MANNER IS PROHIBITED AND COULD RESULT IN SIGNIFICANT CIVIL AND CRIMINAL PENALTIES. ANY PARTY TO WHOM THESE DRAWINGS OR SPECIFICATIONS ARE LOANED, GIVEN, SOLD, OR OTHERWISE TRANSFERRED AND ANY PARTY TO WHOM A CONSTRUCTION PERMIT OR BUILDING PERMIT IS ISSUED AGREES TO INDEMNIFY AND HOLD HARMLESS THE ARCHITECT OF RECORD AND HIS CONSULTANTS FROM AND AGAINST ANY AND ALL LOSS, DAMAGE, LIABILITY AND COST, INCLUDING REASONABLE ATTORNEY'S FEES AND COSTS OF DEFENSE, ARISING FROM ANY MODIFICATION OF THESE DRAWINGS AND SPECIFICATIONS OR THE UNAUTHORIZED REUSE OF THE DRAWINGS AND SPECIFICATIONS BY THE OWNER OR BY OTHERS FOR ANY PURPOSE WHATSOEVER.

712

PKG B
FALL 2014
130832

PROJECT INFORMATION:

EXPRESS
SPRINGFIELD TOWN CENTER
6847 SPRINGFIELD MALL
SPACE NO.: 22049
SPRINGFIELD, VA 22150

SCOPE:
DESIGN TYPE: NEW
ESD&C PROJECT #: DG 94869

PACKAGE:
GENERATION:
A/E PROJECT #:

REVISIONS:

	REQUIRED BY:	DATE
1	JMB BUILDING DEPARTMENT & LANDLORD COMMENTS	05/13/14
2		04/09/14
3		05/08/14

* INDICATES NO REVISION TO THIS SHEET

SHIRK & O'DONOVAN
CONSULTING ENGINEERS, INCORPORATED
370 EAST WILSON BRIDGE ROAD
WORTHINGTON, OHIO 43085-2321
TEL (614) 436-6465

ELITE CONSTRUCTION GROUP
LAKE JACKSON, TX
PHONE: 979-285-0712
NOTE: THESE PRINTS HAVE BEEN REDUCED BY 50 PERCENT. SCALE WILL BE 50 PERCENT OF WHAT IS NOTED ON PLANS

SHIRK & O'DONOVAN PROJECT NO. 132867

DATE ISSUED: 05/06/2014
DESIGNED BY: JMB
DRAWN BY: JMB
CHECKED BY: PJOD

MECH. SUPPORT FRAMING PLAN AND DETAILS

DRAWING NUMBER:
S05.1