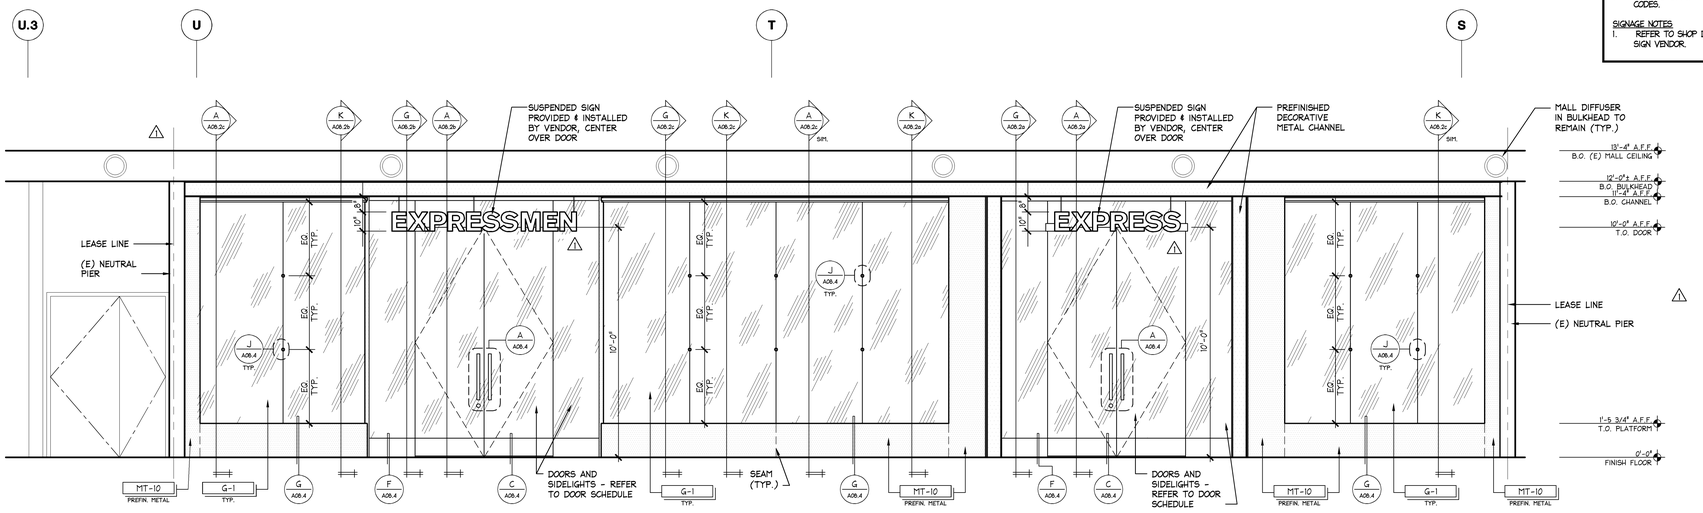

STOREFRONT ELEVATION

3/8" = 1'-0"

B

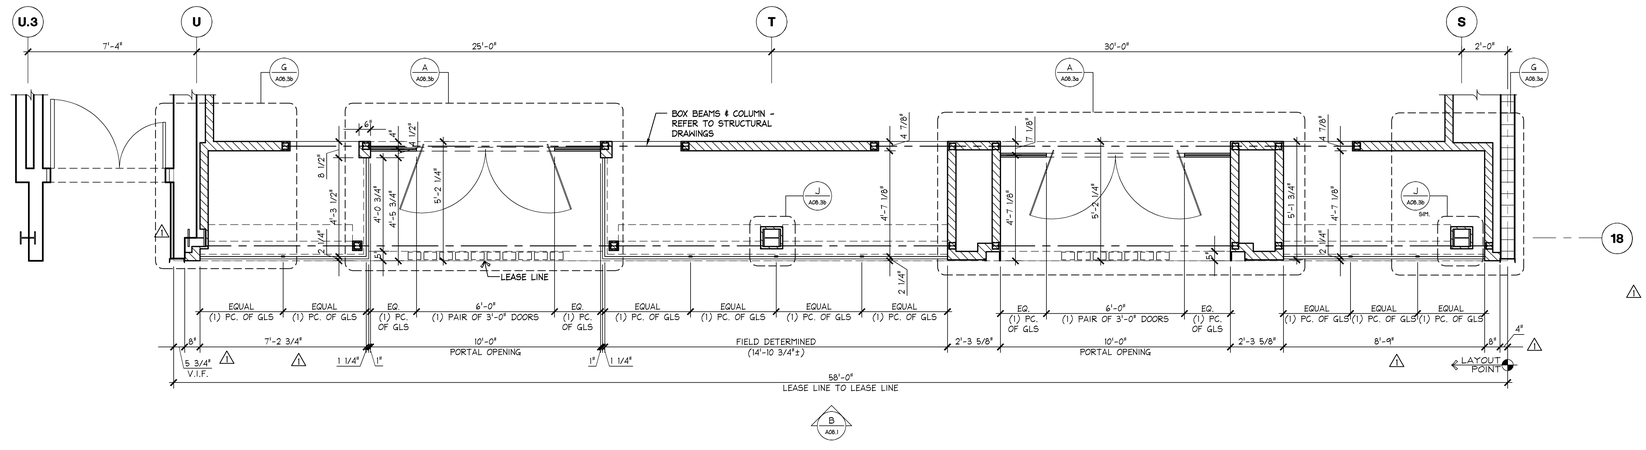

STOREFRONT PLAN

3/8" = 1'-0"

A

STOREFRONT CONSTRUCTION NOTES:

1. PREFINISHED METAL AT STOREFRONT TO BE INSTALLED ON SOLID FRAMING, SHEATHING AND BLOCKING MEMBERS WITH GE200 SILICONE. DO NOT USE SCREWS OR POP RIVETS. (SPECIAL CARE MUST BE TAKEN NOT TO SCRATCH METAL SURFACES PRIOR TO OR DURING INSTALLATION).
2. ALL METAL BUTT JOINTS AND INSIDE CORNERS TO BE TIGHT FIT.
3. ALL SURFACES THAT METAL WILL BE APPLIED TO SHOULD BE SMOOTH AND HAVE ALL DEPRESSIONS, HOLES, COUNTER SUNK FASTENERS, ETC. FILLED AND MADE FLUSH WITH THE SURFACE.
4. ALL STOREFRONT GLASS TO BE SET WITH BLACK NEOPRENE GLAZING GASKETS(UNLESS OTHERWISE NOTED).
5. GAPS BETWEEN GLASS TO BE UNIFORM AND NOT TO EXCEED 1/4" IN WIDTH.
6. NO WOOD BLOCKING PERMITTED AT STOREFRONT IF REQUIRED BY LOCAL CODES.

SIGNAGE NOTES:

1. REFER TO SHOP DRAWINGS. VERIFY ALL ELECTRICAL REQUIREMENTS WITH SIGN VENDOR.

REFER TO STRUCTURAL DRAWINGS FOR FRAMING NOTES & DETAILS (TYP.)

SUBMIT SEPARATE SIGNAGE SHOP DRAWINGS FOR LANDLORD APPROVAL

EXPRESS

EXPRESS FASHION OPERATIONS, LLC
d/b/a STORE DESIGN & CONSTRUCTION
1 Express Drive Columbus, Ohio 43230
Telephone: 614.474.4001 · Express.com

712

1 PROMOTION OR REUSE
THESE SPECIFICATIONS WERE PREPARED FOR USE ON A SPECIFIC SITE. THEY ARE NOT TO BE USED FOR PROMOTION OR REUSE BY ANY PERSON OR ENTITY FOR ANY OTHER SITE OR PROJECT. ANY SUCH UNAUTHORIZED USE IS AT THE USER'S SOLE RISK AND WITHOUT LIABILITY TO EXPRESS. ANY SUCH USE BY ANY PERSON OR ENTITY WITHOUT THE EXPRESS WRITTEN AUTHORIZATION IS EXPRESSLY PROHIBITED IN WITHIN BY EXPRESS STORE PLANNING, INC. DBA/ EXPRESS STORE DESIGN AND CONSTRUCTION ("ESDC").

2 COPYRIGHT NOTICE
THESE DRAWINGS AND SPECIFICATIONS ARE THE PROPERTY OF ESDC AND SHALL NOT BE REPRODUCED IN ANY MANNER OR USED ON ANY OTHER PROJECT EXCEPT BY WRITTEN AGREEMENT WITH ESDC. NO AUTHORIZATION IS GIVEN TO REPRODUCE ANY PART OF THESE DRAWINGS OR SPECIFICATIONS FOR USE BY ANY PERSON OR ENTITY OTHER THAN EXPRESS AND ESDC. ANY UNAUTHORIZED AUTHORIZATIONS OF THE ESDC. ALL OBSTRUCTION OR REPRODUCTION OF THESE DRAWINGS AND SPECIFICATIONS WITHOUT THE PRIOR WRITTEN CONSENT OF ESDC IS PROHIBITED. ALL RIGHTS OTHERWISE RESERVED BY THE ESDC.

COPYRIGHT NOTICE
THESE DRAWINGS AND SPECIFICATIONS ARE COPYRIGHTED AND SUBJECT TO COPYRIGHT PROTECTION AS AN "ARCHITECTURAL WORK" UNDER SECTIONS 102 OF THE COPYRIGHT ACT, 17 U.S.C. AS AMENDED DECEMBER 1990. THE OWNER AND ARCHITECT AGREE THAT ESDC IS THE AUTHOR OF THESE DOCUMENTS AND RETAINS ALL RIGHTS, INCLUDING COPYRIGHT AND OTHER PROPERTY RIGHTS IN THEM. OWNER AND ARCHITECT AGREE THAT ESDC'S DRAWINGS AND SPECIFICATIONS, AND THE ARCHITECTURAL WORKS DEPICTED THEREIN, MAY NOT BE USED BY OWNER OR ANY THIRD PARTY WITHOUT THE PRIOR WRITTEN CONSENT OF ESDC REGARDLESS OF WHETHER ANY FEES OR OTHER COMPENSATION IS PAID TO ESDC. THIS PROHIBITION SPECIFICALLY APPLIES TO ANY USE OF ESDC'S DRAWINGS AND SPECIFICATIONS FOR ANY ADDITIONS TO THE PROJECT, UNAUTHORIZED USE OF THESE DRAWINGS AND SPECIFICATIONS ON ANY OTHER PROJECT, AND FOR COMPLETION OF THE PROJECT BY ANY PERSON OR ENTITY OTHER THAN ESDC, UNLESS ESDC HAS BEEN ADJUDICATED TO BE IN DEFAULT UNDER ITS AGREEMENT WITH OWNER.

PROJECT INFORMATION:

EXPRESS
SPRINGFIELD TOWN CENTER
6847 SPRINGFIELD MALL
SPACE NO.: 6847
SPRINGFIELD, VA 22150

SCOPE: NEW | PACKAGE:
DESIGN TYPE: DG | GENERATION:
ESD&C PROJECT #: 94869 | A/E PROJECT #:

PKG B
FALL 2014
130832

REVISIONS:

	REQUIRED BY:	DATE
1	45% BUILDING DEPARTMENT & LANDLORD COMMENTS	03/13/14
2	#	04/09/14
3	#	05/08/14

* INDICATES NO REVISION TO THIS SHEET

SHREMSHOCK
Shremshock Architects, Inc.
6130 S. Sunbury Rd. Westerville, OH 43081
t: 614 545 4550 | f: 614 545 4555 | shremshock.com
Gerald S. Shremshock, Architect
Timothy J. Shremshock, Architect

ELITE CONSTRUCTION GROUP
LAKE JACKSON, TX
PHONE: 979-285-0712
NOTE: THESE PRINTS HAVE BEEN REDUCED BY 50 PERCENT. SCALE WILL BE 50 PERCENT OF WHAT IS NOTED ON PLANS

DATE ISSUED: 02/14/2014
DESIGNED BY: JB
DRAWN BY: ACB\KNC
CHECKED BY: KMM

STOREFRONT PLAN & ELEVATION

DRAWING NUMBER:
A08.1