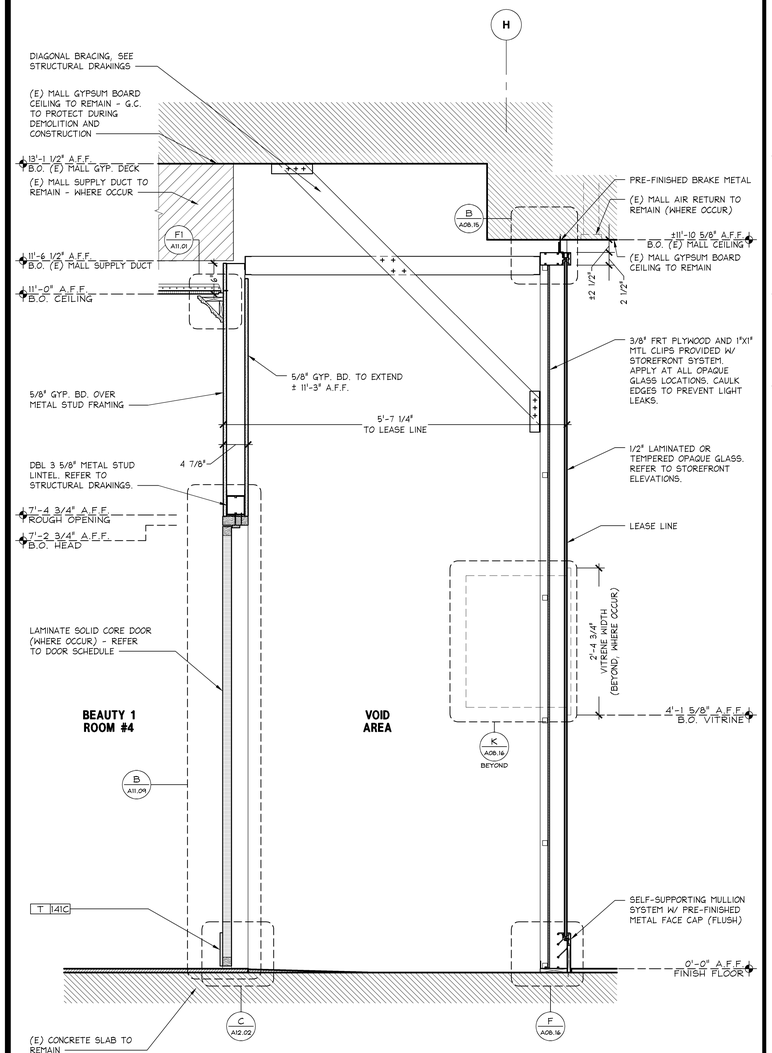

NOTES:
1. SEE STRUCTURAL DRAWINGS FOR FRAMING SIZE, GAUGE, AND ASSEMBLY OF ALL STOREFRONT FRAMING.
2. G.C. SHALL PATCH, REPAIR, AND FINISH EXISTING MALL BULKHEAD AS REQUIRED TO "LIKE-NEW" CONDITION AT STOREFRONT TIE-IN. COORDINATE FINISH SPECIFICATIONS WITH THE LANDLORD.
3. G.C. SHALL FIELD VERIFY EXACT LOCATION, CONDITION, AND ACTUAL HEIGHT ABOVE FINISHED FLOOR OF EXISTING MALL BULKHEAD.
4. ~~REFER TO GLAZING SCHEDULE ON SHEET A09.01 FOR SIZE OF GLASS.~~
5. SEE DETAIL 1/A11.01 FOR ALL VSS WOOD TRIM PROFILES.
6. ~~SEE DETAIL 1/A10.01 FOR ALL PINK WOOD TRIM PROFILES.~~
7. SEE DETAIL A/A00.02 FOR DOOR SCHEDULE.
8. ALL DIMENSIONS ARE TO FACE OF SHEATHING OR FINISH U.O.N.

VERTICAL SECTION AT ENTRY PORTAL GLASS PANEL — 1" = 1'-0" — J

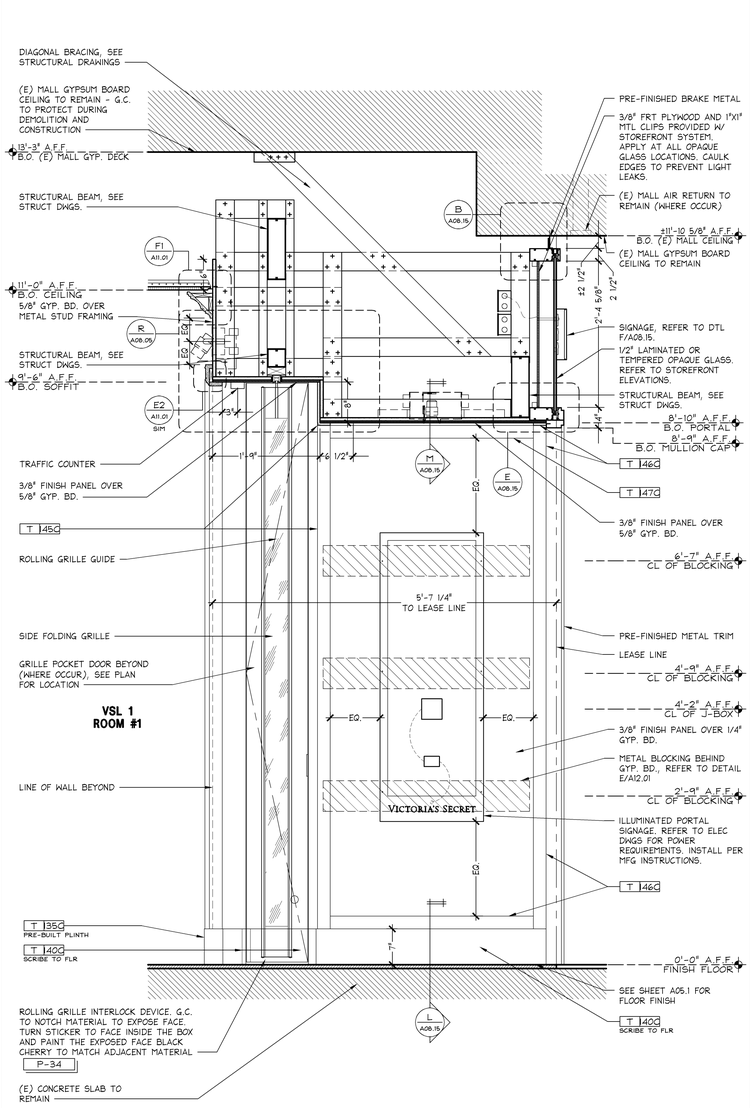

NOTES:
1. SEE STRUCTURAL DRAWINGS FOR FRAMING SIZE, GAUGE, AND ASSEMBLY OF ALL STOREFRONT FRAMING.
2. G.C. SHALL PATCH, REPAIR, AND FINISH EXISTING MALL BULKHEAD AS REQUIRED TO "LIKE-NEW" CONDITION AT STOREFRONT TIE-IN. COORDINATE FINISH SPECIFICATIONS WITH THE LANDLORD.
3. G.C. SHALL FIELD VERIFY EXACT LOCATION, CONDITION, AND ACTUAL HEIGHT ABOVE FINISHED FLOOR OF EXISTING MALL BULKHEAD.
4. ~~REFER TO GLAZING SCHEDULE ON SHEET A09.01 FOR SIZE OF GLASS.~~
5. SEE DETAIL 1/A11.01 FOR ALL VSS WOOD TRIM PROFILES.
6. ~~SEE DETAIL 1/A10.01 FOR ALL PINK WOOD TRIM PROFILES.~~
7. SEE DETAIL A/A00.02 FOR DOOR SCHEDULE.
8. ALL DIMENSIONS ARE TO FACE OF SHEATHING OR FINISH U.O.N.

VERTICAL SECTION AT ENTRY (FOLDING GRILLE) — 1" = 1'-0" — E

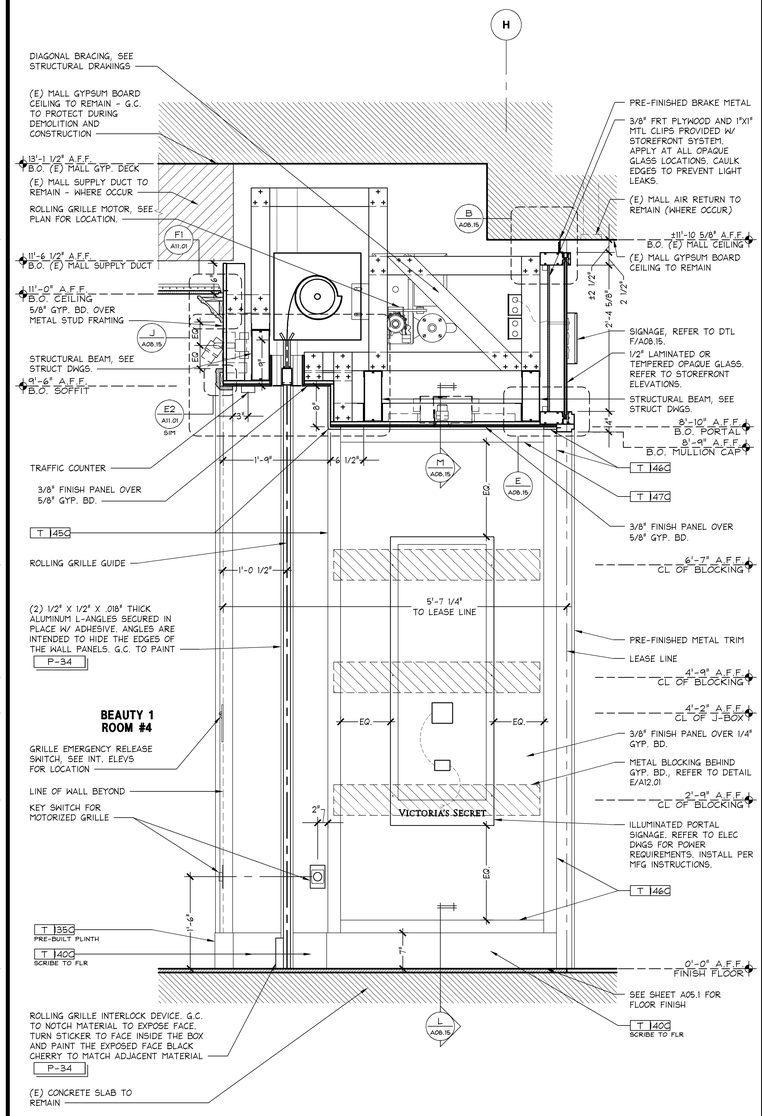

NOTES:
1. SEE STRUCTURAL DRAWINGS FOR FRAMING SIZE, GAUGE, AND ASSEMBLY OF ALL STOREFRONT FRAMING.
2. G.C. SHALL PATCH, REPAIR, AND FINISH EXISTING MALL BULKHEAD AS REQUIRED TO "LIKE-NEW" CONDITION AT STOREFRONT TIE-IN. COORDINATE FINISH SPECIFICATIONS WITH THE LANDLORD.
3. G.C. SHALL FIELD VERIFY EXACT LOCATION, CONDITION, AND ACTUAL HEIGHT ABOVE FINISHED FLOOR OF EXISTING MALL BULKHEAD.
4. ~~REFER TO GLAZING SCHEDULE ON SHEET A09.01 FOR SIZE OF GLASS.~~
5. SEE DETAIL 1/A11.01 FOR ALL VSS WOOD TRIM PROFILES.
6. ~~SEE DETAIL 1/A10.01 FOR ALL PINK WOOD TRIM PROFILES.~~
7. SEE DETAIL A/A00.02 FOR DOOR SCHEDULE.
8. ALL DIMENSIONS ARE TO FACE OF SHEATHING OR FINISH U.O.N.

VERTICAL SECTION AT ENTRY (ROLLING GRILLE) — 1" = 1'-0" — A

SHREMSHOCK
Shremshock Architects, Inc.
6130 S. Sunbury Rd. Westerville, OH 43081
t: 614 545 4550 | f: 614 545 4555 | shremshock.com
Gerald S. Shremshock, Architect
Timothy J. Shremshock, Architect

Limitedbrands
LIMITED STORE PLANNING, INC.
d/b/a STORE DESIGN & CONSTRUCTION
Three Limited Parkway · Columbus, Ohio 43230
Telephone: 614.415.7000 · Fax: 614.415.7349

PROHIBITION OR RESTRICTION ON USE.
THESE DRAWINGS AND SPECIFICATIONS ARE PREPARED FOR USE ON A SPECIFIC SITE CONTEMPORANEOUSLY WITH THEIR ISSUE DATE. THEY ARE NOT INTENDED FOR USE ON A DIFFERENT ARCHITECTURAL WORK UNDER SEC. 102 OF THE COPYRIGHT ACT OF 45 AMENDED DECEMBER 1990. NO REPRODUCTION THEREOF, OR ANOTHER PROJECT IS PROHIBITED AND CONTRARY TO LAW UNLESS EXPRESSLY AUTHORIZED BY THE LIMITED STORE PLANNING, INC., DBA/A STORE DESIGN AND CONSTRUCTION ("LSDC").
THESE DRAWINGS AND SPECIFICATIONS ARE THE PROPERTY OF LSDC AND SHALL NOT BE DISPLAYED IN PUBLICATIONS, OR REPRODUCED OR DISCLOSED TO ANY OTHER PARTIES WITHOUT THE WRITTEN AUTHORIZATION OF LSDC. UNDER NO CIRCUMSTANCES SHALL BE MADE, WITHOUT THE WRITTEN PERMISSION OF THESE DRAWINGS AND SPECIFICATIONS SHALL BE MADE, WITHOUT THE WRITTEN PERMISSION OF LSDC. ALL RIGHTS OF COPYRIGHT AND OTHER PROPERTY RIGHTS IN THESE DRAWINGS AND SPECIFICATIONS ARE RESERVED TO LSDC. ANY REPRODUCTION OF THESE DRAWINGS AND SPECIFICATIONS SHALL BE RETURNED TO LSDC UPON COMPLETION OF THEIR INTENDED USE, UNLESS OTHERWISE AGREED TO IN WRITING BY LSDC.
THESE DRAWINGS AND SPECIFICATIONS ARE COPYRIGHTED AND SUBJECT TO COPYRIGHT PROTECTION AS AN "ARCHITECTURAL WORK" UNDER SEC. 102 OF THE COPYRIGHT ACT OF 45 AMENDED DECEMBER 1990. NO REPRODUCTION OF THESE DRAWINGS AND SPECIFICATIONS SHALL BE MADE, WITHOUT THE WRITTEN PERMISSION OF LSDC. ALL RIGHTS OF COPYRIGHT AND OTHER PROPERTY RIGHTS IN THESE DRAWINGS AND SPECIFICATIONS ARE RESERVED TO LSDC. ANY REPRODUCTION OF THESE DRAWINGS AND SPECIFICATIONS SHALL BE RETURNED TO LSDC UPON COMPLETION OF THEIR INTENDED USE, UNLESS OTHERWISE AGREED TO IN WRITING BY LSDC.

PROJECT INFORMATION:
010500295
VICTORIA'S SECRET
PARK PLAZA MALL
6000 W. MARKHAM STREET
SPACE# 2050
LITTLE ROCK, AR 72205
SCOPE: FULL REMODEL
DESIGN TYPE: NMA
LSDAC PROJECT #: 00059784
PACKAGE: PCK 2
GENERATION: FALL 2014 (141Fo)
A/E PROJECT #: 140153

REVISIONS:
REQUIRED BY: DATE

ELITE CONSTRUCTION GROUP
LAKE JACKSON, TX
PHONE: 979-285-0712
NOTE: THESE PRINTS HAVE BEEN REDUCED BY 50 PERCENT. SCALE WILL BE 50 PERCENT OF WHAT IS NOTED ON PLANS

DATE ISSUED: 05/23/2014
DESIGNED BY: LC
DRAWN BY: CAB
CHECKED BY: JRM

STOREFRONT DETAILS

DRAWING NUMBER:
A08.10