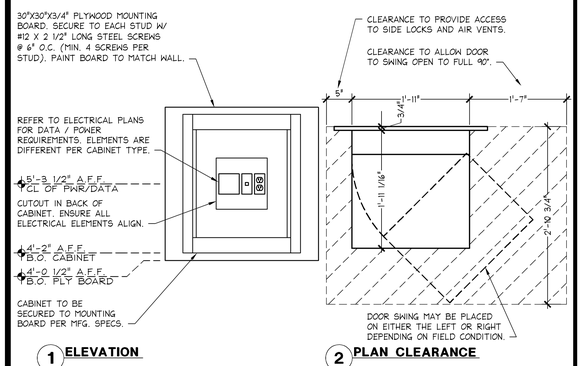

MUSIC WALL CABINET MOUNTING DETAIL

1" = 1'-0" | 05D-A1401-S01-DETL | S | 09.09.13

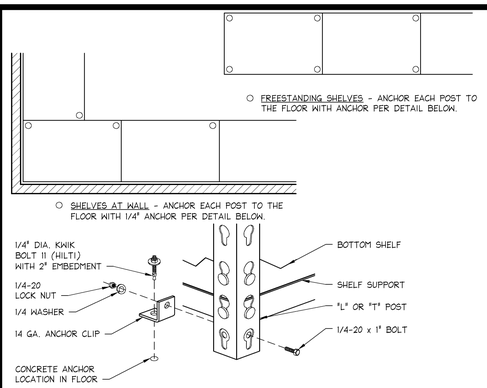

RIVET RACK - ANCHOR DETAIL

3" = 1'-0" | 05D-A1401-M00-DETL | M | 09.09.13

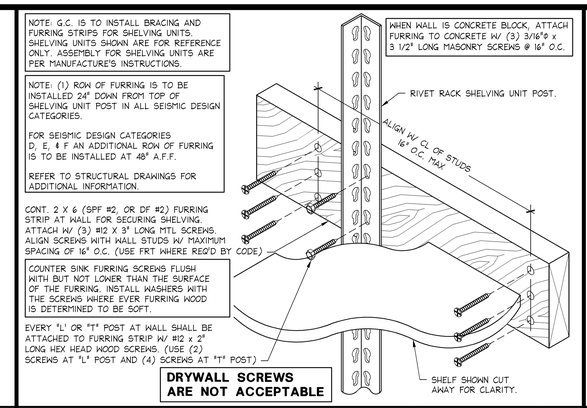

RIVET RACK - FURRING ATTACHMENT

3" = 1'-0" | 05D-A1401-H00-DETL | H | 09.09.13

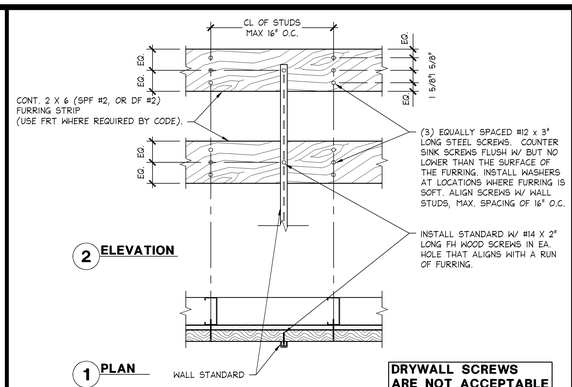

WALL MOUNTED SHELVING FURRING ATTACHMENT DETAIL

1 1/2" = 1'-0" | 05D-A1401-D00-DETL | D | 09.09.13

NOTE:
DETAILS SHOWN ARE FOR REFERENCE ONLY AND NOT FOR CONSTRUCTION. REFER TO MANUFACTURER'S INSTALLATION INSTRUCTIONS.

NOTE:
SHELF SUPPORTS TO BE INSTALLED "UPSIDE-DOWN" SO THAT THE WIRE SHELVES SIT ON TOP OF SUPPORT AND DO NOT CREATE A LIP WHICH PREVENTS SLIDING BOXES OFF OF THE SHELF. THE WIRE SHELF IS INSTALLED WITH THE TOP WIRE RUNNING FRONT TO BACK.

THE BOTTOM SHELF SUPPORTS FOR PARTICLE BOARD SHELVES SHALL BE INSTALLED "RIGHT-SIDE-UP" TO BETTER SUPPORT THE SHELF AND SO AS NOT TO REDUCE THE GAP BETWEEN THE SHELVES.

NOTE:
REFER TO THE FLOOR FIXTURE PLAN ON A06.XX FOR THE ACTUAL LAYOUT OF THE SHELVING.

THE STORE WILL BE SENT A 5% OVERAGE OF SHELVES, SHELF SUPPORTS, HANGBARS, AND BRACKETS.

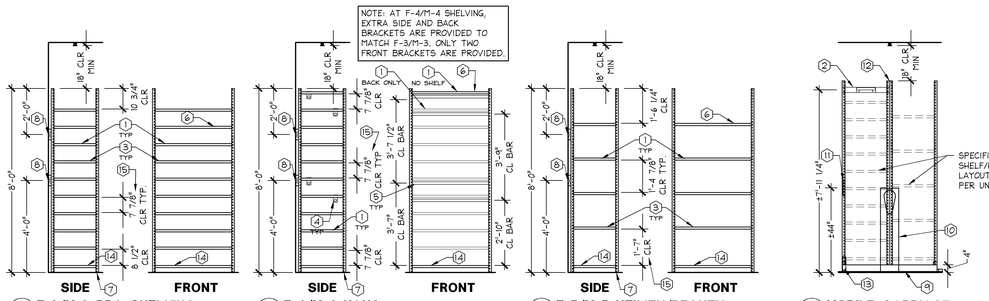

8' HIGH SHELVING FOR 10'-0" - 11'-9" CEILING HEIGHT

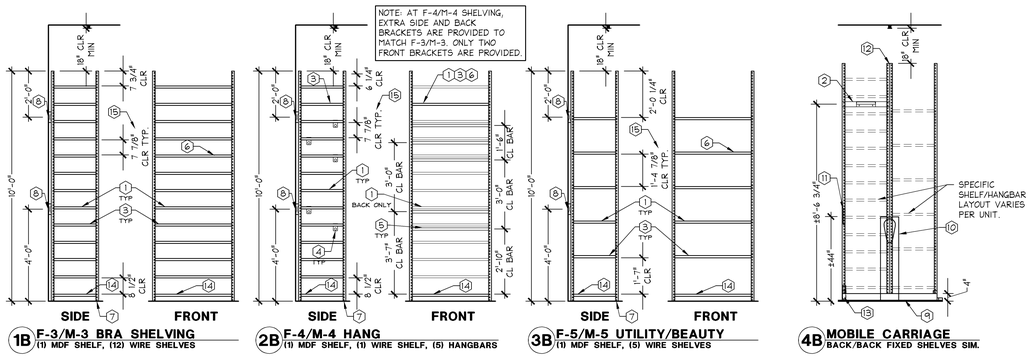

10' HIGH SHELVING FOR 12'-0" CEILING HEIGHT

FIXED AND MOBILE SHELVING KEYNOTES

1. DOUBLE RIVET SHELF SUPPORT. CLEARANCES SHOWN ARE APPROXIMATE DIMENSIONS TAKEN FROM T.O. SUPPORT TO B.O. SUPPORT. SEE BOX NOTE ABOVE FOR SUPPORT ORIENTATION.
2. LADDER HOOK TO BE INSTALLED AT THE END OF EVERY OTHER MOBILE UNIT OR RUN OF FIXED SHELVING. HEIGHT MAY ADJUST 2 NOTCHES (±3") TO AVOID SHELF BRACKETS
3. WIRE SHELF (2"X4" GRID). INSTALL WITH TOP WIRE RUNNING FRONT TO BACK. SEE BOX NOTE ABOVE FOR ORIENTATION.
4. HANGBAR SUPPORT.
5. 1 1/4" DIAMETER HANGBAR. STAGGER PLACEMENT PER EXAMPLE SHOWN IN SIDE ELEVATION.
6. "DO NOT CLIMB ON SHELVING" DECAL PROVIDED BY VENDOR. PLACE ONE AT THE FACE OF EACH UNIT ON A SHELF SUPPORT AT ±80" A.F.F. U.O.N.
7. FLOOR ANCHORS - REFER TO DETAIL M/A14.01 FOR QTY. AND INSTALLATION.
8. ATTACH SHELVING UNIT TO WOOD FURRING AT WALL PER DETAIL H/A14.01. G.C. TO PAINT FURRING STRIPS TO MATCH WALL FINISH.
9. MOBILE UNIT CARRIAGE ON FLAT TRACK SYSTEM W/ ANTI-TIP.
10. MOBILE UNIT CRANK SYSTEM WHERE OCCURS. REFER TO CONSTRUCTION FLOOR PLAN.
11. MOBILE UNIT PULL HANDLE. INSTALL ONE PER EACH MOBILE RUN WITH OR WITHOUT CRANK SYSTEM.
12. BACK-TO-BACK SHELVING UNITS (MOBILE OR FIXED) ARE TO BE FASTENED TO EACH OTHER PER MANUFACTURER INSTRUCTIONS.
13. MOBILE UNIT FOOTBRAKE ASSEMBLY TO BE INSTALLED (1) PER MOBILE RUN WITHOUT CRANK SYSTEM ONLY.
14. PARTICLE BOARD BOTTOM SHELF AT ALL UNITS. SEE BOX NOTE ABOVE FOR SUPPORT ORIENTATION.
15. CLEAR SHELVING DIMENSIONS ARE TAKEN FROM TOP OF SHELF SUPPORT TO BOTTOM OF NEXT SHELF SUPPORT. THIS DIMENSION IS REQUIRED TO REMAIN CLEAR IN ORDER TO FIT THE NECESSARY BOX SIZE. NOTE: THE WIRE SHELVES WHICH SIT ATOP THE SUPPORTS INTRUDE UPON THIS CLEARANCE, HOWEVER THIS HAS BEEN ACCOUNTED FOR.

FIXED AND MOBILE GENERAL NOTES

1. THESE DETAILS ARE FOR GENERAL INFORMATION ONLY. G.C. TO INSTALL SHELVING UNITS PER MANUFACTURER'S GUIDELINES.
2. ALL FRONT SHELVING ELEVATIONS ARE SHOWN AS FIXED UNITS. SHELF/HANGBAR LAYOUT IS IDENTICAL FOR MOBILE UNITS, PLUS THE CARRIAGE.
3. THE TOPS OF ALL SHELVING UNITS SHALL BE MIN. 18" CLEAR OF BOTTOM OF SPRINKLER HEADS. NOTE: THIS DOES NOT NECESSARILY MEAN FROM BOTTOM OF CEILING.
4. ALL SHELF FRAMES, MOUNTING HARDWARE, BRACKETS, HANGRODS, ACCESSORIES, ETC. ARE SUPPLIED BY LSD&C AND INSTALLED BY G.C.
5. G.C. TO SURVEY AND EVALUATE CONDITION AND LEVEL OF STOCKROOM FLOOR FOR TRACK ATTACHMENT. CONSULT WITH MFG. FOR FLOOR TOLERANCE.
6. G.C. TO PLAN SEQUENCE OF EVENTS AND INSTALLATION PER MANUFACTURER'S INSTRUCTIONS TO ENSURE A FUNCTIONAL SYSTEM.

FIXED AND MOBILE SHELVING DETAILS

3/8" = 1'-0" | 05D-A1401-E00-DETL | E | 02.22.14

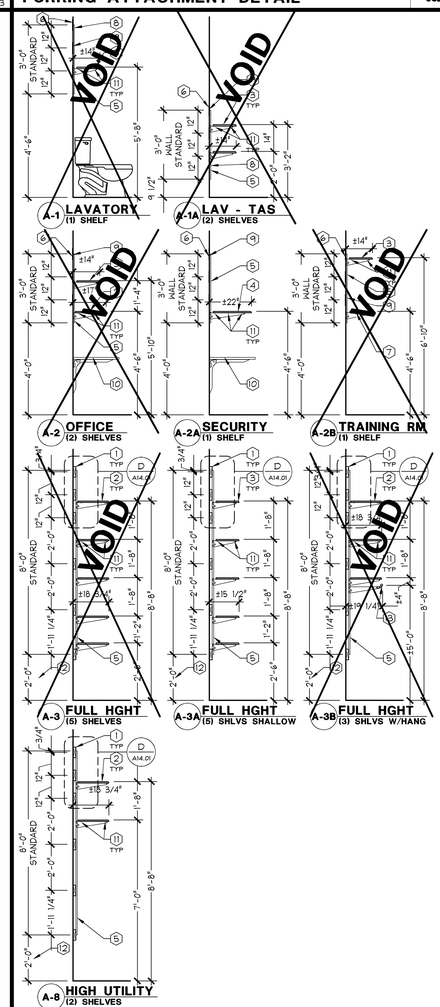

WALL ATTACHED SHELVING KEYNOTES

1. 2" X 6" WOOD FURRING. REFER TO DETAIL E/A14.01
2. 16" DEEP PARTICLE BD. SHELF W/ 16" BRACKET
3. 12" DEEP PARTICLE BD. SHELF W/ 12" BRACKET
4. 20" DEEP X 24" WIDE PARTICLE BD. SHELF W/ 18" BRACKETS @ 12" O.C. FOR SECURITY SYSTEM EQUIPMENT.
5. WALL STANDARDS - G.C. TO CUT TO LENGTH.
6. G.C. TO INSTALL IN-WALL METAL BLOCKING PER DETAIL E/A12.01. SPACE BLOCKING AS INDICATED.
7. 24" WIDE SHELF FOR TELEPHONE. REFER TO PLAN.
8. STANDARDS IN TOILET ROOM TO BE INSTALLED AT 18" O.C.
9. WHERE MOUNTED TO METAL BLOCKING ATTACH STANDARDS W/ #12 X 2" LONG CS STEEL SCREWS IN EVERY HOLE.
10. MANAGER'S OFFICE DESK
11. (2) SHELF CLIPS TO BE INSTALLED PER 12" AND 16" BRACKETS, (3) CLIPS FOR 18" BRACKETS.
12. IF INSTALLED AT CEILING LOWER THAN 10'-0", THEN REDUCE HEIGHT OFF OF FLOOR ACCORDINGLY.
13. 1 1/16"Ø HANGBAR W/ 16" BRACKET

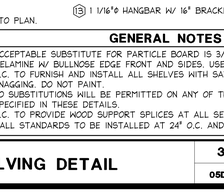

GENERAL NOTES

1. ACCEPTABLE SUBSTITUTE FOR PARTICLE BOARD IS 3/4" M.D.F. OR 3/4" WHITE MELAMINE W/ BULLNOSE EDGE FRONT AND SIDES. USE FRT PLY. IF REQ. BY CODE.
2. G.C. TO FURNISH AND INSTALL ALL SHELVES WITH SANDED SURFACES TO PREVENT SNAGGING. DO NOT PAINT.
3. NO SUBSTITUTIONS WILL BE PERMITTED ON ANY OF THE MATERIALS OR HARDWARE SPECIFIED IN THESE DETAILS.
4. G.C. TO PROVIDE WOOD SUPPORT SPLICES AT ALL SEAMS AND INSIDE CORNERS.
5. WALL STANDARDS TO BE INSTALLED AT 24" O.C. AND 6" FROM EACH END U.O.N.

WALL MOUNTED SHELVING DETAIL

3/8" = 1'-0" | 05D-A1401-A00-DETL | A | 09.09.13

SHREMSHOCK
Shremshock Architects, Inc.
6130 S. Sunbury Rd. Westerville, OH 43081
t: 614 545 4550 | f: 614 545 4555 | shremshock.com
Gerald S. Shremshock, Architect
Timothy J. Shremshock, Architect

Limitedbrands
LIMITED STORE PLANNING, INC.
d/b/a STORE DESIGN & CONSTRUCTION
Three Limited Parkway · Columbus, Ohio 43230
Telephone: 614.415.7000 · Fax: 614.415.7349

PROHIBITION ON REUSE
THESE DRAWINGS AND SPECIFICATIONS WERE PREPARED FOR USE ON A SPECIFIC SITE CONTEMPORANEOUSLY WITH THEIR ISSUE DATE. THEY ARE NOT INTENDED FOR USE ON A DIFFERENT PROJECT OR SITE. THE REUSE OF THESE DRAWINGS AND SPECIFICATIONS ON ANOTHER PROJECT OR SITE, REPRODUCTION THEREOF, OR ANOTHER PROJECT IS PROHIBITED AND CONTRARY TO LAW UNLESS EXPRESSLY AUTHORIZED IN WRITING BY LSD&C. ANY UNAUTHORIZED REUSE SHALL BE AT THE USER'S SOLE RISK AND WITHOUT LIABILITY TO LSD&C. THE USER SHALL INDEMNIFY AND HOLD HARMLESS LSD&C AGAINST ALL CLAIMS, DAMAGES, LOSSES AND EXPENSES ARISING OUT OF OR RESULTING THEREFROM.
COPYRIGHT
THESE DRAWINGS AND SPECIFICATIONS ARE THE PROPERTY OF LSD&C AND SHALL NOT BE DISPLAYED IN ANY MANNER OR USED IN WHOLE OR PART FOR ANY PURPOSE WHATSOEVER WITHOUT THE WRITTEN PERMISSION OF LSD&C. THESE DRAWINGS AND SPECIFICATIONS SHALL BE MADE AVAILABLE FOR REPRODUCTION BY THE OWNER OR OTHERS ONLY AS REQUIRED FOR THE USE AND OCCUPANCY OF THE PROJECT. REPRODUCTION OF THESE DRAWINGS AND SPECIFICATIONS SHALL BE MADE WITHOUT THE WRITTEN PERMISSION OF LSD&C AND SHALL BEAR THE COPYRIGHT NOTICE OF LSD&C. ALL COPIES MADE UNDER THIS AUTHORIZATION SHALL BE RETURNED OR FULLY DESTROYED UPON COMPLETION OF THEIR INTENDED USE, UNLESS OTHERWISE AGREED TO BY LSD&C.
THESE DRAWINGS AND SPECIFICATIONS ARE COPYRIGHTED AND SUBJECT TO COPYRIGHT PROTECTION AS AN "ARCHITECTURAL WORK" UNDER SEC. 102 OF THE COPYRIGHT ACT, 17 U.S.C. SEC. 101 AS AMENDED DECEMBER 1990. THE ARCHITECTURAL WORK INCLUDES THE OVERALL FORM, ARRANGEMENT AND COMPOSITION OF SPACES, AND PLACES, AND INCLUDES, WITHOUT LIMITATION, THE GENERAL FORM, ARRANGEMENT AND COMPOSITION OF SPACES, AND PLACES IN THE DESIGN AND THE ARRANGEMENT OF THE VARIOUS ELEMENTS WITHIN SUCH DESIGN. THE DRAWINGS AND SPECIFICATIONS MAY RESULT IN CESSATION OF CONSTRUCTION, BUILDING SEIZURE, AND/OR MONETARY LIABILITY.

010500295

PROJECT INFORMATION:
VICTORIA'S SECRET
PARK PLAZA MALL
6000 W. MARKHAM STREET
SPACE# 2050
LITTLE ROCK, AR 72205

SCOPE: FULL REMODEL | PACKAGE: PCK 2
DESIGN TYPE: NMA | GENERATION: FALL 2014 (141Fo)
LSD&C PROJECT #: 00059784 | A/E PROJECT #: 140153

REVISIONS:
REQUIRED BY: | DATE

ELITE CONSTRUCTION GROUP
LAKE JACKSON, TX
PHONE: 979-285-0712
NOTE: THESE PRINTS HAVE BEEN REDUCED BY 50 PERCENT SCALE WILL BE 50 PERCENT OF WHAT IS NOTED ON PLANS

DATE ISSUED: 05/23/2014
DESIGNED BY: LC
DRAWN BY: MJN
CHECKED BY: JRM

SHELVING DETAILS

DRAWING NUMBER:
A14.01