NOT USED | -- | R

NOTE:
1. STUDS SHALL BE 3625I62-33 at 16" o.c. w/ 4-#10 S.M.S. at LAPS, TYP. U.N.O
2. X-SECTION TAKEN FROM J/A08.12
3. SEE SI.1 FOR CODED NOTES.

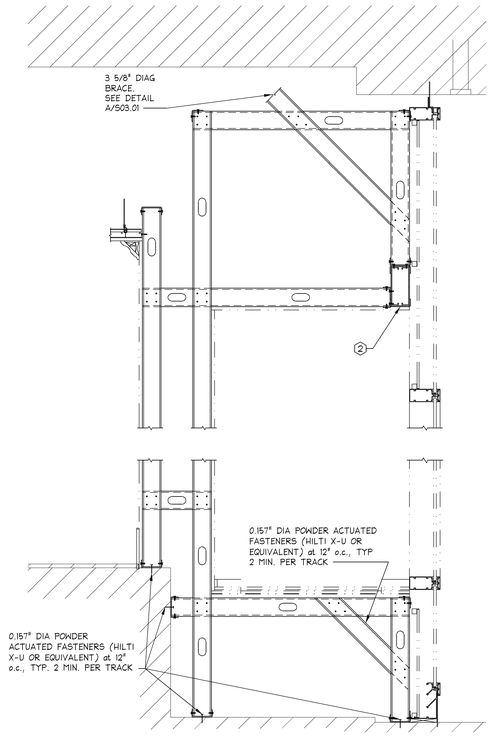


VERTICAL SECTION AT DISPLAY WINDOW | 1" = 1'-0" | L

NOTE:
1. STUDS SHALL BE 3625I62-33 at 16" o.c. w/ 4-#10 S.M.S. at LAPS, TYP. U.N.O
2. X-SECTION TAKEN FROM J/A08.11
3. SEE SI.1 FOR CODED NOTES.

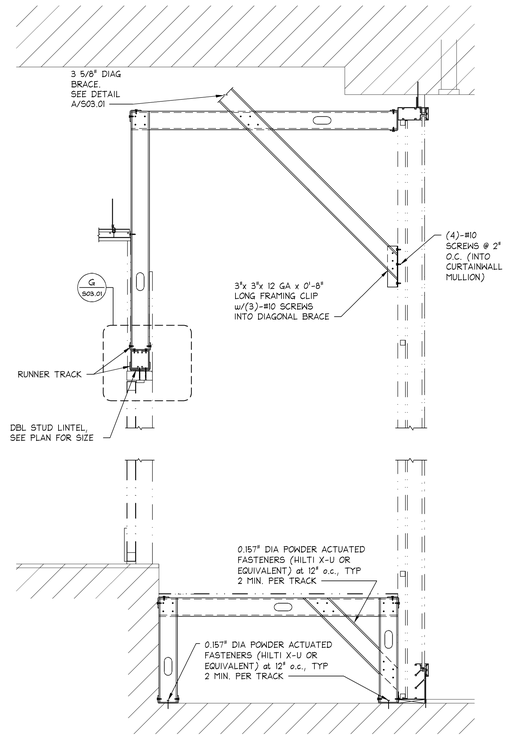


VERTICAL SECTION AT PKG 2 GLASS PANEL | 1" = 1'-0" | G

NOTE:
1. STUDS SHALL BE 3625I62-33 at 16" o.c. w/ 4-#10 S.M.S. at LAPS, TYP. U.N.O
2. X-SECTION TAKEN FROM E/A08.12
3. SEE SI.1 FOR CODED NOTES.

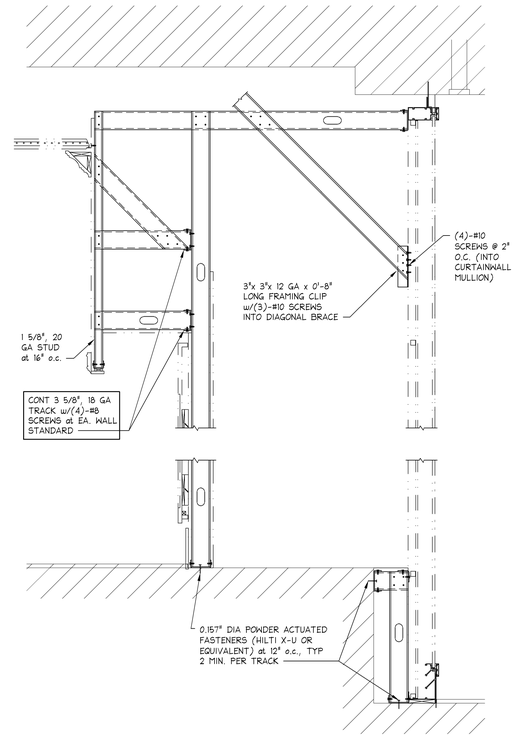


VERTICAL SECTION AT PKG 2 GLASS PANEL | 1" = 1'-0" | C

NOT USED | -- | A

RMJ
Robinson Juilly & Associates
www.rmjse.com
Structural Engineers
241 Joaquin Avenue
San Leandro, CA 94577
Tel: 510.991.0977

RMJ Job No.: 14183

STATE OF ARKANSAS
REGISTERED PROFESSIONAL ENGINEER
12845
JAYSON E. HAINES

Limitedbrands
LIMITED STORE PLANNING, INC.
d/b/a STORE DESIGN & CONSTRUCTION
Three Limited Parkway · Columbus, Ohio 43230
Telephone: 614.415.7000 · Fax: 614.415.7349

THESE DRAWINGS AND SPECIFICATIONS ARE, REGARDLESS OF THE METHOD OR MEDIUM IN WHICH THEY ARE EXPRESSED, THE PROPERTY OF LSDAC AND SHALL NOT BE DISPLAYED IN PUBLIC OR PRIVATE VIEW, REPRODUCED OR PUBLISHED BY ANY METHOD, ELECTRONIC OR MECHANICAL, INCLUDING PHOTOCOPYING, RECORDING, OR ANY INFORMATION STORAGE AND RETRIEVAL SYSTEM, NOR USED FOR ANY PURPOSE WHATSOEVER, WITHOUT THE PRIOR WRITTEN PERMISSION OF LSDAC. ALL RIGHTS RESERVED UNDER THE U.S. AND INTERNATIONAL COPYRIGHT LAWS AND TREATIES. © 2005 LSDAC.

PROJECT INFORMATION:
010500295
VICTORIA'S SECRET
PARK PLAZA MALL
6000 W. MARKHAM STREET
SPACE# 2050
LITTLE ROCK, AR 72205

SCOPE: FULL REMODEL
DESIGN TYPE: NMA
LSDAC PROJECT #: 00059784

PACKAGE: PGK 2
GENERATION: FALL 2014 (141Fa)
A/E PROJECT #: 140153

REVISIONS:

| REQUIRED BY: | DATE |
|---|---|

DATE ISSUED: 05/23/2014
DESIGNED BY: MAS
DRAWN BY: DW
CHECKED BY: MAS

STOREFRONT FRAMING PLAN & DETAILS

DRAWING NUMBER:
S02.04