NOTES:
1. SEE STRUCTURAL DRAWINGS FOR FRAMING SIZE, GAUGE, AND ASSEMBLY OF ALL STOREFRONT FRAMING.
2. G.C. SHALL PATCH, REPAIR, AND FINISH EXISTING MALL BULKHEAD AS REQUIRED TO "LIKE-NEW" CONDITION AT STOREFRONT TIE-IN. COORDINATE FINISH SPECIFICATIONS WITH THE LANDLORD.
3. G.C. SHALL FIELD VERIFY EXACT LOCATION, CONDITION, AND ACTUAL HEIGHT ABOVE FINISHED FLOOR OF EXISTING MALL BULKHEAD.
4. ~~REFER TO GLAZING SCHEDULE ON SHEET A08.01 FOR SIZE OF GLASS.~~
5. SEE DETAIL J/A11.01 FOR ALL VSS WOOD TRIM PROFILES.
6. ~~SEE DETAIL J/A10.01 FOR ALL PINK WOOD TRIM PROFILES.~~
7. SEE DETAIL A/A00.02 FOR DOOR SCHEDULE.
8. ALL DIMENSIONS ARE TO FACE OF SHEATHING OR FINISH U.O.N.

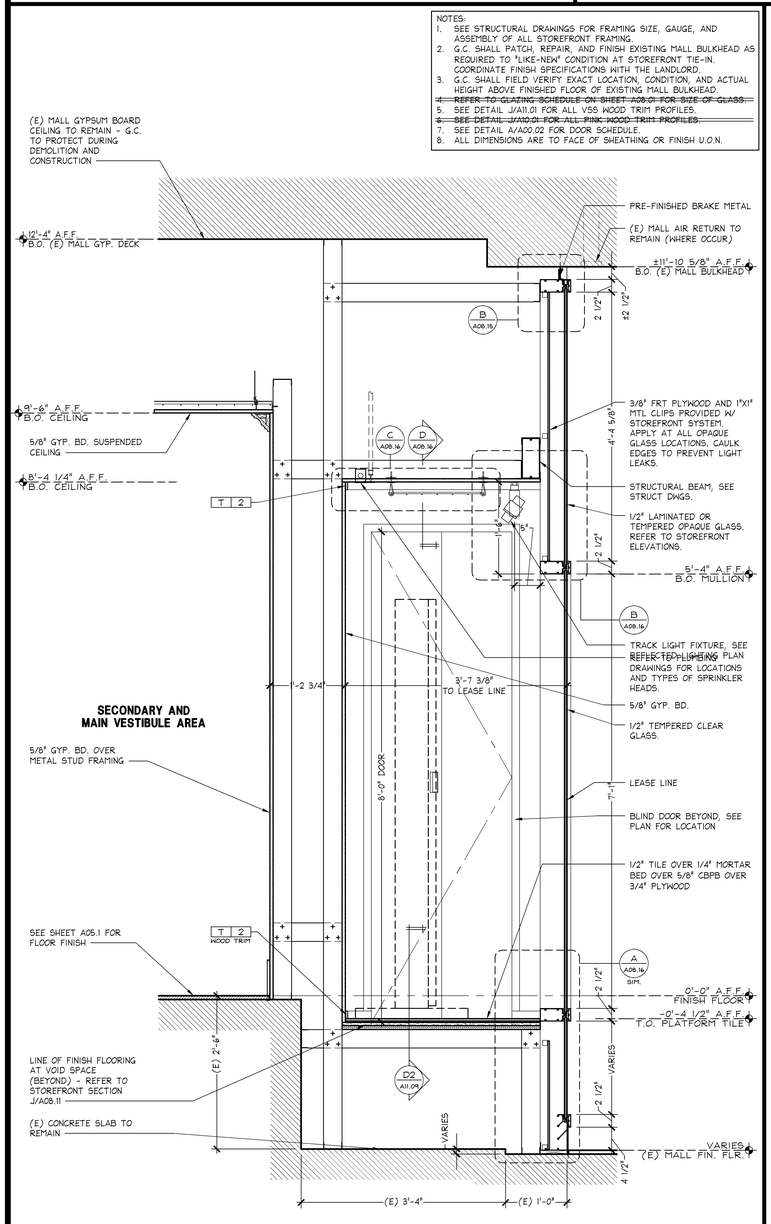

VERTICAL SECTION AT DISPLAY WINDOW — 1" = 1'-0" — J

NOTES:
1. SEE STRUCTURAL DRAWINGS FOR FRAMING SIZE, GAUGE, AND ASSEMBLY OF ALL STOREFRONT FRAMING.
2. G.C. SHALL PATCH, REPAIR, AND FINISH EXISTING MALL BULKHEAD AS REQUIRED TO "LIKE-NEW" CONDITION AT STOREFRONT TIE-IN. COORDINATE FINISH SPECIFICATIONS WITH THE LANDLORD.
3. G.C. SHALL FIELD VERIFY EXACT LOCATION, CONDITION, AND ACTUAL HEIGHT ABOVE FINISHED FLOOR OF EXISTING MALL BULKHEAD.
4. ~~REFER TO GLAZING SCHEDULE ON SHEET A08.01 FOR SIZE OF GLASS.~~
5. SEE DETAIL J/A11.01 FOR ALL VSS WOOD TRIM PROFILES.
6. ~~SEE DETAIL J/A10.01 FOR ALL PINK WOOD TRIM PROFILES.~~
7. SEE DETAIL A/A00.02 FOR DOOR SCHEDULE.
8. ALL DIMENSIONS ARE TO FACE OF SHEATHING OR FINISH U.O.N.

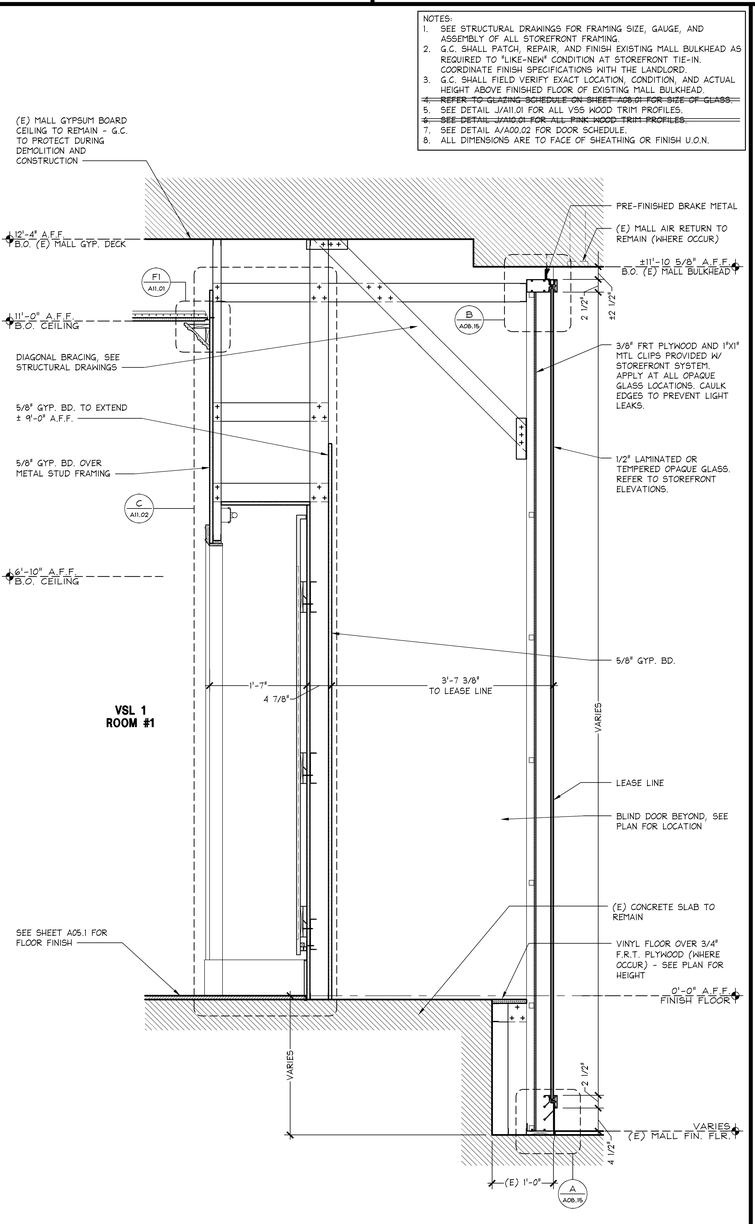

VERTICAL SECTION AT PKG 2 GLASS PANEL — 1" = 1'-0" — E

NOTES:
1. SEE STRUCTURAL DRAWINGS FOR FRAMING SIZE, GAUGE, AND ASSEMBLY OF ALL STOREFRONT FRAMING.
2. G.C. SHALL PATCH, REPAIR, AND FINISH EXISTING MALL BULKHEAD AS REQUIRED TO "LIKE-NEW" CONDITION AT STOREFRONT TIE-IN. COORDINATE FINISH SPECIFICATIONS WITH THE LANDLORD.
3. G.C. SHALL FIELD VERIFY EXACT LOCATION, CONDITION, AND ACTUAL HEIGHT ABOVE FINISHED FLOOR OF EXISTING MALL BULKHEAD.
4. ~~REFER TO GLAZING SCHEDULE ON SHEET A08.01 FOR SIZE OF GLASS.~~
5. SEE DETAIL J/A11.01 FOR ALL VSS WOOD TRIM PROFILES.
6. ~~SEE DETAIL J/A10.01 FOR ALL PINK WOOD TRIM PROFILES.~~
7. SEE DETAIL A/A00.02 FOR DOOR SCHEDULE.
8. ALL DIMENSIONS ARE TO FACE OF SHEATHING OR FINISH U.O.N.

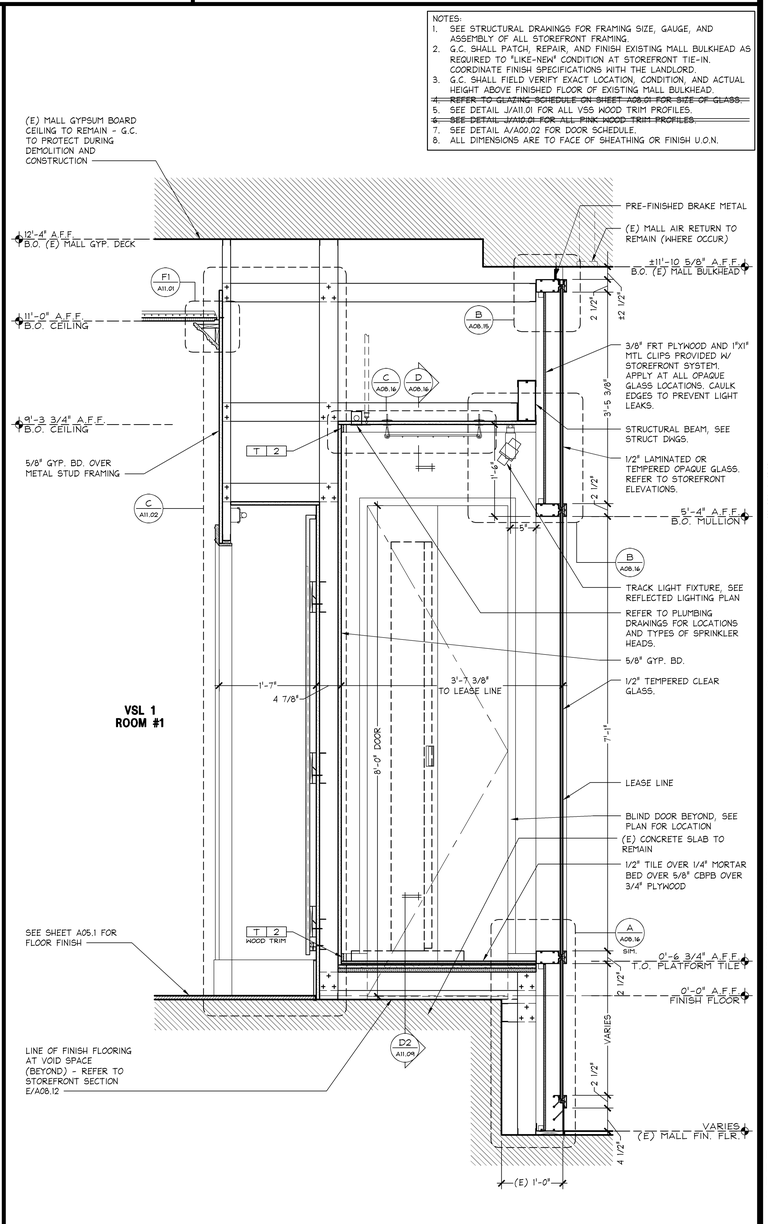

VERTICAL SECTION AT DISPLAY WINDOW — 1" = 1'-0" — A

SHREMSHOCK
Shremshock Architects, Inc.
6130 S. Sunbury Rd. Westerville, OH 43081
t: 614 545 4550 | f: 614 545 4555 | shremshock.com
Gerald S. Shremshock, Architect
Timothy J. Shremshock, Architect

Limitedbrands
LIMITED STORE PLANNING, INC.
d/b/a STORE DESIGN & CONSTRUCTION
Three Limited Parkway · Columbus, Ohio 43230
Telephone: 614.415.7000 · Fax: 614.415.7349

PROHIBITION ON REUSE
THESE DRAWINGS AND SPECIFICATIONS WERE PREPARED FOR USE ON A SPECIFIC SITE. THEY ARE NOT INTENDED FOR USE ON A DIFFERENT SITE AND MAY NOT BE SUITABLE FOR REUSE ON A DIFFERENT SITE OR FOR EXTENSIONS ON THE SITE OR ON ANOTHER PROJECT AS PLANNED OR DESIGNED. ANY REUSE WITHOUT WRITTEN VERIFICATION OR ADAPTATION BY THE ARCHITECT FOR THE SPECIFIC PURPOSE INTENDED WILL BE AT USER'S SOLE RISK AND WITHOUT LIABILITY OR LEGAL EXPOSURE TO THE ARCHITECT. ANY USER AGREES BY SUCH USE TO INDEMNIFY AND HOLD HARMLESS THE ARCHITECT AND HIS CONSULTANTS AGAINST ALL CLAIMS, COSTS, DAMAGES, LOSSES AND EXPENSES INCLUDING ATTORNEY'S FEES ARISING OUT OF OR RESULTING THEREFROM. ANY MODIFICATION OF THESE DRAWINGS AND SPECIFICATIONS IS MADE WITHOUT THE WRITTEN PERMISSION OF THE ARCHITECT.

COPYRIGHT
THESE DRAWINGS AND SPECIFICATIONS ARE THE PROPERTY OF LSDC AND SHALL NOT BE DISPLAYED IN ANY MANNER OR USED, IN WHOLE OR IN PART, BY ANY PERSON OR ENTITY FOR ANY PURPOSE WHATSOEVER, WITHOUT THE PRIOR WRITTEN CONSENT OF LSDC. THESE DRAWINGS AND SPECIFICATIONS ARE COPYRIGHTED AND SUBJECT TO COPYRIGHT PROTECTION AS AN "ARCHITECTURAL WORK" UNDER SECT. 102 OF THE COPYRIGHT ACT OF 44 AMENDED DECEMBER 1990, EFFECTIVE DECEMBER 1, 1990 (THE "ACT"). THE OWNER AND USER OF A BUILDING CONSTRUCTED FROM THESE DRAWINGS AND SPECIFICATIONS BY THE OWNER OR PERSONS UNDER THE OWNER'S AUTHORITY OR LICENSE NOTWITHSTANDING THE OWNERSHIP OF THE COPYRIGHT, MAY NOT MAKE OR AUTHORIZE THE MAKING OF ANY MATERIAL ALTERATIONS TO THE BUILDING, INCLUDING REMOVAL OF ANY PORTION, WITHOUT THE PRIOR WRITTEN CONSENT OF LSDC. UPON COMPLETION OF THEIR INTENDED USE, UNLESS OTHERWISE AGREED TO IN THE LSDC.

010500295

PROJECT INFORMATION:

VICTORIA'S SECRET
PARK PLAZA MALL
6000 W. MARKHAM STREET
SPACE# 2050
LITTLE ROCK, AR 72205

SCOPE: FULL REMODEL | PACKAGE: PGK 2
DESIGN TYPE: NMA | GENERATION: FALL 2014 (141Fa)
LSD&C PROJECT #: 00059784 | A/E PROJECT #: 140153

REVISIONS:

REQUIRED BY:	DATE

ELITE CONSTRUCTION GROUP
LAKE JACKSON, TX
PHONE: 979-285-0712
NOTE: THESE PRINTS HAVE BEEN REDUCED BY 50 PERCENT. SCALE WILL BE 50 PERCENT OF WHAT IS NOTED ON PLANS.

DATE ISSUED: 05/23/2014
DESIGNED BY: LC
DRAWN BY: CAB
CHECKED BY: JRM

STOREFRONT DETAILS

DRAWING NUMBER:
A08.12