1. TEMPERATURE AND CARBON DIOXIDE SENSORS FURNISHED BY MANUFACTURER, INSTALLED AND WIRED BY MECHANICAL CONTRACTOR 48" A.F.F. IN SALES AREA AND 60"A.F.F. IN NON-SALES AREA. SEE SHEET M04.01 FOR RESPONSIBILITY SCHEDULE.
2. DUCT MOUNTED SUPPLY AIR SMOKE DETECTOR FURNISHED BY FIRE ALARM CONTRACTOR AND INSTALLED IN DUCT BY MECHANICAL CONTRACTOR. POWER WIRING SHALL BE PROVIDED BY ELECTRICAL CONTRACTOR. INTERLOCK TO SHUT DOWN UNIT ON SIGNAL FROM FIRE ALARM SYSTEM.
3. TENANT CONTRACTOR SHALL FIELD VERIFY EXACT LOCATION OF ALL HVAC EQUIPMENT. COORDINATE WITH LANDLORD ENGINEER PRIOR TO BID AND CONSTRUCTION.
4. EXTEND EXHAUST DUCT UP THROUGH ROOF. PROVIDE A ROOF JACK, STORM COLLAR, AND ALL-WEATHER CAP.
5. ~~INSTALL BOTTOM GRILLE AT APPROX. 15'-0" AFF TO BOTTOM OF GRILLE. INSTALL ABOVE CEILING OF ADJACENT SPACE.~~
6. 24"X24" ACCESS PANEL BY GC IN THIS LOCATION FOR ACCESS TO EQUIPMENT ABOVE CEILING. REFER TO ARCHITECTURAL PLANS.
7. SUPPLY AIR TEMPERATURE SENSOR FURNISHED BY MANUFACTURER, INSTALLED AND WIRED IN DUCT BY MECHANICAL CONTRACTOR. SEE SHEET M04.01 FOR RESPONSIBILITY SCHEDULE.
8. INSTALL SIDEWALL DIFFUSER ON BOTTOM OF ROUND DUCT.
9. DROP DUCTWORK DOWN INTO SPACE BEHIND VIDEO WALL. BALANCE TO RETURN 400 CFM.

NOTE:
ANY EXISTING DEMISING WALL OPENINGS ARE TO REMAIN.

NOTE:
SEE ARCHITECTURAL DRAWINGS FOR CEILING HEIGHTS

MECHANICAL PLAN KEYNOTES

NTS

D
11/11/13

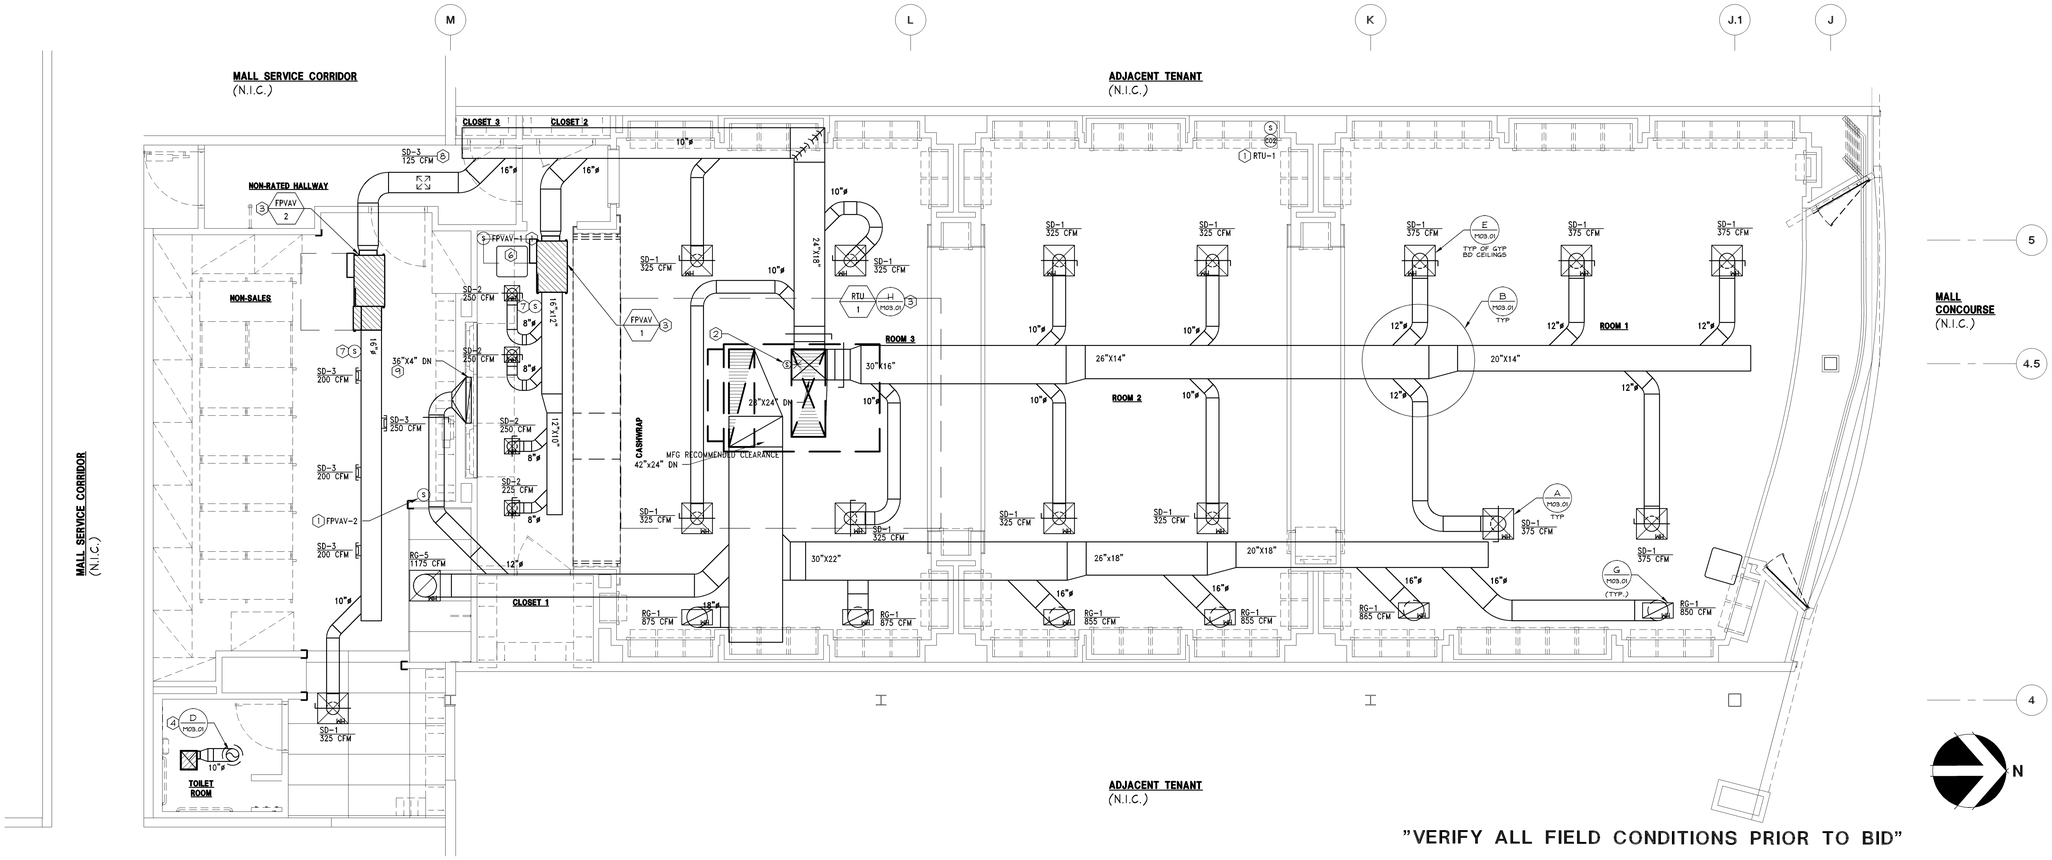

"VERIFY ALL FIELD CONDITIONS PRIOR TO BID"

MECHANICAL PLAN

1/4" = 1'-0"

A

LARSON BINKLEY

Larson Binkley, Inc.
310 W 20th Street, Suite 200
Kansas City, Missouri 64108
Texas Certificate of Authorization Number F-1367

T 816-997-9601
F 816-997-9602
larsonbinkley.com

Limitedbrands
LIMITED STORE PLANNING, INC.
d/b/a STORE DESIGN & CONSTRUCTION
Three Limited Parkway · Columbus, Ohio 43230
Telephone: 614.415.7000 · Fax: 614.415.7349

THESE DRAWINGS AND SPECIFICATIONS ARE COPYRIGHTED AND SUBJECT TO COPYRIGHT PROTECTION AS AN "ARCHITECTURAL WORK" UNDER SEC. 102 OF THE COPYRIGHT ACT, 17 U.S.C. AS AMENDED DECEMBER 1990. THE OWNER AND ARCHITECT AGREE THAT TO THE EXTENT PROVIDED UNDER THE CONTRACT BETWEEN THEM, THE DRAWINGS AND SPECIFICATIONS PREPARED BY THE ARCHITECT ARE WORKS MADE FOR HIRE. HOWEVER, THE OWNER'S RIGHTS TO USE AND MODIFY THE DRAWINGS AND SPECIFICATIONS SHALL NOT BE EFFECTIVE OR PERMITTED UNLESS AND UNTIL THE OWNER HAS FULLY PERFORMED ITS OBLIGATIONS UNDER THE CONTRACT BETWEEN THE OWNER AND ARCHITECT, INCLUDING THE PROMPT PAYMENT OF ALL SUMS DUE. UNDER SUCH CIRCUMSTANCES, THE OWNER AND ARCHITECT AGREE THAT THE OWNER SHALL HAVE THE LIMITED RIGHT TO USE THE DRAWINGS AND SPECIFICATIONS IN THE CONSTRUCTION, USE AND OCCUPANCY OF THE PROJECT AND ANY ALTERATIONS OR ADDITIONS THERETO. IN NO EVENT SHALL OWNER OR ANY CONTRACTOR, SUBCONTRACTOR OR MATERIAL OR EQUIPMENT SUPPLIER HAVE THE RIGHT TO USE THE DRAWINGS OR SPECIFICATIONS FOR ANY PURPOSE WITHOUT THE PRIOR WRITTEN CONSENT OF ARCHITECT. ANY REUSE OR MODIFICATION WITHOUT SUCH CONSENT SHALL BE AT OWNER'S AND RECIPIENT'S SOLE RISK AND WITHOUT LIABILITY OR LEGAL EXPOSURE TO ARCHITECT, AND OWNER AND RECIPIENT SHALL INDEMNIFY AND HOLD HARMLESS ARCHITECT AGAINST ALL CLAIMS, DAMAGES, LOSSES AND EXPENSES ARISING OUT OF OR RESULTING THEREFROM. ANY SUCH REUSE OR MODIFICATION SHALL ENTITLE ARCHITECT TO REASONABLE COMPENSATION AT ARCHITECT'S STANDARD RATES.

THESE DRAWINGS AND SPECIFICATIONS ARE THE PROPERTY OF LSDC AND SHALL NOT BE DISPLAYED IN PUBLICATIONS NOR REPRODUCED FOR USE ON A SITE/JOB OTHER THAN THOSE SHOWN HEREON WITHOUT THE EXPRESS WRITTEN PERMISSION OF LSDC. THEY ARE NOT INTENDED FOR USE ON A DIFFERENT PROJECT OR AT A DIFFERENT SITE. THEY ARE NOT TO BE CHANGED OR COPIED IN ANY FORM OR MANNER WHATSOEVER, NOR ARE THEY TO BE ASSIGNED TO ANY THIRD PARTY, WITHOUT FIRST OBTAINING THE EXPRESS WRITTEN PERMISSION AND APPROPRIATE LEGAL AGREEMENT FROM LSDC. ANY UNAUTHORIZED USE OF THESE DRAWINGS AND SPECIFICATIONS IS AT THE SOLE RISK OF THE PARTY USING OR RELYING UPON THE DRAWINGS AND SPECIFICATIONS AND SHALL BE WITHOUT LIABILITY TO LSDC. THE PARTY USING OR RELYING UPON THE DRAWINGS AND SPECIFICATIONS AGREES TO INDEMNIFY AND HOLD HARMLESS LSDC FROM ALL CLAIMS, DAMAGES, LOSSES AND EXPENSES ARISING OUT OF OR RESULTING THEREFROM. ANY SUCH USE OR REUSE WITHOUT THE WRITTEN PERMISSION OF LSDC SHALL ENTITLE LSDC TO FULL COMPENSATION FOR SERVICES RENDERED BY LSDC.

PROJECT INFORMATION:

024200396

BATH & BODY WORKS
MEMORIAL CITY MALL
303 MEMORIAL CITY WAY
SUITE 733
HOUSTON, TX 77024

RELO DWN / NEW | PACKAGE: 1
EASTON-G | GENERATION: 1415a
60685 | A/E PROJECT #: 13643

SCOPE:
DESIGN TYPE:
LSDAC PROJECT #:

REVISIONS:

REQUIRED BY:	DATE:

ELITE CONSTRUCTION GROUP
LAKE JACKSON, TX
PHONE: 979-285-0712
NOTE: THESE PRINTS HAVE BEEN REDUCED BY 50 PERCENT. SCALE WILL BE 50 PERCENT OF WHAT IS NOTED ON PLANS.

DATE ISSUED: 04/11/2014
DESIGNED BY: JOK
DRAWN BY: JOK
CHECKED BY: JMC

MECHANICAL PLAN

DRAWING NUMBER:
M02.01