STOREFRONT ELEVATION KEYNOTES

GENERAL

1. LEASE LINE
2. (E) MALL NEUTRAL PIER TO REMAIN, G.C. TO PATCH AND REPAIR AS REQD
3. (E) MALL BULKHEAD TO REMAIN, G.C. TO PATCH AND REPAIR AS REQD
4. 3/4" X 3/4" WHITE METAL REVEAL, FASTENERS SHALL MATCH REVEAL COLOR.
5. 3/4" X 3/4" BLACK METAL REVEAL, FASTENERS SHALL MATCH REVEAL COLOR.
6. 1/4" THICK CLEAR TEMPERED GLAZING
7. 5/8" THICK CLEAR TEMPERED GLAZING
8. 3/4" THICK CLEAR TEMPERED GLAZING
9. 1" THICK CLEAR TEMPERED INSULATED GLAZING
10. UV-FILM - REFER TO SPECIFICATIONS SECTION 088100
11. OPENING OF ROLLING GRILLE. SEE SCHEDULE A/A07.02
12. LOCATION OF ROLLING GRILLE KEY SWITCH. REFER TO ELEVATIONS / SECTIONS FOR MOUNTING HEIGHT
13. 1/4" CAULK JOINT. REFER TO FINISH SCHEDULE FOR COLOR AND SPEC.
14. FRONT ACCESS DISPLAY WINDOW. SEE SCHEDULE A/A00.07

PINK

20. PAINTED WOOD MOULDING. G.C. TO PAINT P-29
21. PINK DOTCOM - VINYL WINDOW STATION. APPLIED TO INWARD SIDE OF GLASS, CENTERED ON WINDOW
22. PAIR OF PRE-FINISHED WOOD DOORS AND PRIMED JAMBS. SEE A/A06.00 FOR SCHEDULE. G.C. TO PAINT JAMBS P-29
23. 1/2" PANEL AND WOOD TRIM - G.C. TO PAINT P-29 WITH DISTRESSED TECHNIQUES (1 OR 2)
REFER TO STOREFRONT DETAILS
24. PRE-FINISHED, DISTRESSED PINK, WOOD PLANK PANEL
25. DISPLAY WINDOW
26. THIN-SET BRICK SF-32 ON GLEN-GERY THIN TECH PANEL (CLASSIC SERIES OR EQ), PAINT P-63
27. OUTLINE OF WINDOW WALL. REFER TO DETAIL A/A06.00
28. BULKHEAD WINDOW SILL TRIM. G.C. TO PAINT P-29
29. RADIUS TRIM PACKAGE WITH LEDs
30. AZEK BASE. G.C. TO PAINT P-29
31. 1/2" GYP. BD. SOFFIT WITH MC-32 AT 45° TRANSITION AT WALL AND CEILING. SEE ELEVATIONS FOR LOCATIONS
32. PINK DOTCOM - WOOD PLANK SIGN PANEL. SIZE AS INDICATED IN DETAIL. HAND OF HORIZONTAL CLADDING TO HAVE PRE-PAINTED DISTRESSED PINK BACKGROUND AND PRE-PAINTED GOLD TYPE OF AND "A LIFE AND LOVE TO ALWAYS SECRET" COPY WITH HALO-ILLUMINATED PINK LETTERS TO BE PIN MOUNTED

33. 1/2" GYP. BD. SOFFIT WITH MC-32 AT 45° TRANSITION AT WALL AND CEILING. SEE ELEVATIONS FOR LOCATIONS
34. 1/4" THICK ENDCAP PRE-PAINTED TO SIGN PLANES
35. DOT HALLOWEENING INSTALLED IN DISPLAY WINDOW. MC-31
36. THIN-SET BRICK SF-32 ON GLEN-GERY THIN TECH PANEL (CLASSIC SERIES OR EQ), PAINT BY G.C. P-29 (PRIOR TO PAINT MATTE DOTS)
37. DOT HALLOWEENING INSTALLED IN DISPLAY WINDOW. MC-30
38. PROJECTING PIPE RAIL. G.C. TO PAINT. REFER TO DETAIL A/A06.00 P-29
39. PAINTED PRE-FINISHED ALUMINUM STYLE MOULDING WITH 3/8" GLASS
40. REFER TO SHEET A00.03 FOR GRAPHIC SCHEDULE.
41. PRE-FINISHED ALUMINUM STYLE MOULDING WITH 3/8" GLASS
42. EXISTING MALL COLUMN CAPITAL
43. GYP. BD. AND WOOD TRIM - G.C. TO PAINT P-29 WITH 8" PAINTED DOTS P-60 ON STOREFRONT PANELING FADING TOWARDS BRICK
44. 2'-3 7/8" ILLUMINATED "PINK" BULB LETTER SIGN TO BE WALL MOUNTED IN DISPLAY WINDOW. REFER TO DETAIL A/A08.11

05E-A0801-D00-ELEV | **D** 04.25.14

REFER TO SHEET A00.02 FOR DOOR SCHEDULE

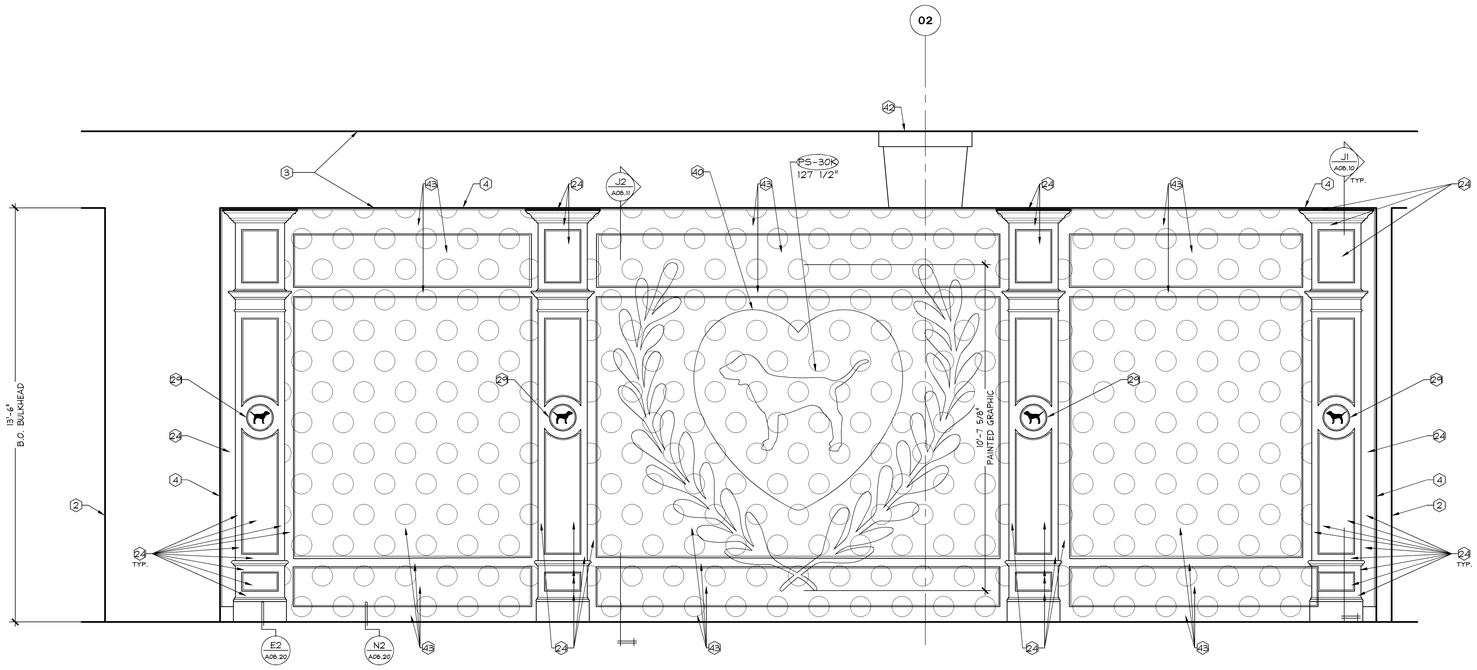

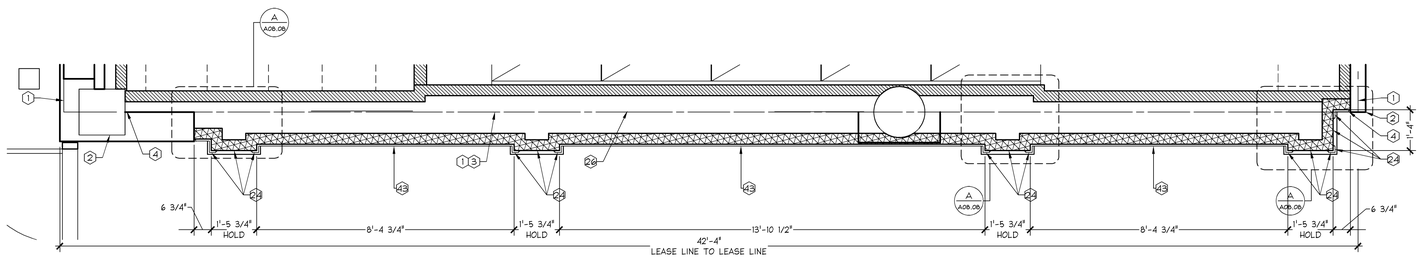

STOREFRONT ELEVATION

1/2" = 1'-0" | **A**

GreenbergFarrow
1430 West Peachtree Street NW
Suite 200
Atlanta, GA 30309
t: 404 601 4000 f: 404 601 3970

Limitedbrands
LIMITED STORE PLANNING, INC.
d/b/a STORE DESIGN & CONSTRUCTION
Three Limited Parkway · Columbus, Ohio 43230
Telephone: 614.415.7000 · Fax: 614.415.7349

INFORMATION ON THESE DRAWINGS AND SPECIFICATIONS ARE COPYRIGHTED AND SUBJECT TO COPYRIGHT PROTECTION AS AN "ARCHITECTURAL WORK" UNDER SEC. 102 OF THE COPYRIGHT ACT, 17 U.S.C. AS AMENDED DECEMBER 1990. THE OWNER AND ARCHITECT AGREE THAT TO THE EXTENT PROTECTION IS AVAILABLE, THE ARCHITECT IS THE AUTHOR AND OWNER OF THE ARCHITECTURAL WORKS EMBODIED IN THESE DRAWINGS AND SPECIFICATIONS, INCLUDING WITHOUT LIMITATION, THE ARCHITECTURAL, MECHANICAL AND ELECTRICAL DESIGN CONCEPTS AND DESIGNS IN A TANGIBLE FORM OF EXPRESSION. THESE DRAWINGS AND SPECIFICATIONS ARE THE PROPERTY OF LSDAC AND SHALL NOT BE REPRODUCED IN ANY MANNER OR FORWARDED TO ANY PARTY EXCEPT FOR USE ON A PROJECT OR PROJECTS FOR LSDAC UNDER CONTRACT WITH THIS FIRM. ALL REPRODUCTIONS OF THESE DRAWINGS AND SPECIFICATIONS SHALL BE RETURNED OR DESTROYED UPON WRITTEN REQUEST OF LSDAC. ALL RIGHTS ARE RESERVED BY LSDAC WHETHER THE WHOLE OR PART OF THE DRAWINGS AND SPECIFICATIONS ARE USED OR NOT.

PROJECT INFORMATION:

010501726

PINK VICTORIA'S SECRET

FAYETTE MALL
3401 NICHOLASVILLE RD
SPACE # I-904
LEXINGTON, KY 40503

SCOPE: NEW
DESIGN TYPE: PINK
LSDAC PROJECT #: 00062007

PACKAGE: A
GENERATION: 1515G
A/E PROJECT #: 20140534

REVISIONS:

REQUIRED BY:	DATE:

ELITE CONSTRUCTION GROUP
LAKE JACKSON, TX
PHONE: 979-285-0712
NOTE: THESE PRINTS HAVE BEEN REDUCED BY 50 PERCENT. SCALE WILL BE 50 PERCENT OF WHAT IS NOTED ON PLANS

DATE ISSUED:	09-05-2014
DESIGNED BY:	APL
DRAWN BY:	ANW
CHECKED BY:	AJD

STOREFRONT ELEVATION

DRAWING NUMBER:
A08.02