NOTES:
1. SEE STRUCTURAL DRAWINGS FOR FRAMING SIZE, GAUGE, AND ASSEMBLY OF ALL STOREFRONT FRAMING.
2. G.C. SHALL PATCH, REPAIR, AND FINISH EXISTING MALL BULKHEAD AS REQUIRED TO "LIKE-NEW" CONDITION AT STOREFRONT TIE-IN. COORDINATE FINISH SPECIFICATIONS WITH THE LANDLORD.
3. G.C. SHALL FIELD VERIFY EXACT LOCATION, CONDITION, AND ACTUAL HEIGHT ABOVE FINISHED FLOOR OF EXISTING MALL BULKHEAD.
4. SEE DETAIL J/A10.01 FOR ALL PINK WOOD TRIM PROFILES.
5. SEE DETAIL A/A00.02 FOR DOOR SCHEDULE.
6. ALL DIMENSIONS ARE TO FACE OF SHEATHING OR FINISH U.O.N.

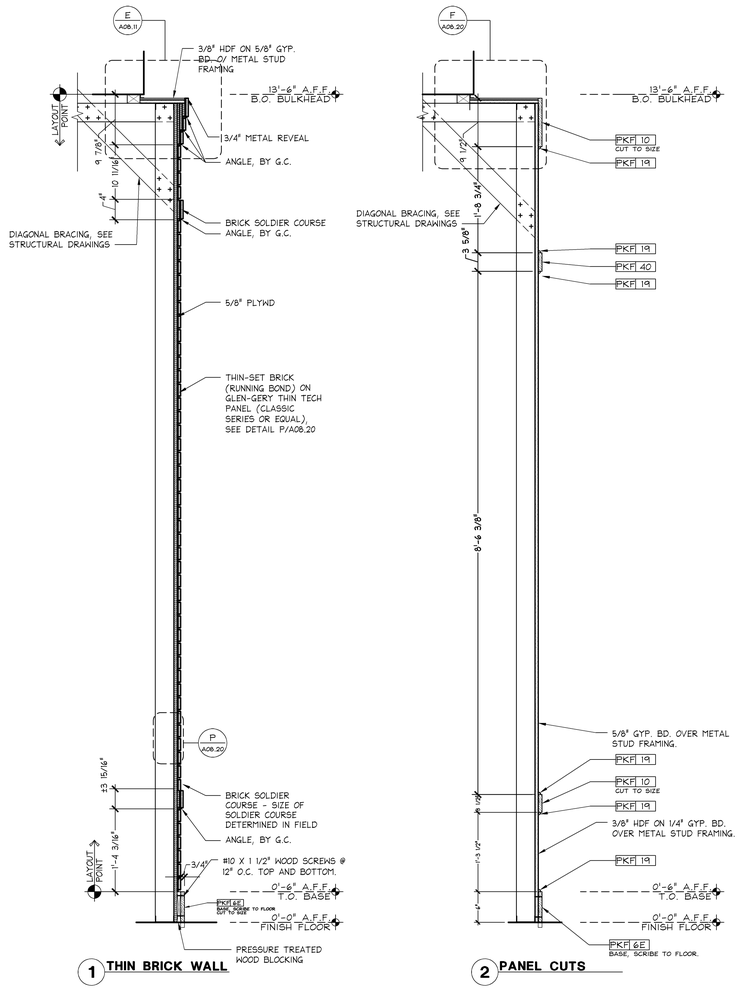

VERTICAL SECTION AT THIN BRICK AND PANELS

1" = 1'-0"
05D-A0811-J00-DETL
J
02.21.14

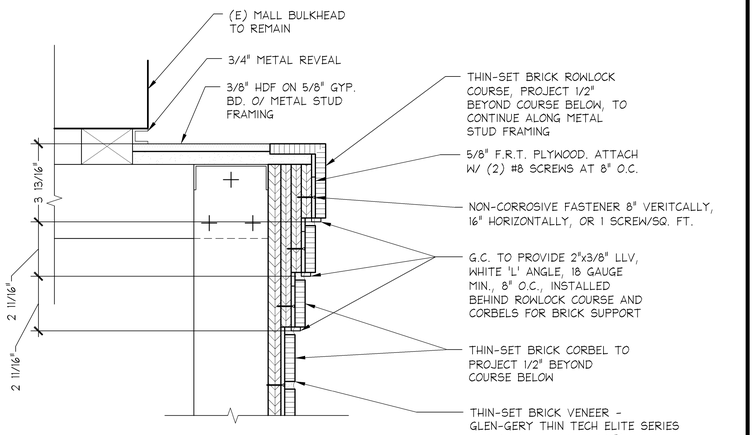

PINK BULKHEAD THIN BRICK SECTION DETAIL

3" = 1'-0"
05D-A0820-X01-DETL
E
05.02.14

GreenbergFarrow
1430 West Peachtree Street NW
Suite 200
Atlanta, GA 30309
t: 404 601 4000 f: 404 601 3970

Limitedbrands
LIMITED STORE PLANNING, INC.
d/b/a STORE DESIGN & CONSTRUCTION
Three Limited Parkway · Columbus, Ohio 43230
Telephone: 614.415.7000 · Fax: 614.415.7349

DISTRIBUTION OF PLOTS:
ALL DRAWINGS AND SPECIFICATIONS PREPARED FOR USE ON A SPECIFIC SITE, UNDERTAKING OR PROJECT ARE THE PROPERTY OF LSDC AND SHALL NOT BE USED IN ANY MANNER INCONSISTENT WITH THEIR SOLE USE(S), THEY ARE NEITHER TO BE USED IN ANY OTHER PROJECT OR EXTENSION OF THIS PROJECT EXCEPT BY AGREEMENT IN WRITING AND APPROPRIATE COMPENSATION TO LSDC, NOR ARE THEY TO BE LOANED, COPIED OR REPRODUCED WITHOUT THE WRITTEN CONSENT OF LSDC. VISUAL CONTACT WITH THESE DRAWINGS AND SPECIFICATIONS SHALL CONSTITUTE PRIMA FACIE EVIDENCE OF ACCEPTANCE OF THESE RESTRICTIONS.

THESE DRAWINGS AND SPECIFICATIONS ARE COPYRIGHTED AND SUBJECT TO COPYRIGHT PROTECTION AS AN "ARCHITECTURAL WORK" UNDER SEC. 102 OF THE COPYRIGHT ACT, 17 U.S.C. AS AMENDED DECEMBER 1990. THE OWNER AND USER OF A BUILDING FOR WHICH THESE DRAWINGS AND SPECIFICATIONS WERE PREPARED MAY MAKE AND RETAIN COPIES SOLELY FOR THE PURPOSES OF CONSTRUCTING, MAINTAINING AND ALTERING THAT BUILDING, BUT SHALL NOT COPY THESE DRAWINGS AND SPECIFICATIONS FOR USE IN CONNECTION WITH ANY OTHER PROJECT WITHOUT THE PRIOR WRITTEN CONSENT OF LSDC. ALL COPIES MADE UNDER THE AUTHORITY OF THIS LIMITED LICENSE SHALL BEAR THE COPYRIGHT NOTICE SHOWN HEREON.

COPYRIGHT NOTICE:
ALL DRAWINGS AND SPECIFICATIONS ARE COPYRIGHTED AND SUBJECT TO COPYRIGHT PROTECTION AS AN "ARCHITECTURAL WORK" UNDER SEC. 102 OF THE COPYRIGHT ACT, 17 U.S.C. AS AMENDED DECEMBER 1990. THE OWNER AND USER OF A BUILDING FOR WHICH THESE DRAWINGS AND SPECIFICATIONS WERE PREPARED MAY MAKE AND RETAIN COPIES SOLELY FOR THE PURPOSES OF CONSTRUCTING, MAINTAINING AND ALTERING THAT BUILDING, BUT SHALL NOT COPY THESE DRAWINGS AND SPECIFICATIONS FOR USE IN CONNECTION WITH ANY OTHER PROJECT WITHOUT THE PRIOR WRITTEN CONSENT OF LSDC. ALL COPIES MADE UNDER THE AUTHORITY OF THIS LIMITED LICENSE SHALL BEAR THE COPYRIGHT NOTICE SHOWN HEREON.

PROJECT INFORMATION:
010501726
PINK VICTORIA'S SECRET
FAYETTE MALL
3401 NICHOLASVILLE RD
SPACE # I-904
LEXINGTON, KY 40503

SCOPE: NEW | PACKAGE: A
DESIGN TYPE: PINK | GENERATION: 151SQ
LSDAC PROJECT #: 00062007 | A/E PROJECT #: 20140534

REVISIONS:

REQUIRED BY:	DATE:

ELITE CONSTRUCTION GROUP
LAKE JACKSON, TX
PHONE: 979-285-0712
NOTE: THESE PRINTS HAVE BEEN REDUCED BY 50 PERCENT. SCALE WILL BE 50 PERCENT OF WHAT IS NOTED ON PLANS

DATE ISSUED: 09-05-2014
DESIGNED BY: APL
DRAWN BY: ANW
CHECKED BY: AJD

STOREFRONT DETAILS

DRAWING NUMBER:
A08.11