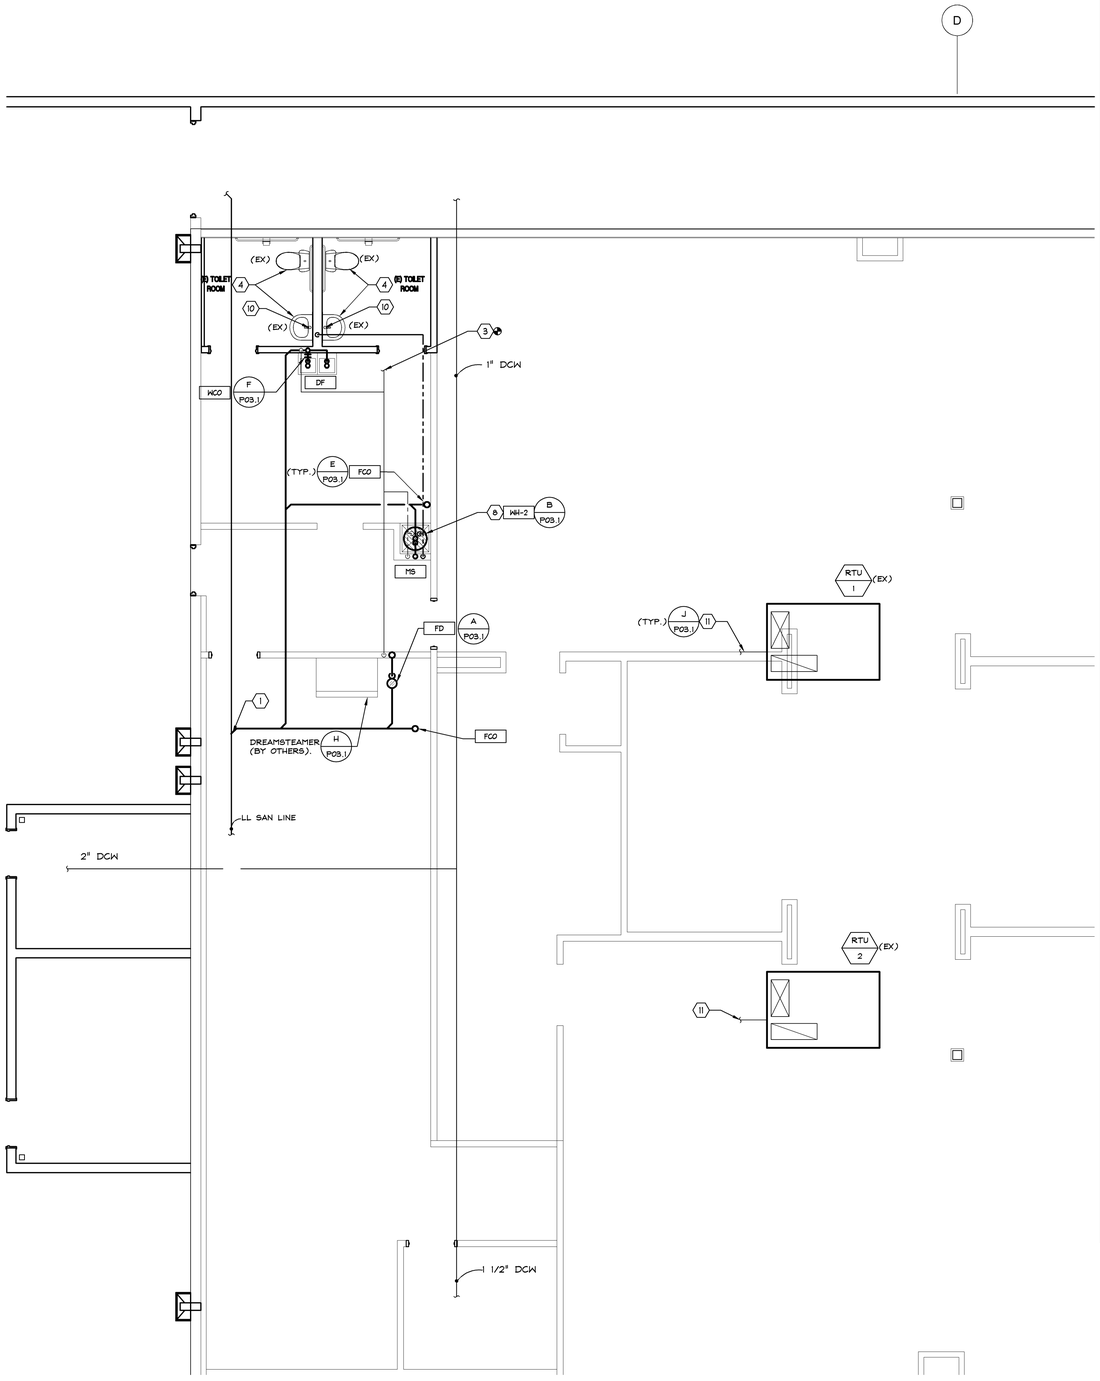

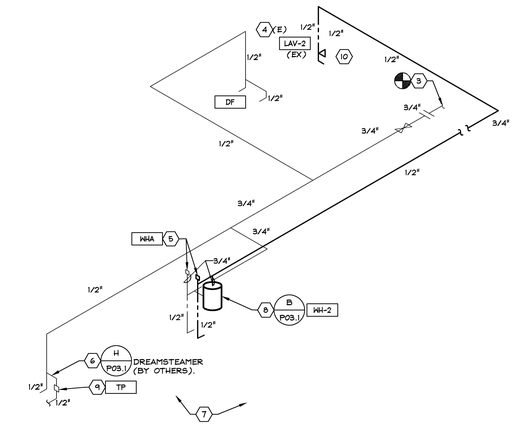

DOMESTIC WATER RISER DIAGRAM

NTS

S

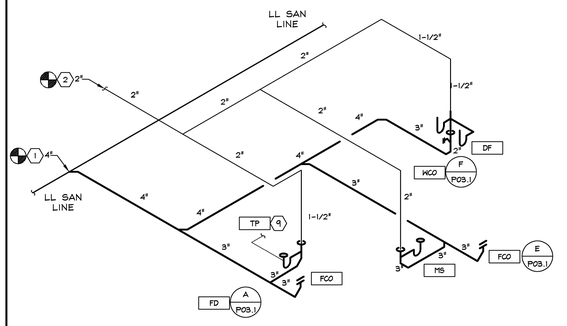

SANITARY STACK DIAGRAM

NTS

M

1. EXTEND NEW SANITARY LINE TO THE EXISTING SANITARY SERVICE AND CONNECT. FIELD VERIFY AND COORDINATE EXACT SIZE, DIRECTION OF FLOW, LOCATION AND ALL OTHER REQUIREMENTS OF SANITARY MAIN PRIOR TO BID. INSTALL CLEAN OUT AT CONNECTION TO SANITARY MAIN. SEE STACK DIAGRAM AND PLUMBING SPECIFICATIONS FOR MORE INFORMATION.
2. EXTEND NEW VENT LINE TO THE EXISTING LANDLORD VENT BRANCH AND CONNECT. FIELD VERIFY AND COORDINATE EXACT SIZE, LOCATION AND ALL REQUIREMENTS WITH LANDLORD PRIOR TO BID.
3. EXTEND NEW COLD WATER LINE, AND SHUT-OFF VALVE FROM EXISTING WATER LINE. SEE RISER DIAGRAM AND PLUMBING SPECIFICATIONS FOR MORE INFORMATION. FIELD VERIFY EXACT LOCATION, SIZE, ELEVATION AND ALL OTHER REQUIREMENTS OF EXISTING DOMESTIC COLD WATER TAP PRIOR TO BID.
4. EXISTING PLUMBING FIXTURES TO REMAIN THROUGHOUT SPACE. PLUMBING CONTRACTOR SHALL FIELD VERIFY EXACT LOCATION, CONDITION AND ALL OTHER REQUIREMENTS PRIOR TO BID. PLUMBING CONTRACTOR SHALL CLEAN FIXTURE AND REPLACE DEFECTIVE PARTS. REPLACE ENTIRE FIXTURE IF NOT ADA COMPLAINT OR DAMAGE IS TOO SUBSTANTIAL TO REPAIR. IF FIXTURE IS TO BE REPLACED, PLUMBING CONTRACTOR SHALL FURNISH AND INSTALL NEW FIXTURE AS SCHEDULED ON PLUMBING FIXTURE SCHEDULE.
5. WHA: PLUMBING CONTRACTOR SHALL FURNISH AND INSTALL A WATER HAMMER ARRESTOR IN THE DOMESTIC COLD AND HOT WATER PIPING AS INDICATED ON THE WATER RISER DIAGRAM. PROVIDE ACCESS TO WHA.
6. PROVIDE A 3/8" BALL VALVE ON WALL FOR DREAMSTEAMER.
7. PROVIDE STOP VALVES AT EACH PLUMBING FIXTURE TO ISOLATE EACH FIXTURE.
8. WH-2: PLUMBING CONTRACTOR SHALL FURNISH AND INSTALL A TANK TYPE WATER HEATER MOUNTED ON SHELF ABOVE MOP SINK. ROUTE DRAIN LINE TO MOP SINK. SEE RISER DIAGRAM, PLUMBING FIXTURE SCHEDULE AND DETAIL ON SHEET P03.1 FOR MORE INFORMATION.
9. PROVIDE 1/2" COLD WATER PIPE FROM TRAP PRIMER DOWN IN WALL UNDER FLOOR TO FLOOR DRAIN. COORDINATE LOCATION WITH GC SO THAT TRAP PRIMERS AND/OR DISTRIBUTION UNITS ARE ACCESSIBLE.
10. REMOVE EXISTING INSTANTANEOUS WATER HEATERS FROM LAVATORY AND RECONNECT WATER LINES FROM EXISTING CW AND NEW HW FROM NEW TANK WATER HEATER ABOVE MOP SINK. LEAVE FIXTURES AS IS. FIELD VERIFY EXACT LOCATION, SIZE AND ELEVATION OF PIPES BEFORE INSTALLING. SEE RISER DIAGRAM AND PLUMBING SPECIFICATIONS FOR MORE INFORMATION.
11. PLUMBING CONTRACTOR SHALL VERIFY EXISTING CONDENSATE IS INSTALLED BY LANDLORD. IF NOT INSTALLED, NOTIFY CONSTRUCTION MANAGER, AND FURNISH AND INSTALL A CONDENSATE DRAIN FROM EACH PIECE OF HVAC EQUIPMENT. DRAIN SHALL BE 1" MINIMUM AND HAVE A TRAP DEPTH OF 1.5"xUNIT TOTAL STATIC PRESSURE (MINIMUM 5" DEEP). PLUMBING CONTRACTOR SHALL FURNISH AND INSTALL A SPLASH BLOCK ON ROOF AND EXTEND UV RESISTANT PVC PIPING WITH CHEMICALLY WELDED JOINTS TO SPLASH BLOCK AND PROVIDE CODE REQUIRED AIR GAP. RUN CONDENSATE LINES TO CENTRAL COLLECTION PIPE PROVIDED BY LANDLORD.FIELD VERIFY AND COORDINATE MATERIALS AND ALL OTHER REQUIREMENTS.

PLUMBING CODED NOTES

NTS

D

VERIFY ALL FIELD CONDITIONS PRIOR TO BID

N E W S

PLUMBING PLAN

1/4"=1'-0"

A

EXPRESS

EXPRESS FASHION OPERATIONS, LLC
d/b/a STORE DESIGN & CONSTRUCTION
1 Express Drive Columbus, Ohio 43230
Telephone: 614.474.4001 Express.com

PROPRIETARY AND CONFIDENTIAL
THESE DRAWINGS AND SPECIFICATIONS ARE PREPARED FOR USE ON A SPECIFIC SITE. THEY ARE NOT TO BE USED IN WHOLE OR IN PART, TO ANY EXTENT WHATSOEVER, ON ANY OTHER PROJECT SITE OR BY A LATER DATE, EXCEPT BY WRITTEN AGREEMENT WITH EDSC. ALL RIGHTS RESERVED. THESE DRAWINGS AND SPECIFICATIONS OR ANY PORTION THEREOF MAY NOT BE REPRODUCED IN ANY MANNER OR USED ON ANY OTHER PROJECT EXCEPT BY WRITTEN AGREEMENT WITH EDSC. NO AUTHORIZATION OF THE EDSC. ALL UNPUBLISHED RIGHTS RESERVED UNDER COPYRIGHT LAWS. BY USE OF THESE DRAWINGS AND SPECIFICATIONS, THE USER AGREES TO EDSC'S CONDITIONS OF WORK INCLUDED IN THESE DRAWINGS AND SPECIFICATIONS AND ACKNOWLEDGES THAT USER UNDERSTANDS EDSC'S STANDARD OF CARE AND THAT ERRORS, INCONSISTENCIES OR OMISSIONS MAY EXIST IN THESE DRAWINGS AND SPECIFICATIONS. USER AGREES TO NOTIFY EDSC OF ANY SUCH ERRORS, INCONSISTENCIES OR OMISSIONS DISCOVERED BY USER AND WAIVES ANY CLAIM AGAINST EDSC BASED UPON SUCH ERRORS, INCONSISTENCIES OR OMISSIONS PRIOR TO NOTIFICATION THEREOF BY USER. EXECUTION OF THE AGREEMENT BY USER CONSTITUTES SUCH NOTIFICATION AND WAIVER. USER AGREES TO INDEMNIFY AND HOLD HARMLESS EDSC FROM ANY AND ALL CLAIMS, DAMAGES, LOSSES AND EXPENSES, INCLUDING ATTORNEY'S FEES, ARISING OUT OF OR RESULTING FROM USER'S USE OF THESE DRAWINGS AND SPECIFICATIONS, INCLUDING BUT NOT LIMITED TO ANY CLAIMS, DAMAGES, LOSSES AND EXPENSES ARISING OUT OF OR RESULTING FROM ERRORS, INCONSISTENCIES OR OMISSIONS IN EDSC'S DRAWINGS AND SPECIFICATIONS. ANY MODIFICATION BY USER OF THESE DRAWINGS AND SPECIFICATIONS, AND ANY USE BY USER ON ANOTHER PROJECT, SHALL BE AT USER'S SOLE RISK AND WITHOUT LIABILITY TO EDSC. USER AGREES TO INDEMNIFY AND HOLD HARMLESS EDSC FROM ANY AND ALL CLAIMS, DAMAGES, LOSSES AND EXPENSES, INCLUDING ATTORNEY'S FEES, ARISING OUT OF OR RESULTING FROM SUCH MODIFICATION OR USE. SHOP DRAWINGS AND SPECIFICATIONS ARE COPYRIGHTED AND SUBJECT TO COPYRIGHT PROTECTION AS AN "ARCHITECTURAL WORK" UNDER SECTION 102 OF THE COPYRIGHT ACT, 17 USC. THE PROTECTION INCLUDES ALL FORMS AND ARRANGEMENTS OF DESIGN ELEMENTS AND COMPILATIONS OF SUCH ELEMENTS. SHOP DRAWINGS AND SPECIFICATIONS ARE THE PROPERTY OF EDSC AND SHALL NOT BE DISPLAYED IN ANY MANNER OR USED ON ANY OTHER PROJECT EXCEPT BY WRITTEN AGREEMENT WITH EDSC. NO AUTHORIZATION OF THE EDSC. ALL UNPUBLISHED RIGHTS RESERVED UNDER COPYRIGHT LAWS. BY USE OF THESE DRAWINGS AND SPECIFICATIONS, THE USER AGREES TO EDSC'S CONDITIONS OF WORK INCLUDED IN THESE DRAWINGS AND SPECIFICATIONS AND ACKNOWLEDGES THAT USER UNDERSTANDS EDSC'S STANDARD OF CARE AND THAT ERRORS, INCONSISTENCIES OR OMISSIONS MAY EXIST IN THESE DRAWINGS AND SPECIFICATIONS. USER AGREES TO NOTIFY EDSC OF ANY SUCH ERRORS, INCONSISTENCIES OR OMISSIONS DISCOVERED BY USER AND WAIVES ANY CLAIM AGAINST EDSC BASED UPON SUCH ERRORS, INCONSISTENCIES OR OMISSIONS PRIOR TO NOTIFICATION THEREOF BY USER. EXECUTION OF THE AGREEMENT BY USER CONSTITUTES SUCH NOTIFICATION AND WAIVER. USER AGREES TO INDEMNIFY AND HOLD HARMLESS EDSC FROM ANY AND ALL CLAIMS, DAMAGES, LOSSES AND EXPENSES, INCLUDING ATTORNEY'S FEES, ARISING OUT OF OR RESULTING FROM SUCH MODIFICATION OR USE. SHOP DRAWINGS AND SPECIFICATIONS ARE COPYRIGHTED AND SUBJECT TO COPYRIGHT PROTECTION AS AN "ARCHITECTURAL WORK" UNDER SECTION 102 OF THE COPYRIGHT ACT, 17 USC. THE PROTECTION INCLUDES ALL FORMS AND ARRANGEMENTS OF DESIGN ELEMENTS AND COMPILATIONS OF SUCH ELEMENTS. SHOP DRAWINGS AND SPECIFICATIONS ARE THE PROPERTY OF EDSC AND SHALL NOT BE DISPLAYED IN ANY MANNER OR USED ON ANY OTHER PROJECT EXCEPT BY WRITTEN AGREEMENT WITH EDSC. NO AUTHORIZATION OF THE EDSC. ALL UNPUBLISHED RIGHTS RESERVED UNDER COPYRIGHT LAWS. BY USE OF THESE DRAWINGS AND SPECIFICATIONS, THE USER AGREES TO EDSC'S CONDITIONS OF WORK INCLUDED IN THESE DRAWINGS AND SPECIFICATIONS AND ACKNOWLEDGES THAT USER UNDERSTANDS EDSC'S STANDARD OF CARE AND THAT ERRORS, INCONSISTENCIES OR OMISSIONS MAY EXIST IN THESE DRAWINGS AND SPECIFICATIONS. USER AGREES TO NOTIFY EDSC OF ANY SUCH ERRORS, INCONSISTENCIES OR OMISSIONS DISCOVERED BY USER AND WAIVES ANY CLAIM AGAINST EDSC BASED UPON SUCH ERRORS, INCONSISTENCIES OR OMISSIONS PRIOR TO NOTIFICATION THEREOF BY USER. EXECUTION OF THE AGREEMENT BY USER CONSTITUTES SUCH NOTIFICATION AND WAIVER. USER AGREES TO INDEMNIFY AND HOLD HARMLESS EDSC FROM ANY AND ALL CLAIMS, DAMAGES, LOSSES AND EXPENSES, INCLUDING ATTORNEY'S FEES, ARISING OUT OF OR RESULTING FROM SUCH MODIFICATION OR USE.

1718

OUTLET
SPRING 2015
140414

NEW | PACKAGE:
DG | GENERATION:
94982 | A/E PROJECT #:

PROJECT INFORMATION:

EXPRESS
OUTLET MALL OF SAVANNAH
200 TANGER OUTLET BLVD.
SPACE NO.: 521
POOLER, GA 31322

SCOPE:
DESIGN TYPE:
ESD&C PROJECT #:

REVISIONS:

REQUIRED BY:	DATE

* INDICATES NO REVISION TO THIS SHEET

M-Engineering
750 Brooksedge Blvd.
Westerville, Ohio 43081
phone: 614.839.4639
fax: 614.839.2222

ELITE CONSTRUCTION GROUP
LAKE JACKSON, TX
PHONE: 979-285-0712
NOTE: THESE PRINTS HAVE BEEN REDUCED BY 50 PERCENT. SCALE WILL BE 50 PERCENT OF WHAT IS NOTED ON PLANS

DATE ISSUED: 09/26/14
DESIGNED BY: GS
DRAWN BY: GS
CHECKED BY: RD

PLUMBING PLAN, NOTES AND ISOMETRICS

DRAWING NUMBER:
P02.1