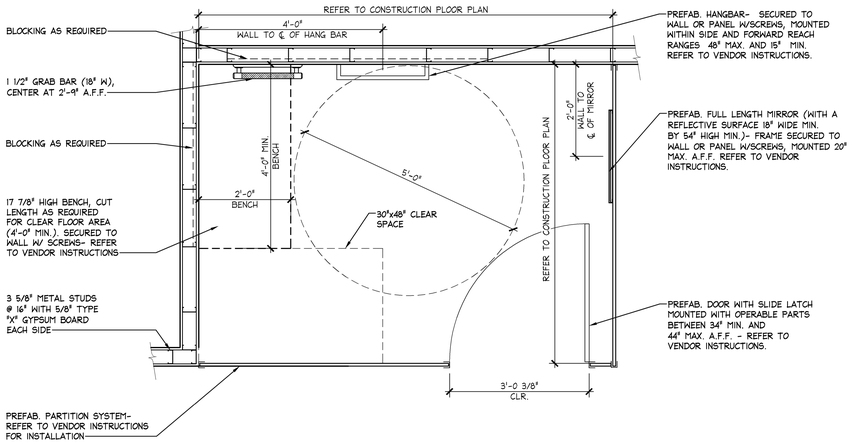

PLAN IS FOR REFERENCE ONLY

FOR EXACT ACCESSIBLE FITTING ROOM CONFIGURATIONS, REFER TO THE "CONSTRUCTION FLOOR PLAN" AND VENDOR SHOP DRAWINGS.

ENLARGED ACCESSIBLE FITTING ROOM PLAN

3/4" = 1'-0" | - | L

SEE DRAWING SERIES A05.• FOR FLOOR & WALL FINISHES

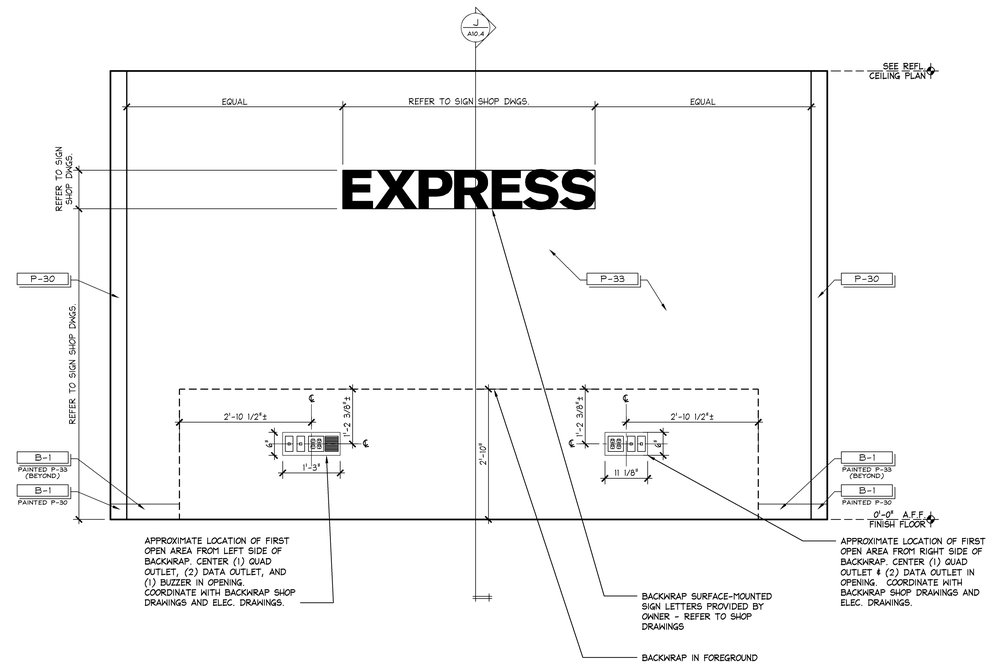

BACKWRAP ELEVATION

3/4" = 1'-0" | - | C

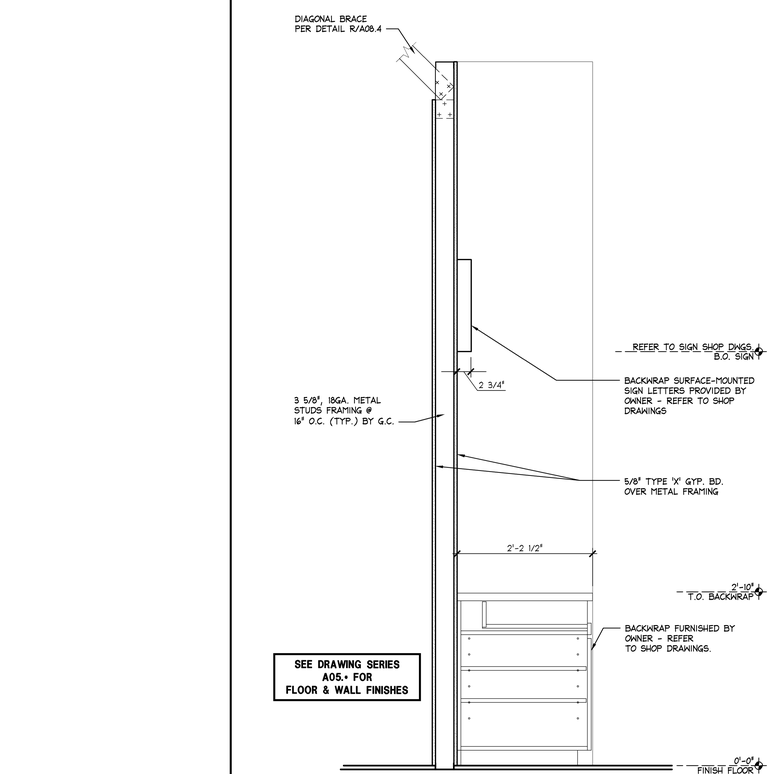

BACKWRAP SECTION

1" = 1'-0" | - | J

SEE DRAWING SERIES A05.• FOR FLOOR & WALL FINISHES

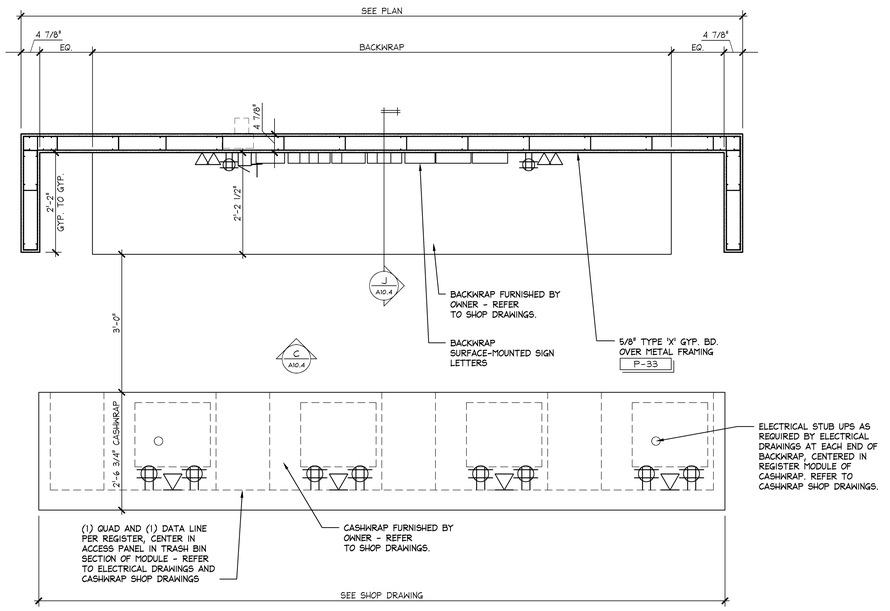

PLAN IS FOR REFERENCE ONLY

FOR EXACT BACKWRAP AND CASHWRAP CONFIGURATIONS, REFER TO THE "CONSTRUCTION FLOOR PLAN" AND VENDOR SHOP DRAWINGS ON VIRTUAL PREMISE. COORDINATE W/ ELECTRICAL DRAWINGS.

BACKWRAP PLAN

3/4" = 1'-0" | - | A

NOT USED

- | - | N

EXPRESS
EXPRESS FASHION OPERATIONS, LLC
d/b/a STORE DESIGN & CONSTRUCTION
1 Express Drive Columbus, Ohio 43230
Telephone: 614.474.4001 · Express.com

PROHIBITION ON REUSE
THESE PLANS, SPECIFICATIONS WERE PREPARED FOR USE ON A SPECIFIC SITE. PATENT RIGHTS MAY EXIST ON THE CONCEPTS AND DESIGNS SHOWN HEREIN, & PATENT PROTECTION MAY BE SOUGHT BY THE ARCHITECT AND/OR STORE OWNER. THESE PLANS ARE NOT INTENDED FOR USE ON ANY OTHER PROJECT AND ARE NOT TO BE USED IN PART OR WHOLE FOR ANY OTHER PROJECT EXCEPT BY WRITTEN AGREEMENT WITH THE ARCHITECT AND/OR STORE OWNER. ANY UNAUTHORIZED USE OF THESE PLANS IS AT THE SOLE RISK OF THE PARTY USING OR RELYING UPON THEM AND MAY EXPOSE THE USER TO LEGAL ACTION FOR COPYRIGHT AND/OR PATENT INFRINGEMENT. ANY AUTHORIZED USE OF THESE PLANS IS CONDITIONED UPON THE USER'S AGREEMENT TO INDEMNIFY AND HOLD THE ARCHITECT AND STORE OWNER HARMLESS FROM ANY AND ALL DAMAGES, LOSSES, AND EXPENSES INCLUDING, BUT NOT LIMITED TO, ATTORNEY'S FEES AND COURT COSTS INCURRED BY THE ARCHITECT AND/OR STORE OWNER AS A RESULT OF ANY UNAUTHORIZED USE OF THESE PLANS.
COPYRIGHT NOTICE
THESE PLANS AND SPECIFICATIONS ARE COPYRIGHTED AND SUBJECT TO COPYRIGHT PROTECTION AS AN "ARCHITECTURAL WORK" UNDER SECTIONS 102 OF THE COPYRIGHT ACT, 17 U.S.C. AS AMENDED DECEMBER 1990. THE ARCHITECTURAL WORK INCLUDES THE OVERALL FORM AS WELL AS THE ARRANGEMENT AND COMPOSITION OF SPACES AND ELEMENTS IN THE DESIGN. UNDER SUCH PROTECTION, UNAUTHORIZED USE OF THESE DRAWINGS AND SPECIFICATIONS BY ANY PERSON OR ENTITY IN ANY MANNER IS PROHIBITED AND COULD RESULT IN AN AWARD TO THE ARCHITECT AND/OR STORE OWNER OF ALL PROFITS, ACTUAL DAMAGES, COSTS AND ATTORNEY'S FEES WHICH MAY BE RECOVERED BY THE ARCHITECT AND/OR STORE OWNER IN A CIVIL ACTION. UNAUTHORIZED USE OF THESE DRAWINGS AND SPECIFICATIONS MAY ALSO RESULT IN ASSERTION OF CRIMINAL PENALTIES AS PROVIDED FOR UNDER 17 U.S.C. SECTION 506. ALL RIGHTS RESERVED.

1718

OUTLET
SPRING 2015
14041.4

PROJECT INFORMATION:
EXPRESS
OUTLET MALL OF SAVANNAH
200 TANGER OUTLET BLVD.
SPACE NO.: 521
POOLER, GA 31322
SCOPE: NEW | PACKAGE:
DESIGN TYPE: DG | GENERATION:
FSD&C PROJECT #: 94982 | A/E PROJECT #:

REVISIONS:

REQUIRED BY:	DATE:

* INDICATES NO REVISION TO THIS SHEET

SHREMSHOCK
Shremshock Architects, Inc.
6130 S. Sunbury Rd. Westerville, OH 43081
t: 614 545 4550 | f: 614 545 4555 | shremshock.com
Timothy J. Shremshock, Architect | #13585

ELITE CONSTRUCTION GROUP
LAKE JACKSON, TX
PHONE: 979-285-0712
NOTE: THESE PRINTS HAVE BEEN REDUCED BY 50 PERCENT. SCALE WILL BE 50 PERCENT OF WHAT IS NOTED ON PLANS

DATE ISSUED: 09/26/14
DESIGNED BY: JB
DRAWN BY: JEB
CHECKED BY: KMM/APS

BACKWRAP & ACCESSIBLE FITTING ROOM

DRAWING NUMBER:
A10.4