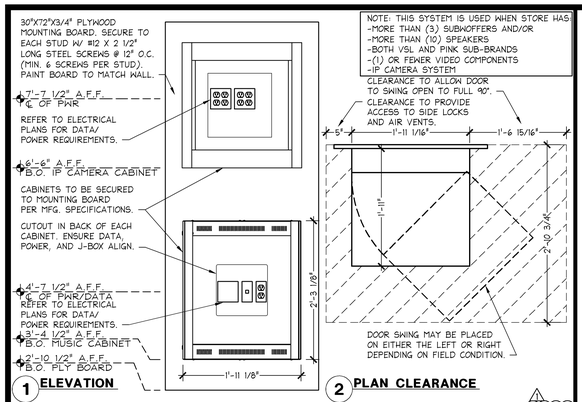


1 ELEVATION

2 PLAN CLEARANCE

## MUSIC SYSTEM 3 & IP CAMERA WALL CABINET MOUNTING DETAIL

1" = 1'-0" | 05D-A1401-S05-DETL | S 11.07.14

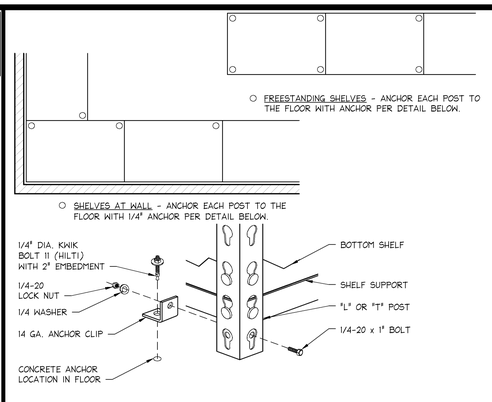


## RIVET RACK - ANCHOR DETAIL

3" = 1'-0" | 05D-A1401-M00-DETL | M 09.09.13

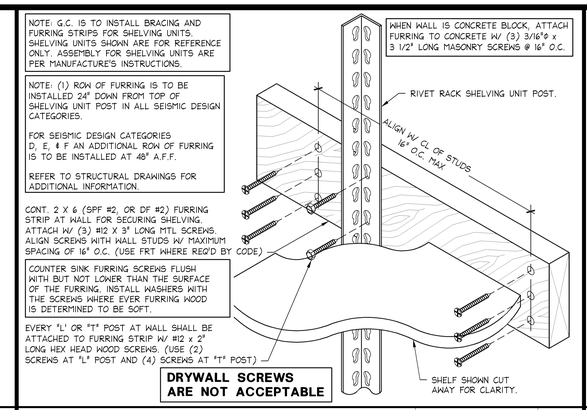


## RIVET RACK - FURRING ATTACHMENT

3" = 1'-0" | 05D-A1401-H00-DETL | H 09.09.13

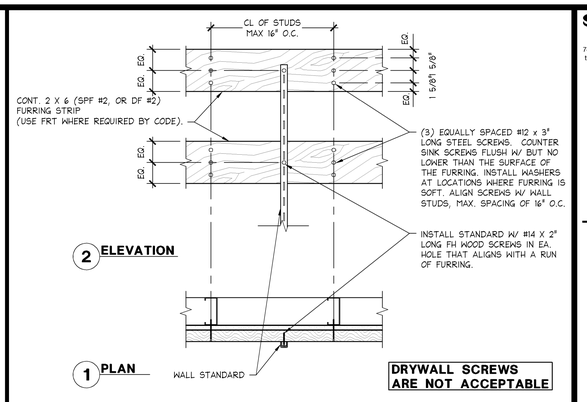


2 ELEVATION

1 PLAN

## WALL MOUNTED SHELVING FURRING ATTACHMENT DETAIL

1 1/2" = 1'-0" | 05D-A1401-D00-DETL | D 09.09.13

**NOTE: DETAILS SHOWN ARE FOR REFERENCE ONLY AND NOT FOR CONSTRUCTION. REFER TO MANUFACTURER'S INSTALLATION INSTRUCTIONS.**

NOTE: SHELF SUPPORTS TO BE INSTALLED "UPSIDE-DOWN" SO THAT THE WIRE SHELVES SIT ON TOP OF SUPPORT AND DO NOT CREATE A LIP WHICH PREVENTS SLIDING BOXES OFF OF THE SHELF. THE WIRE SHELF IS INSTALLED WITH THE TOP WIRE RUNNING FRONT TO BACK.

THE BOTTOM SHELF SUPPORTS FOR PARTICLE BOARD SHELVES SHALL BE INSTALLED "RIGHT-SIDE-UP" TO BETTER SUPPORT THE SHELF AND SO AS NOT TO REDUCE THE GAP BETWEEN THE SHELVES.

NOTE: REFER TO THE FLOOR FIXTURE PLAN ON A06.XX FOR THE ACTUAL LAYOUT OF THE SHELVING.

THE STORE WILL BE SENT A 5% OVERAGE OF SHELVES, SHELF SUPPORTS, HANGBARS, AND BRACKETS.

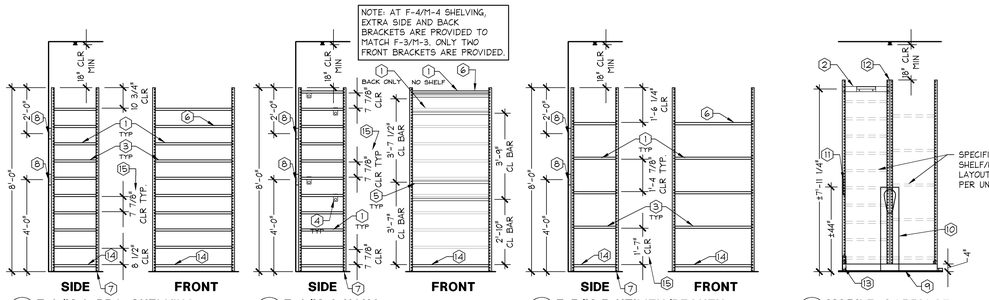


1A F-3/M-3 BRA SHELVING (1) MDF SHELF, (9) WIRE SHELVES

2A F-4/M-4 HANG (1) MDF SHELF, (4) HANGBARS

3A F-5/M-5 UTILITY/BEAUTY (1) MDF SHELF, (4) WIRE SHELVES

4A MOBILE CARRIAGE BACK/BACK FIXED SHELVES SIM.

### 8' HIGH SHELVING FOR 10'-0" - 11'-9" CEILING HEIGHT

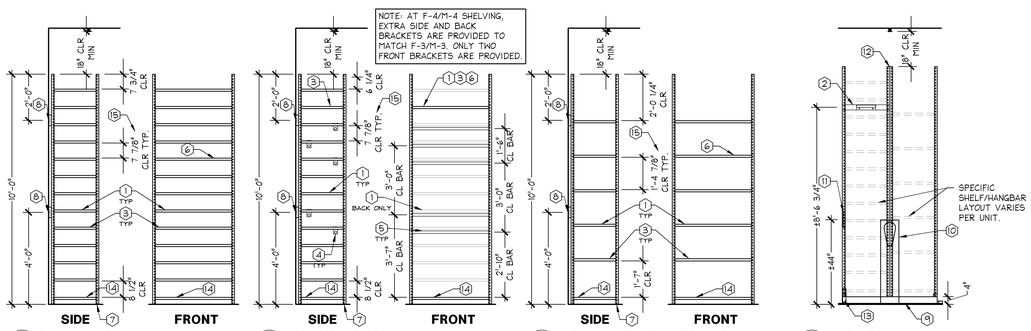


1B F-3/M-3 BRA SHELVING (1) MDF SHELF, (12) WIRE SHELVES

2B F-4/M-4 HANG (1) MDF SHELF, (1) WIRE SHELF, (5) HANGBARS

3B F-5/M-5 UTILITY/BEAUTY (1) MDF SHELF, (5) WIRE SHELVES

4B MOBILE CARRIAGE BACK/BACK FIXED SHELVES SIM.

### 10' HIGH SHELVING FOR 12'-0" CEILING HEIGHT

### FIXED AND MOBILE SHELVING KEYNOTES

1. DOUBLE RIVET SHELF SUPPORT. CLEARANCES SHOWN ARE APPROXIMATE DIMENSIONS TAKEN FROM T.O. SUPPORT TO B.O. SUPPORT. SEE BOX NOTE ABOVE FOR SUPPORT ORIENTATION.
2. LADDER HOOK TO BE INSTALLED AT THE END OF EVERY OTHER MOBILE UNIT OR RUN OF FIXED SHELVING. HEIGHT MAY ADJUST 2 NOTCHES (±3") TO AVOID SHELF BRACKETS
3. WIRE SHELF (2"X4" GRID). INSTALL WITH TOP WIRE RUNNING FRONT TO BACK. SEE BOX NOTE ABOVE FOR ORIENTATION.
4. HANGBAR SUPPORT.
5. 1 1/4" DIAMETER HANGBAR. STAGGER PLACEMENT PER EXAMPLE SHOWN IN SIDE ELEVATION.
6. "DO NOT CLIMB ON SHELVING" DECAL PROVIDED BY VENDOR. PLACE ONE AT THE FACE OF EACH UNIT ON A SHELF SUPPORT AT ±80" A.F.F. U.O.N.
7. FLOOR ANCHORS - REFER TO DETAIL M/A14.01 FOR QTY. AND INSTALLATION.
8. ATTACH SHELVING UNIT TO WOOD FURRING AT WALL PER DETAIL M/A14.01. G.C. TO PAINT FURRING STRIPS TO MATCH WALL FINISH.
9. MOBILE UNIT CARRIAGE ON FLAT TRACK SYSTEM W/ ANTI-TIP.
10. MOBILE UNIT CRANK SYSTEM WHERE OCCURS. REFER TO CONSTRUCTION FLOOR PLAN.
11. MOBILE UNIT PULL HANDLE. INSTALL ONE PER EACH MOBILE RUN WITH OR WITHOUT CRANK SYSTEM.
12. BACK-TO-BACK SHELVING UNITS (MOBILE OR FIXED) ARE TO BE FASTENED TO EACH OTHER PER MANUFACTURER INSTRUCTIONS.
13. MOBILE UNIT FOOTBRAKE ASSEMBLY TO BE INSTALLED (1) PER MOBILE RUN WITHOUT CRANK SYSTEM ONLY.
14. PARTICLE BOARD BOTTOM SHELF AT ALL UNITS. SEE BOX NOTE ABOVE FOR SUPPORT ORIENTATION.
15. CLEAR SHELVING DIMENSIONS ARE TAKEN FROM TOP OF SHELF SUPPORT TO BOTTOM OF NEXT SHELF SUPPORT. THIS DIMENSION IS REQUIRED TO REMAIN CLEAR IN ORDER TO FIT THE NECESSARY BOX SIZE. NOTE: THE WIRE SHELVES WHICH SIT ATOP THE SUPPORTS INTRUDE UPON THIS CLEARANCE, HOWEVER THIS HAS BEEN ACCOUNTED FOR.

### FIXED AND MOBILE GENERAL NOTES

1. THESE DETAILS ARE FOR GENERAL INFORMATION ONLY. G.C. TO INSTALL SHELVING UNITS PER MANUFACTURER'S GUIDELINES.
2. ALL FRONT SHELVING ELEVATIONS ARE SHOWN AS FIXED UNITS. SHELF/ HANGBAR LAYOUT IS IDENTICAL FOR MOBILE UNITS, PLUS THE CARRIAGE.
3. THE TOPS OF ALL SHELVING UNITS SHALL BE MIN. 18" CLEAR OF BOTTOM OF SPRINKLER HEADS. NOTE: THIS DOES NOT NECESSARILY MEAN FROM BOTTOM OF CEILING.
4. ALL SHELF FRAMES, MOUNTING HARDWARE, BRACKETS, HANGRODS, ACCESSORIES, ETC. ARE SUPPLIED BY LSD&C AND INSTALLED BY G.C.
5. G.C. TO SURVEY AND EVALUATE CONDITION AND LEVEL OF STOCKROOM FLOOR FOR TRACK ATTACHMENT. CONSULT WITH MFG. FOR FLOOR TOLERANCE.
6. G.C. TO PLAN SEQUENCE OF EVENTS AND INSTALLATION PER MANUFACTURER'S INSTRUCTIONS TO ENSURE A FUNCTIONAL SYSTEM.

## FIXED AND MOBILE SHELVING DETAILS

3/8" = 1'-0" | 05D-A1401-E00-DETL | E 02.22.14

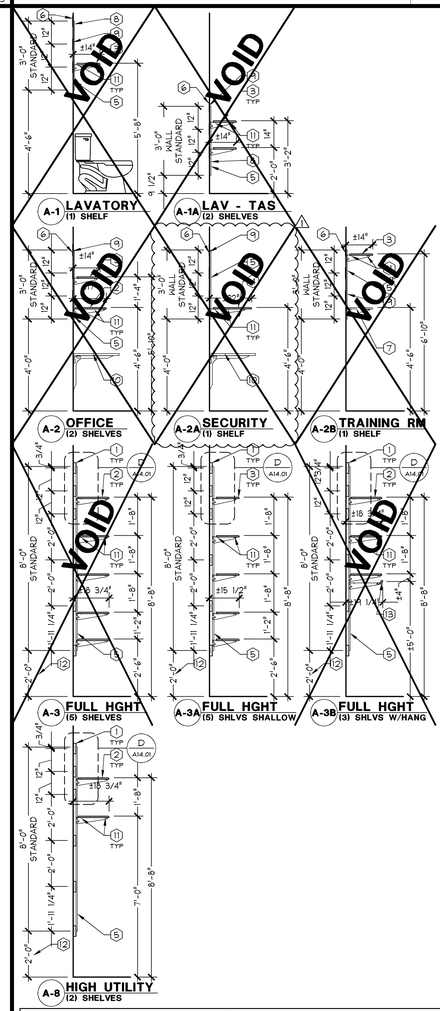


### WALL ATTACHED SHELVING KEYNOTES

1. 2" X 6" WOOD FURRING. REFER TO DETAIL E/A14.01
2. 16" DEEP PARTICLE BD. SHELF W/ 16" BRACKET
3. 12" DEEP PARTICLE BD. SHELF W/ 12" BRACKET
4. 20" DEEP X 24" WIDE PARTICLE BD. SHELF W/ 18" BRACKETS @ 12" O.C. FOR SECURITY SYSTEM EQUIPMENT.
5. WALL STANDARDS - G.C. TO CUT TO LENGTH.
6. G.C. TO INSTALL IN-WALL METAL BLOCKING PER DETAIL E/A12.01. SPACE BLOCKING AS INDICATED.
7. 24" WIDE SHELF FOR TELEPHONE. REFER TO PLAN.
8. STANDARDS IN TOILET ROOM TO BE INSTALLED AT 18" O.C.
9. WHERE MOUNTED TO METAL BLOCKING ATTACH STANDARDS W/ #12 X 2" LONG CS STEEL SCREWS IN EVERY HOLE.
10. MANAGER'S OFFICE DESK
11. (2) SHELF CLIPS TO BE INSTALLED PER 12" AND 16" BRACKETS, (3) CLIPS FOR 18" BRACKETS.
12. IF INSTALLED AT CEILING LOWER THAN 10'-0", THEN REDUCE HEIGHT OFF OF FLOOR ACCORDINGLY.
13. 1 1/16"ø HANGBAR W/ 16" BRACKET

### GENERAL NOTES

1. ACCEPTABLE SUBSTITUTE FOR PARTICLE BOARD IS 3/4" M.D.F. OR 3/4" WHITE MELAMINE W/ BULLNOSE EDGE FRONT AND SIDES. USE FRT PLY. IF REQ. BY CODE.
2. G.C. TO FURNISH AND INSTALL ALL SHELVES WITH SANDED SURFACES TO PREVENT SNAGGING. DO NOT PAINT.
3. NO SUBSTITUTIONS WILL BE PERMITTED ON ANY OF THE MATERIALS OR HARDWARE SPECIFIED IN THESE DETAILS.
4. G.C. TO PROVIDE WOOD SUPPORT SPLICES AT ALL SEAMS AND INSIDE CORNERS.
5. WALL STANDARDS TO BE INSTALLED AT 24" O.C. AND 6" FROM EACH END U.O.N.

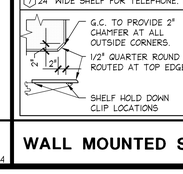


## WALL MOUNTED SHELVING DETAIL

3/8" = 1'-0" | 05D-A1401-A00-DETL | A 09.09.13

SHREMSHOCK
Shremshock Architects, Inc.
7400 W. Campus Rd. Suite 150 New Albany, OH 43054
t: 614.545.4550 | f: 614.545.4555 | shremshock.com
Timothy J. Shremshock, Architect | #13585

Lbrands
STORE DESIGN & CONSTRUCTION
Three Limited Parkway · Columbus, Ohio 43230
Telephone: 614.415.7000 · Fax: 614.415.7349

PROHIBITION ON RESE
THESE DRAWINGS AND SPECIFICATIONS ARE COPYRIGHTED AND SUBJECT TO COPYRIGHT PROTECTION AS AN "ARCHITECTURAL WORK" UNDER SEC. 102 OF THE COPYRIGHT ACT, 17 U.S.C. §§ AS AMENDED DECEMBER 1990. THE OWNER AND ARCHITECT AGREE THAT LSD&C IS THE AUTHOR OF THESE DRAWINGS AND SPECIFICATIONS, AND RETAINS ALL COMMON LAW, STATUTORY AND OTHER RIGHTS, INCLUDES, WITHOUT LIMITATION, THE ARRANGEMENT AND COMPOSITION OF SPACES, AND ARCHITECTURAL WORKS CONTAINED IN THE DRAWINGS AND SPECIFICATIONS SHALL BE MADE WITHOUT THE WRITTEN PERMISSION OF THESE DRAWINGS AND SPECIFICATIONS SHALL BE MADE WITHOUT THE WRITTEN PERMISSION OF LSD&C. SUBMISSION OR DISTRIBUTION OF THESE DRAWINGS AND SPECIFICATIONS TO MEET OFFICIAL REGULATORY REQUIREMENTS OR FOR OTHER PURPOSES IN CONNECTION WITH THE PROJECT IS NOT TO BE CONSTRUED AS PUBLICATION IN DEROGATION OF LSD&C'S COPYRIGHT OR OTHER RESERVED RIGHTS. THESE DRAWINGS AND SPECIFICATIONS ARE NOT TO BE CHANGED OR COPIED IN ANY FORM OR MANNER WHATSOEVER, NOR ARE THEY TO BE ASSIGNED TO ANY THIRD PARTY, WITHOUT FIRST OBTAINING THE EXPRESS WRITTEN PERMISSION AND CONSENT OF LSD&C. IN THE EVENT OF UNAUTHORIZED REUSE OF THESE DRAWINGS AND SPECIFICATIONS BY THE OWNER OR ANY THIRD PARTY, THE OWNER AGREES TO INDEMNIFY AND HOLD HARMLESS LSD&C FROM ANY CLAIMS, INJURY OR DAMAGES ARISING OUT OF OR IN CONNECTION WITH SUCH UNAUTHORIZED REUSE. THE OWNER FURTHER AGREES TO COMPENSATE LSD&C FOR ANY DAMAGES RESULTING FROM SUCH UNAUTHORIZED REUSE. THESE DRAWINGS AND SPECIFICATIONS ARE NOT TO BE USED BY THE OWNER OR ANY OTHER PERSON OR ENTITY FOR ANY PURPOSE OR PROJECT OTHER THAN THE SPECIFIC PROJECT FOR WHICH THEY HAVE BEEN PREPARED AND DEVELOPED BY LSD&C, AND ANY SUCH UNAUTHORIZED USE IS AT THE SOLE RISK OF THE USER AND WITHOUT LIABILITY OR LEGAL EXPOSURE TO LSD&C. THESE DRAWINGS AND SPECIFICATIONS MUST BE RETURNED TO LSD&C UPON COMPLETION OF THEIR INTENDED USE, UNLESS OTHERWISE AGREED BY THE LSD&C.

PROJECT INFORMATION:
010500587
VICTORIA'S SECRET
NORTH POINT MALL
SPACE #1050
1000 NORTH POINT CIRCLE
ALPHARETTA, GA 30022
SCOPE: FULL REMODEL | PACKAGE: PKG II
DESIGN TYPE: NMA | GENERATION: SPRING 2015 (142Fo)
LSD&C PROJECT #: 00059876 | A/E PROJECT #: 140332

REVISIONS:

| REQUIRED BY: | DATE |
|---|---|
| 1 BID ADDENDUM - LANDLORD COMMENTS & MASTER UPDATES (1515a.01 & 015a) | 01/02/2015 |

ELITE CONSTRUCTION GROUP
LAKE JACKSON, TX
PHONE: 979-285-0712
NOTE: THESE PRINTS HAVE BEEN REDUCED BY 50 PERCENT. SCALE WILL BE 50 PERCENT OF WHAT IS NOTED ON PLANS

DATE ISSUED: 09/19/14
DESIGNED BY: CN
DRAWN BY: MJN
CHECKED BY: JM

SHELVING DETAILS

DRAWING NUMBER: A14.01