REFER TO SHEET A00.4
FOR GENERAL NOTES
REFER TO SHEET A00.3
FOR PARTIITION SCHEDULE
REFER TO SHEET A00.2
FOR DOOR SCHEDULE

NOTE:
HATCHED AREA INDICATES AREA NOT INCLUDED IN SCOPE. G.C. TO VERIFY ALL FIXTURES ARE IN GOOD WORKING CONDITION AND TOUCH UP FINISHES AS NECESSARY.

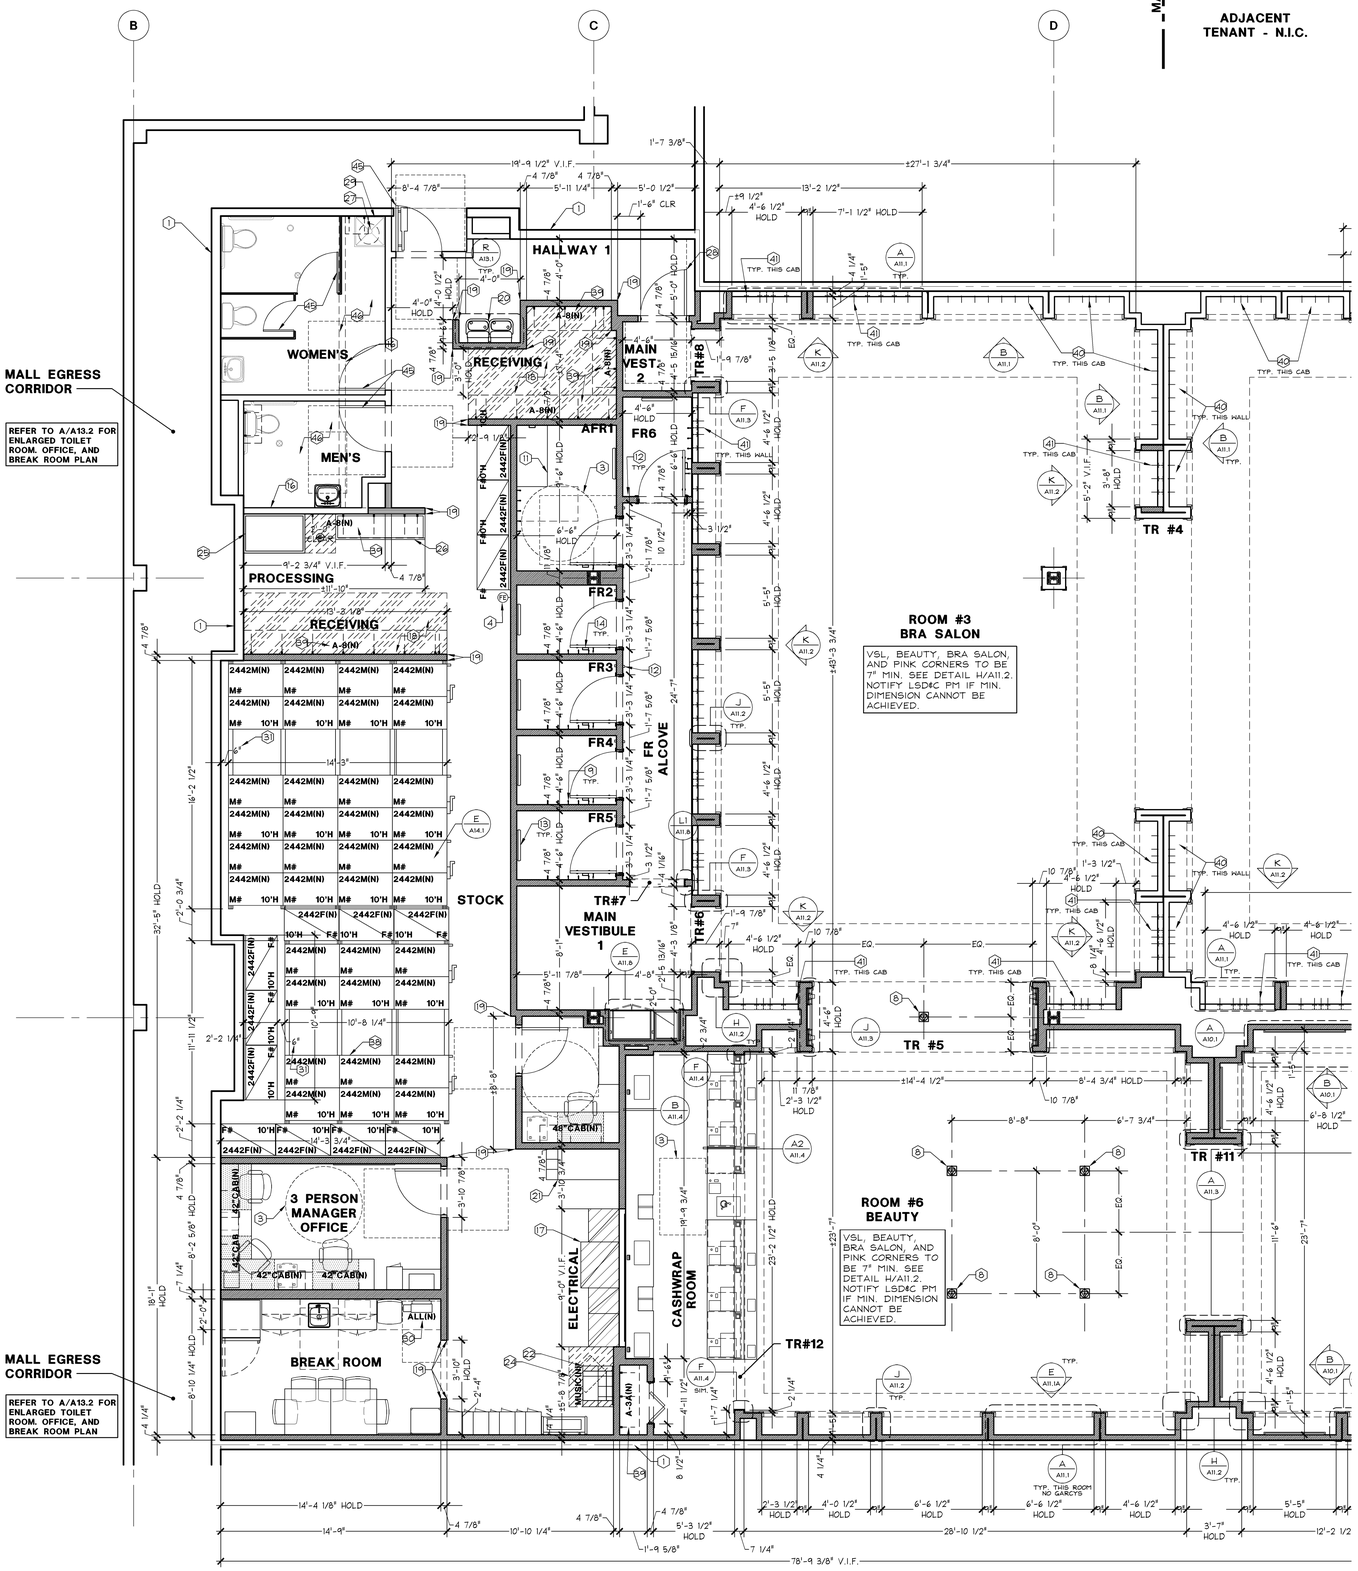

N

CONSTRUCTION FLOOR PLAN

1/4" = 1'-0"

E

1. LEASELINE
2. MALL BULKHEAD ABOVE
3. 5'-0" DIAMETER CLEAR TURNING CIRCLE, T-SHAPED TURNING CLEARANCE, OR OTHER MINIMUM REQUIRED FLOOR AREA.
4. FIRE EXTINGUISHER. REFER TO MEP DRAWINGS FOR SPECIFICATIONS.
5. CENTERLINE OF STOREFRONT ENTRY GRILLE
6. NOT USED
7. LOCATION OF (E) SENSORMATIC SYSTEM. REFER TO ELECTRICAL DRAWINGS.
8. (N) FLOOR OUTLET, REFER TO ELECTRICAL DRAWINGS.
9. (N) FITTING ROOM HOOKS - G.C. TO PROVIDE IN-WALL BLOCKING - REFER TO DETAIL K/A11.7
10. ELLIPTICAL FITTING ROOM ALCOVE, FOR LAYOUT INSTRUCTIONS REFER TO DETAIL A/A11.7
11. (N) ACCESSIBLE BENCH - G.C. TO PROVIDE IN-WALL BLOCKING TO SECURELY MOUNT BENCH TO WALL - REFER TO DETAIL J/A11.7
12. (N) FITTING ROOM PAGING SYSTEM BUTTON - REFER TO ELECTRICAL DRAWINGS FOR SPECIFICATIONS.
13. (N) FRAMED MIRROR. REFER TO DETAIL B/A11.7.
14. (N) PAPER PANTY HOLDER. INSTALL AT 48" A.F.F. W/ VENDOR SUPPLIED SCREWS AND GYP BD. ANCHORS.
15. LOCATION OF (N) MARKETING GRAPHICS. REFER TO INTERIOR ELEVATIONS, WALL AND FINISH PLAN, AND DETAIL D/A07.4
16. (E) LEDGE ABOVE W/ (N) RETAINING PARTITION- REFER TO DETAIL H/A12.1 AND STRUCTURAL DRAWINGS.
17. (E) TELEPHONE AND ELECTRICAL PANEL - REFER TO ELECTRICAL DRAWINGS.
18. RECEIVING AREA. REFER TO FLOOR AND WALL FINISH PLAN.
19. (N) BRUSHED STAINLESS STEEL SURFACE MOUNTED CORNER GUARDS - REFER TO SPECIFICATIONS SECTION 102613.
20. (N) DRINKING FOUNTAIN - REFER TO PLUMBING DRAWINGS.
21. (N) HARDWARE STORAGE BIN - REFER TO DETAIL C/A14.1.
22. (N) PINK MARKETING STORAGE BIN - REFER TO DETAIL G/A14.1.
23. (E) PLAN TUBE HOLDER - REFER TO DETAIL D/A14.1.
24. (N) SOUND SYSTEM - REFER TO DETAIL F/A14.1.
25. (N) DREAM STEAMER - REFER TO PLUMBING AND ELECTRICAL DRAWINGS.
26. (N) PROCESSING WORK STATION.
27. (E) MOP SINK - REFER TO PLUMBING DRAWINGS.
28. DOOR CHIME FOR NON-SALES DOOR. IF NOT EXISTING, G.C. TO MOUNT ON NON-PUBLIC SIDE ONLY.
29. (E) WATER HEATER ABOVE.
30. (N) ALL SYSTEM - REFER TO DETAIL B/A14.2.
31. G.C. TO MAINTAIN MIN. 6" CLEAR AT EACH SIDE OF MOBILE SHELVING UNITS TO ANY OBSTRUCTIONS.
32. 20" X 24" SHELF FOR SECURITY MONITOR AND RECORDING EQUIPMENT - REFER TO A-26/A14.1
33. G.C. TO INSTALL INSULATION IN FURRING ALONG EXTERIOR WALL (MIN. R-13). REFER TO SPECIFICATIONS SECTION 072100
34. STOREFRONT LIGHTING CONTROL PANEL (DIMMER SYSTEM). REFER TO ELECTRICAL DRAWINGS.
35. IP CAMERA SYSTEM RACK - REFER TO DETAIL F/A14.1
36. IP COMPUTER STATION IN OFFICE. REFER TO ELECTRICAL DRAWINGS FOR REQUIREMENTS.
37. (E) SHELVING TO REMAIN
38. (N) MOBILE SHELVING UNITS. REFER TO DETAIL J/A14.1
39. (N) WALL MOUNTED SHELVING. REFER TO DETAIL A/A14.1
40. (E) RECESSED WALL STANDARDS TO REMAIN.
41. (N) RECESSED WALL STANDARDS. REFER TO DETAIL A/A11.1. (TYPICAL AT NEW CABINET LOCATIONS.)
42. (N) WALL STANDARD PANELS W/ (E) CABINET. REFER TO DETAIL A/A11.7 FOR FURTHER INFORMATION.
43. (E) BACKWRAP OR CASHWRAP. G.C. TO REPLACE COUNTERTOP. REFER TO A06.X FOR FINISH SPECIFICATIONS.
44. (N) WALL STANDARD PANELS W (N) CABINET. REFER TO DETAIL A/A11.7 FOR FURTHER INFORMATION.
45. (E) DOOR TO REMAIN. PATCH AND REPAIR AS NECESSARY TO RECEIVE NEW FINISHES. REPLACE DAMAGED OR MISSING HARDWARE. REFER TO A/A00.2
46. (E) RESTROOM W/ ACCESSIBLE FIXTURES TO REMAIN. G.C. TO CONFIRM COMPLIANCE WITH ADA. IF NOT COMPLIANT, G.C. TO NOTIFY LSD&C PM FOR REMEDIAL ACTION PLAN.
47. (E) FITTING ROOM MIRROR TO REMAIN. REFER TO A06.X FOR NEW FINISH.
48. (N) FITTING ROOM MIRROR. SEE DETAIL B/A11.7 REFER TO A06.X FOR NEW FINISH.
49. (E) STOREFRONT SYSTEM. REFER TO SHEET A06.X
50. G.C. TO INSTALL (N) T-2 TRIM AT OPENING SIDES AND HEADER. REFER TO A06.X FOR FINISH.
51. (E) OR (N) CABINET FIN. CUT FIN AS NECESSARY TO FIT CABINET. SEE DETAIL P/A11.1 AND A06.X FOR FINISH.
52. (N) CABINET FIN. SEE DETAIL P/A11.1 AND A06.X FOR FINISH.
53. EXTEND FRAMING TO CEILING. APPLY ALL NEW GYP AND TRIM.

CONSTRUCTION FLOOR PLAN KEYNOTES

C

1. ALL DIMENSIONS SHOWN ON CONSTRUCTION PLAN ARE TO FACE OF GYP. BD OR TO FACE OF FINISH U.O.N. SEE CONSTRUCTION DETAILS FOR CLARIFICATION.
2. ALL ANGLED WALLS ARE TO BE 45° U.O.N. ON PLAN OR CONSTRUCTION DETAILS.
3. FLOOR LEVELING REQUIREMENTS, SALES AREA MAX. SLOPE OF 3/8"/10'-0", STOCKROOM (FOR FIXED SHELVING PAD, MAX. SLOPE 0.5%. FOR MOBILE SHELVING, MAX. SLOPE 0.01%)
4. ALL CABINET ROUGH OPENINGS & FINISHED CABINET DIMENSIONS ARE CRITICAL DIMENSIONS. IF FIELD DIMENSION VARIES FROM THOSE SHOWN ON PLAN, LSD&C'S PROJECT MANAGER SHOULD BE NOTIFIED IMMEDIATELY.
5. SAW CUTTING MAY BE REQD FOR INSTALLATION OF NEW SENSORMATIC EQUIPMENT. DASHED LINES INDICATE POSITION OF SENSORMATIC PADS / COILS AT ENTRANCE. OWNER'S VENDOR WILL LAYOUT ANTENNA LOCATIONS PRIOR TO SAW CUTTING. REFER TO ELECTRICAL DRAWINGS FOR SPECIFIC INSTALLATION DETAILS AND REQUIREMENTS. TYP. AT ALL ENTRANCES.
6. ALL G.C. SUPPLIED WOOD TRIM & BLOCKING TO BE FREE FROM ANY KNOTS, DEFECTS, ETC., ONLY CLEAR FINISH GRADE BOARDS WILL BE ACCEPTED BY LSD&C PROJECT MANAGER.
7. G.C. TO PREPARE ALL SLABS AS NECESSARY FOR INSTALLATION OF FINISH FLOORING.
8. (±) INDICATES A REFERENCE DIMENSION WHICH IS NOT CRITICAL AND MAY VARY IN THE FIELD. IF DIMENSION VARIES CONSIDERABLY MORE THAN NOTED ON DRAWINGS, NOTIFY THE LSD&C PROJECT MANAGER IMMEDIATELY.
9. ENGINEERED WOOD FLOORING LAYOUT TO START IN CENTER OF ROOM, TRANSITION, OR DISPLAY WINDOW WITH FULL BOARDS, TYP. AS INDICATED BY HATCHED CIRCLE. NO PERIMETER BOARD SHOULD MEASURE LESS THAN HALF THE WIDTH OF ONE BOARD IN ANY DIRECTION. LAYOUT APPLIES TO ALL ROOMS, U.O.N.
10. TILE LAYOUT TO START IN CENTER OF ROOM W/FULL TILE(S), TYP. NO PERIMETER TILE SHOULD MEASURE LESS THAN HALF THE WIDTH OF ONE TILE IN ANY DIRECTION. LAYOUT APPLIES TO ALL ROOMS, U.O.N.
11. HATCHED TILE INDICATES START LAYOUT IN CENTER OF TRANSITION, PORTAL OR DISPLAY W/ FULL TILE(S). NO PERIMETER TILE SHALL MEASURE LESS THAN HALF THE WIDTH OF A TILE IN ANY DIRECTION.
12. AT ALL TRANSITIONS EXCEPT BETWEEN PINK ROOMS, ALIGN THE OUTSIDE EDGE OF THE TILES W/ FACE OF THE BASE, NOT GYP.BD.
13. ALL TILE GROUT JOINTS TO BE 1/16" WIDE U.O.N.

FLOOR PLAN GENERAL NOTES

NO SCALE

B

12.20.11

Stantec
Stantec Architecture Inc.
1383 N. McDowell Blvd., Suite 250
Petaluma, CA U.S.A. 94954
Tel. 707.765.1660 Fax. 707.765.9908
www.stantec.com

Limitedbrands
LIMITED STORE PLANNING, INC.
d/b/a STORE DESIGN & CONSTRUCTION
Three Limited Parkway · Columbus, Ohio 43230
Telephone: 614.415.7000 · Fax: 614.415.7349

PROVISION OF BLUE SPECIFICATIONS WERE PREPARED FOR USE ON A SPECIFIC SITE, AND ARE NOT INTENDED FOR USE ON A DIFFERENT SITE; THEY ARE NOT INTENDED FOR USE ON A SUBSEQUENT DATE; THEY ARE NOT INTENDED FOR USE ON A DIFFERENT PROJECT AS PROVIDED AND CONTRARY TO LAW UNLESS EXPRESSLY AGREED TO IN WRITING BY THE LSD&C.

THESE DRAWINGS AND SPECIFICATIONS ARE THE PROPERTY OF LSD&C AND SHALL NOT BE DISPLAYED IN ANY MANNER, REPRODUCED IN WHOLE OR IN PART, OR USED FOR ANY PURPOSE WHATSOEVER WITHOUT THE WRITTEN CONSENT OF LSD&C. VISUAL CONTACT WITH THESE DRAWINGS AND SPECIFICATIONS SHALL BE CONSTRUED AS RECEIPT AND ACCEPTANCE BY THE RECIPIENT OF THE FOREGOING RESTRICTIONS. ALL REPRODUCTIONS OF THESE DRAWINGS AND SPECIFICATIONS MUST BE RETURNED TO LSD&C UPON COMPLETION OF THE WORK FOR WHICH THEY WERE LOANED OR OTHERWISE ASKED BY THE LSD&C.

THESE DRAWINGS AND SPECIFICATIONS ARE COPYRIGHTED AND SUBJECT TO COPYRIGHT PROTECTION AS AN "ARCHITECTURAL WORK" UNDER SECTION 102 OF THE COPYRIGHT ACT, 17 USC AS AMENDED DECEMBER 1990. THE ARCHITECTURAL WORK PROTECTED BY COPYRIGHT INCLUDES WITHOUT LIMITATION, THE OVERALL FORM, ARRANGEMENT AND COMPOSITION OF SPACES, AND FORM, ARRANGEMENT AND COMPOSITION OF PLACE AND ELEMENTS OF DESIGN SUCH AS WALLS, DOORS, WINDOWS, STAIRS, AND FIXTURES. UNDER SUCH PROTECTION, UNAUTHORIZED USE OF THESE DRAWINGS AND SPECIFICATIONS MAY RESULT IN CESSATION OF CONSTRUCTION, BUILDING SEIZURE, AND/OR MONETARY LIABILITY.

PROJECT INFORMATION:
010500485
VICTORIA'S SECRET
CAROLINA PLACE
11025 CAROLINA PLACE PKWY
SPACE B-14
PINEVILLE, NC 28134

REFRESH | PACKAGE: PKG II
NMA/ANGELS | GENERATION: R13ISo/142Fo
00059286 | A/E PROJECT #: 2007684009

SCOPE: REVISIONS:
DESIGN TYPE: REQUIRED BY: DATE
LSD&C PROJECT #:

ELITE CONSTRUCTION GROUP
LAKE JACKSON, TX
PHONE: 979-285-0712
~~NOTE: THESE PRINTS HAVE BEEN REDUCED BY 50 PERCENT. SCALE WILL BE 50 PERCENT OF WHAT IS NOTED ON PLANS~~

DATE ISSUED: 9/26/14
DESIGNED BY: KW
DRAWN BY: CW
CHECKED BY: DB

CONSTRUCTION FLOOR PLAN

DRAWING NUMBER:
A02.2