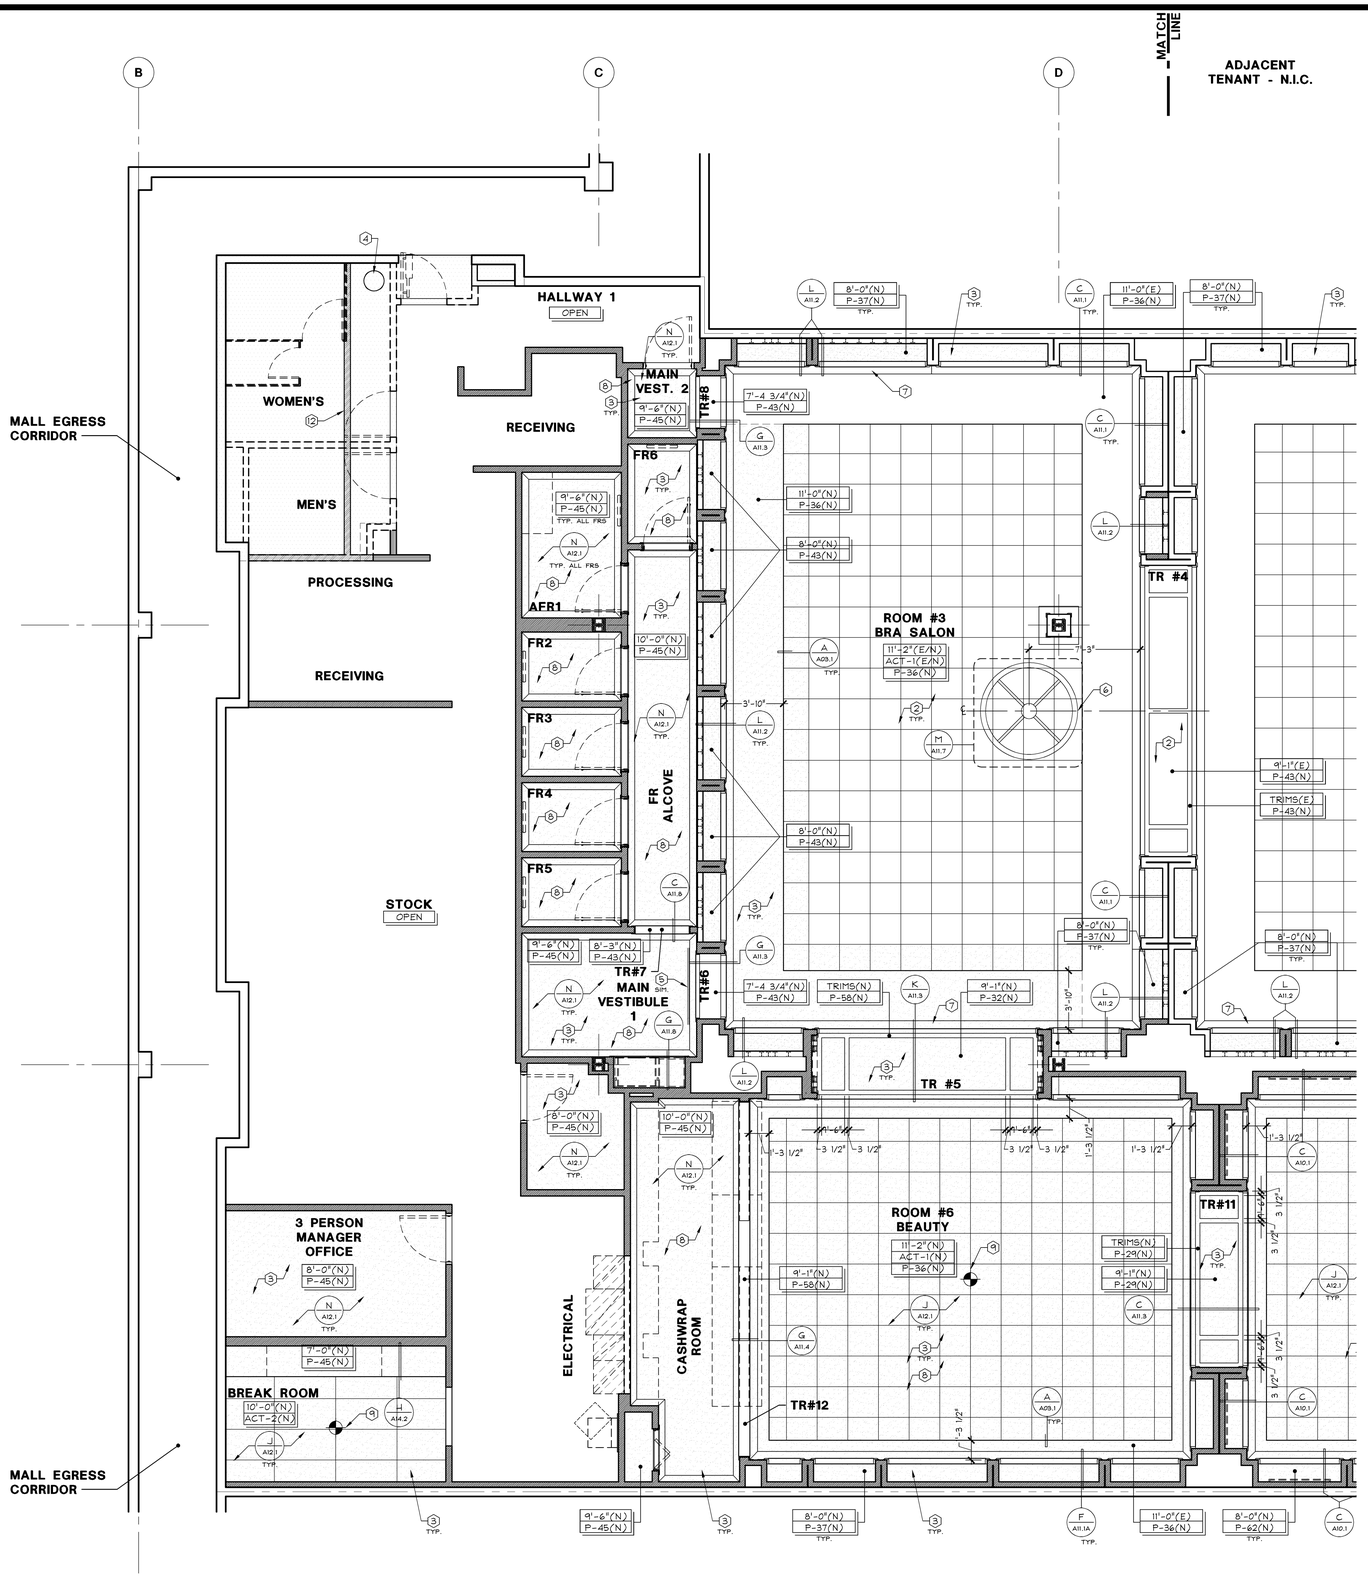

1/4" = 1'-0"

REFLECTED CEILING PLAN E

1. (N) 18" DEEP MARKETING GRID - SEE PLAN ON A08.1
2. (E) CEILING TO REMAIN, G.C. TO PATCH AND REPAIR AS NECESSARY PRIOR TO APPLYING NEW FINISH
3. AREA OF (N) CEILING SHOWN HATCHED
4. (E) WATER HEATER. VERIFY LOCATION AND CONDITION PRIOR TO CONSTRUCTION
5. (N) CURTAIN AND TRACK. REFER TO H/A11.7
6. LINE OF (N) PENDANT MOUNTED DRUMSHADE
7. INFILL CROWN TO MATCH EXISTING CROWN
8. (N) CROWN INSTALLED IN ENTIRE ROOM. (THIS ROOM ONLY)
9. START POINT OF CEILING TILE. CENTER IN ROOM U.N.O.
10. MARKETING PIPE RAIL. REFER TO DETAIL P/A10.1. G.C TO PAINT P-64
11. DROP IN TRIMLESS ACCESS PANEL INSTALLED IN UNDERSIDE OF CABINET CEILING FOR NEON SIGNAGE EQUIPMENT ACCESS.
12. RESTRICTIVE LEDGE ABOVE. SEE DETAIL F/A12.2

NOTE:
HATCHED AREA INDICATES AREA OF NEW CEILING

REFER TO SHEET A00.3 FOR FINISH SCHEDULE, AND SHEET A12.2 FOR FRAMING DETAILS

NOTE:
HATCHED AREA INDICATES AREA NOT INCLUDED IN SCOPE. G.C. TO VERIFY ALL FIXTURES ARE IN GOOD WORKING CONDITION AND TOUCH UP FINISHES AS NECESSARY.

REFLECTED CEILING PLAN KEYNOTES D

1. ALL DIMENSIONS SHOWN ON REFLECTED CEILING PLAN ARE TO FACE OF GYP.BD OR TO FACE OF FINISH U.O.N. SEE CONSTRUCTION DETAILS FOR CLARIFICATION.
2. NO COMBUSTIBLE MATERIALS OF ANY TYPE ALLOWED ABOVE FINISHED CEILING OR IN ANY OTHER CONCEALED OR NON SPRINKLED SPACE.
3. WHEN A LEDGE IS LOCATED ABOVE THE MANAGER'S OFFICE OR ABOVE THE LAVATORIES, G.C. IS RESPONSIBLE TO MAKE SURE THESE LEDGES ARE KEPT CLEAR OF ALL CONDUIT AND OTHER ITEMS THAT MAY RUN ABOVE. IF IT IS NECESSARY TO RUN CONDUIT OR OTHER ITEMS, HOLD THEM TIGHT TO FULL HEIGHT WALLS TO ALLOW USE OF LEDGE.
4. ALL CEILING HEIGHTS ARE FROM THE TOP OF FINISH FLOOR TO UNDERSIDE OF FINISH CEILING

REFLECTED CEILING PLAN GENERAL NOTES NO SCALE C

NOT USED B

NOTE:
FASTENING TO STRUCTURE ABOVE TO COMPLY WITH LANDLORD AND OR LOCAL BUILDING DEPARTMENT REQUIREMENTS.

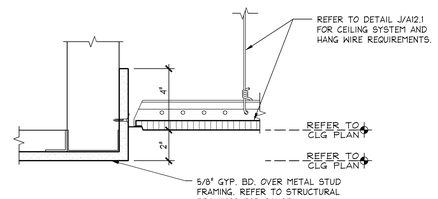

CEILING TRANSITION DETAIL 3" = 1'-0" 05D-A031-A01-DETL A 08.31.12

Stantec
Stantec Architecture Inc.
1383 N. McDowell Blvd., Suite 250
Petaluma, CA U.S.A. 94954
Tel. 707.765.1660 Fax. 707.765.9908
www.stantec.com

Limitedbrands
LIMITED STORE PLANNING, INC.
d/b/a STORE DESIGN & CONSTRUCTION
Three Limited Parkway - Columbus, Ohio 43230
Telephone: 614.415.7000 - Fax: 614.415.7349

PROHIBITION OF ALTERATIONS OR COPYING OF THESE DRAWINGS AND SPECIFICATIONS WERE PREPARED FOR USE ON A SPECIFIC SITE CONTEMPORANEOUSLY WITH THEIR ISSUE DATE; THEY ARE NOT INTENDED FOR USE ON A DIFFERENT PROJECT OR SITE. ALL DRAWINGS AND SPECIFICATIONS ARE THE PROPERTY OF LSDC AND SHALL NOT BE DISPLAYED IN ANY MANNER, PUBLISHED, REPRODUCED OR USED IN WHOLE OR IN PART FOR ANY PURPOSE WHATSOEVER WITHOUT THE WRITTEN PERMISSION OF LSDC. IN THE EVENT OF UNAUTHORIZED REPRODUCTION OR USE, LSDC SHALL BE ENTITLED TO RECOVER ALL PROFITS DERIVED THEREFROM, PLUS ALL DAMAGES, COSTS AND ATTORNEY'S FEES. ALL RIGHTS RESERVED UNDER U.S. AND INTERNATIONAL COPYRIGHT LAWS AND TREATIES. © 2006 LSDC.

THESE DRAWINGS AND SPECIFICATIONS ARE COPYRIGHTED AND SUBJECT TO COPYRIGHT PROTECTION AS AN "ARCHITECTURAL WORK" UNDER SECTION 102 OF THE COPYRIGHT ACT, 17 U.S.C. SEC. 101 AS AMENDED DECEMBER 1990. THE ARCHITECT RETAINS ALL COPYRIGHTS AND OTHER RIGHTS IN THESE DRAWINGS AND SPECIFICATIONS. THESE DRAWINGS AND SPECIFICATIONS ARE COPYRIGHTED AND SUBJECT TO COPYRIGHT PROTECTION AS AN "ARCHITECTURAL WORK" UNDER SECTION 102 OF THE COPYRIGHT ACT, 17 U.S.C. SEC. 101 AS AMENDED DECEMBER 1990. THE ARCHITECT RETAINS ALL COPYRIGHTS AND OTHER RIGHTS IN THESE DRAWINGS AND SPECIFICATIONS. THE ARCHITECT'S DRAWINGS AND SPECIFICATIONS MAY NOT BE USED BY ANY PERSON OR ENTITY FOR ANY PROJECT OTHER THAN THE PROJECT FOR WHICH THEY WERE PREPARED UNLESS THE ARCHITECT GIVES WRITTEN CONSENT TO SUCH USE. ANY UNAUTHORIZED USE, INCLUDING WITHOUT LIMITATION, THE EXTERNAL FORM, ARRANGEMENT AND COMPOSITION OF SPACES AND ELEMENTS OR SIMILAR BUILDINGS IN WHOLE OR IN PART, IS PROHIBITED AND IS A VIOLATION OF THE COPYRIGHT LAWS. ANY UNAUTHORIZED USE OF THESE DRAWINGS AND SPECIFICATIONS MAY RESULT IN CESSATION OF CONSTRUCTION, BUILDING SEIZURE, AND/OR MONETARY DAMAGES.

PROJECT INFORMATION:
010500485
VICTORIA'S SECRET
CAROLINA PLACE
11025 CAROLINA PLACE PKWY
SPACE B-14
PINEVILLE, NC 28134

SCOPE: REFRESH | PACKAGE: PKG II
DESIGN TYPE: NMA/ANGELS | GENERATION: R1315o/142fo
LSDAC PROJECT #: 00059286 | A/E PROJECT #: 2007684009

REVISIONS:

REQUIRED BY:	DATE
ELITE CONSTRUCTION GROUP LAKE JACKSON, TX PHONE: 979-285-0712 ~~NOTE: THESE PRINTS HAVE BEEN REDUCED BY 50 PERCENT. SCALE WILL BE 50 PERCENT OF WHAT IS NOTED ON PLANS~~	

DATE ISSUED: 9/26/14
DESIGNED BY: KW
DRAWN BY: CW
CHECKED BY: DB

REFLECTED CEILING PLAN

DRAWING NUMBER:
A03.2