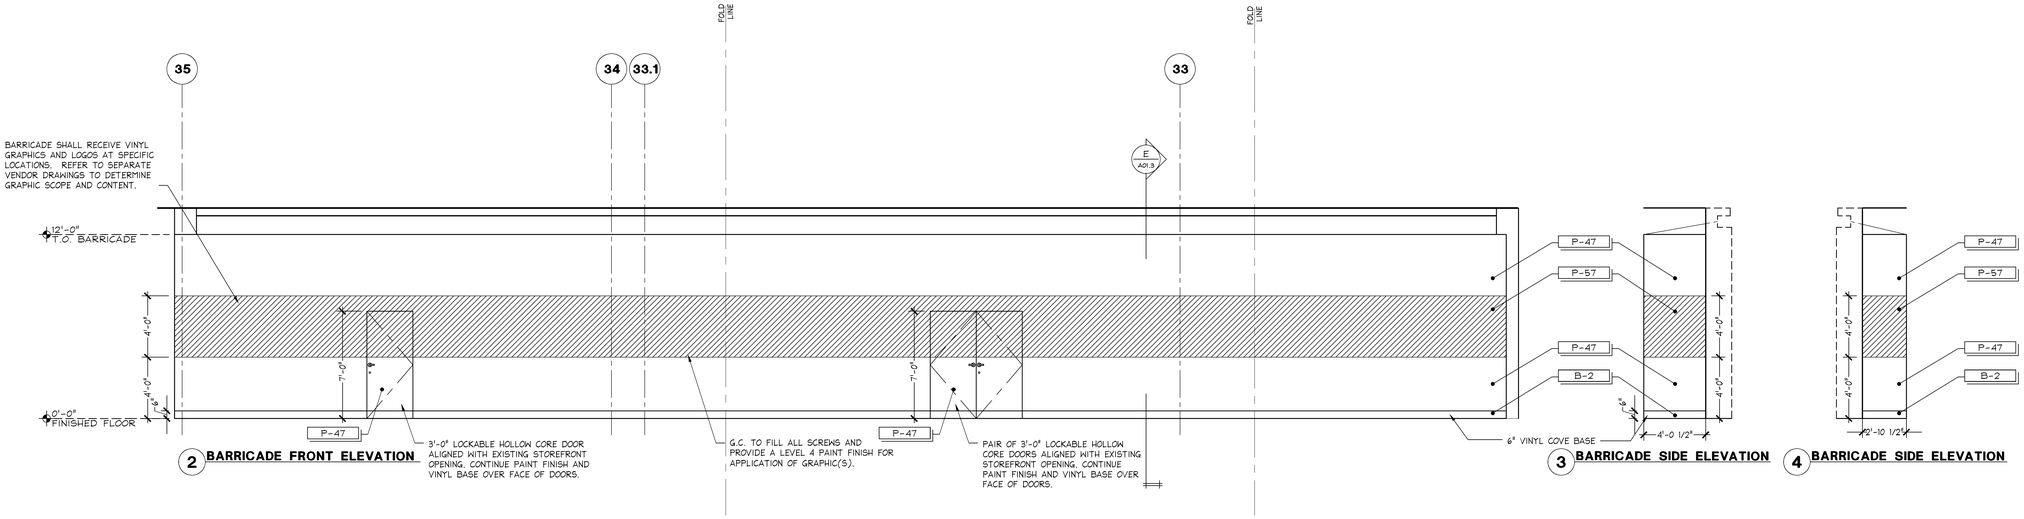

2 **BARRICADE FRONT ELEVATION**

3 **BARRICADE SIDE ELEVATION**

4 **BARRICADE SIDE ELEVATION**

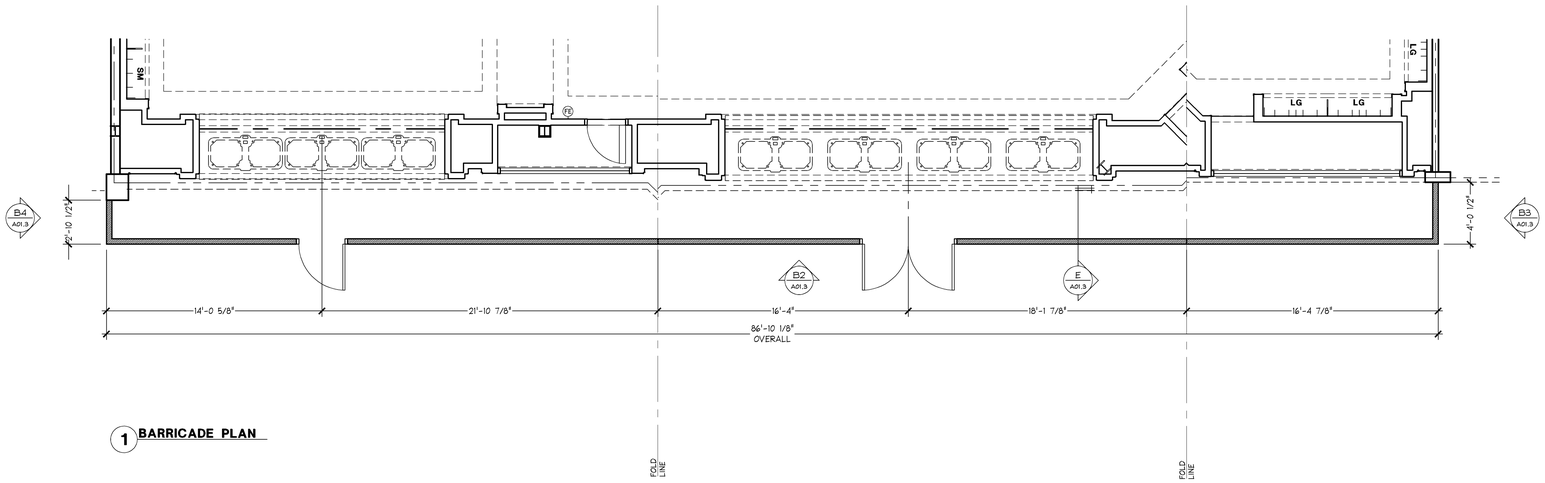

1 **BARRICADE PLAN**

BARRICADE PLAN AND ELEVATION

1/4" = 1'-0" | 05D-A0111-B00-DETL | B | 05.27.13

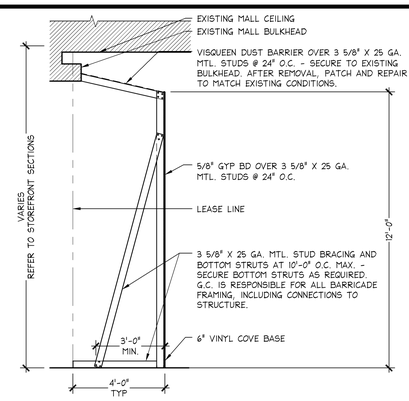

SECTION AT INTERIOR BARRICADE

3/8" = 1'-0" | 05D-A0111-E00-DETL | E | 08.22.12

STOREFRONT BARRICADE NOTES

1. GENERAL CONTRACTOR IS TO CONSTRUCT BARRICADE AS SHOWN - IF REQUIREMENTS BY LANDLORD / MALL DIFFER, CONTACT LSD&C PROJECT MANAGER.
2. CARE IS TO BE TAKEN WHEN DISASSEMBLING AND REMOVING BARRICADE - GENERAL CONTRACTOR IS TO RESTORE MALL FLOORING/SIDEWALK AND BULKHEAD TO A "LIKE NEW" CONDITION.
3. GENERAL CONTRACTOR IS TO CONSULT WITH MALL REPRESENTATIVE REGARDING HOURS DURING WHICH WORK ON BARRICADE MAY OCCUR.
4. GENERAL CONTRACTOR IS RESPONSIBLE FOR MAINTAINING ALL BARRICADE GRAPHICS AND FINISHES IN "LIKE NEW" CONDITION - GENERAL CONTRACTOR TO REPAIR AND REPAINT ANY DAMAGES AS NECESSARY.
5. FOR EXTERIOR LOCATIONS, USE 3/4" CDX - SMOOTH ONE SIDE PLYWOOD OVER WOOD FRAMING, SMOOTH SIDE TO FACE EXTERIOR. PRIME AND PAINT AS NOTED. NOTE: USE CLEAR BOARDS, NO KNOTS OR DEFECTS, FINISH GRADE.
6. PROVIDE BATT INSULATION AS NEEDED FOR CLIMATIC CONDITIONS - PROVIDE SOUND INSULATION AS REQUIRED BY MALL MANAGEMENT.
7. GENERAL CONTRACTOR TO PROVIDE CONTINUOUS FLOOR PROTECTION AT POINT OF CONTACT WITH FRAMING - IN CASE OF DAMAGE TO MALL FLOORING, TILE SUBCONTRACTOR IS RESPONSIBLE TO PATCH AND REPAIR TO A "LIKE NEW" CONDITION.
8. FOR BARRICADE WALLS INTENDED TO RECEIVE FULL BLEED GRAPHICS, GENERAL CONTRACTOR IS TO FILL ALL VOIDS AND SEAMS TO PROVIDE A SMOOTH FINISH FREE OF ANY DEPRESSIONS OR EXPOSED SCREWS PRIOR TO THE INSTALLATION OF GRAPHICS. GENERAL CONTRACTOR IS ALSO RESPONSIBLE FOR PAINTING THE BARRICADE PER THE BARRICADE ELEVATION.
9. SIGNAGE INSTALLER IS RESPONSIBLE FOR VERIFYING THAT PAINT IS COMPLETELY DRY PRIOR TO INSTALLATION OF GRAPHICS.
10. G.C. TO REMOVE BARRICADE ON THE EVENING PRIOR TO STORE OPENING.

NO SCALE | 05N-A0111-A00-NOTE | A | 08.22.12

Stantec
Stantec Architecture Inc.
1383 N. McDowell Blvd., Suite 250
Petaluma, CA U.S.A. 94954
Tel. 707.765.1660 Fax. 707.765.9908
www.stantec.com

Limitedbrands
LIMITED STORE PLANNING, INC.
d/b/a STORE DESIGN & CONSTRUCTION
Three Limited Parkway - Columbus, Ohio 43230
Telephone: 614.415.7000 - Fax: 614.415.7349

PROPRIETARY AND COPYRIGHT PROTECTION AS AN UNPUBLISHED WORK:
THESE DRAWINGS AND SPECIFICATIONS WERE PREPARED FOR USE ON A SPECIFIC SITE CONTEMPLATED/ONLY WITH THEIR ISSUE DATE; THEY ARE NOT INTENDED FOR USE ON A DIFFERENT PROJECT OR SITE. THEY ARE NOT TO BE USED IN PART OR WHOLE FOR ANY OTHER PROJECT WITHOUT THE AUTHOR'S WRITTEN PERMISSION AND ADAPTATION BY STANTEC. ALL REPRODUCTION RIGHTS RESERVED. NO REPRODUCTION THEREOF, ON ANOTHER PROJECT IS PERMITTED AND CONTINUED TO SAY UNLESS EXPRESSLY AUTHORIZED BY STANTEC. ALL RIGHTS RESERVED. NO PART OF THESE DRAWINGS AND SPECIFICATIONS SHALL BE USED BY ANY PERSON, FIRM OR CORPORATION FOR ANY PURPOSE WHATSOEVER, EXCEPT FOR THE CONSTRUCTION OF THE PROJECT FOR WHICH THEY WERE PREPARED BY STANTEC, AND NO REPRODUCTION OF THESE DRAWINGS AND SPECIFICATIONS SHALL BE MADE WITHOUT THE WRITTEN PERMISSION OF STANTEC. VISUAL CONTACT WITH THESE DRAWINGS AND SPECIFICATIONS SHALL CONSTITUTE CONCLUSIVE EVIDENCE OF ACCEPTANCE OF THESE RESTRICTIONS. ALL DRAWINGS AND SPECIFICATIONS WRITTEN FOR THIS PROJECT, WHETHER COMPLETED OR PARTIALLY COMPLETED, ARE THE PROPERTY OF STANTEC AND ARE NOT TO BE USED IN WHOLE OR IN PART BY ANY OTHER PERSON OR ENTITY WITHOUT THE WRITTEN AUTHORIZATION OF STANTEC. ALL DRAWINGS AND SPECIFICATIONS WRITTEN BY THIS AUTHOR FOR THIS PROJECT SHALL BE RETURNED TO LSDC UPON COMPLETION OF THEIR INTENDED USE, UNLESS OTHERWISE AGREED TO BY THE LSDC.
COPYRIGHT NOTICE:
THESE DRAWINGS AND SPECIFICATIONS ARE COPYRIGHTED AND SUBJECT TO COPYRIGHT PROTECTION AS AN "ARCHITECTURAL WORK" UNDER SECTION 102 OF THE COPYRIGHT ACT, AS AMENDED DECEMBER 1990 BY THE ARCHITECTURAL WORKS COPYRIGHT PROTECTION ACT OF 1990. THE PROTECTION INCLUDES, WITHOUT LIMITATION, THE OVERALL FORM, ARRANGEMENT AND COMPOSITION OF SPACES, AND OF PLACES AND GRAPHIC ELEMENTS. UNAUTHORIZED USE OF THESE DRAWINGS AND SPECIFICATIONS MAY RESULT IN CESSATION OF CONSTRUCTION, BUILDING SEIZURE, AND/OR MONETARY LIABILITIES.

010500133

PROJECT INFORMATION:

VICTORIA'S SECRET
QUAIL SPRINGS MALL
SPACE NO: 119
2501 WEST MEMORIAL RD.
OKLAHOMA CITY, OK 73134

SCOPE: OPTIMIZATION | PACKAGE: II
DESIGN TYPE: NMA/FORUM AA1 | GENERATION: R131So/142Fo
LSD&C PROJECT #: 00060919 | A/E PROJECT #: 2007684006

REVISIONS:

REQUIRED BY:	DATE

ELITE CONSTRUCTION GROUP
LAKE JACKSON, TX
PHONE: 979-285-0712
NOTE: THESE PRINTS HAVE BEEN REDUCED BY 50 PERCENT. SCALE WILL BE 50 PERCENT OF WHAT IS NOTED ON PLANS.

DATE ISSUED: 05.30.2014
DESIGNED BY: KW
DRAWN BY: MS
CHECKED BY: DB/BV

BARRICADE PLAN AND DETAILS

DRAWING NUMBER:
A01.3