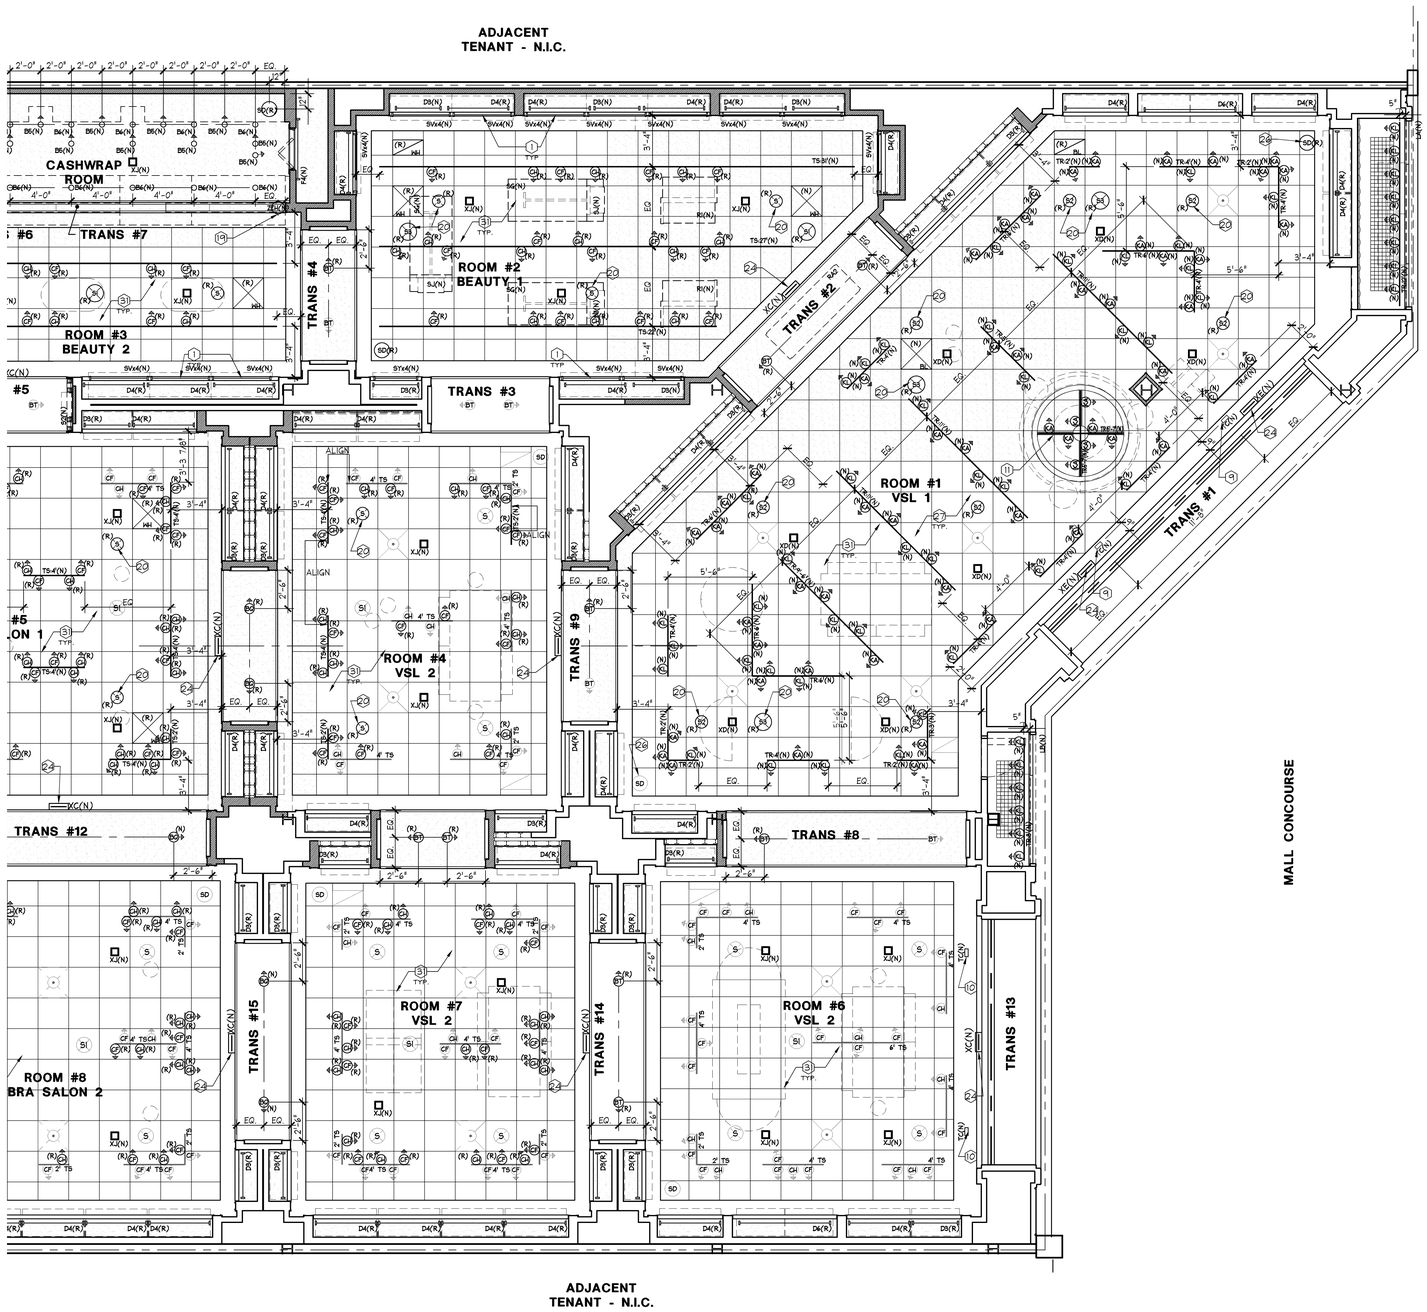

REFLECTED LIGHTING PLAN

1/4" = 1'-0" | E

1. (N) BEAUTY SHELF LIGHTING - SEE DETAIL L/A11.2
2. (E) SECURITY SYSTEM MONITOR TO REMAIN.
3. (N) 2'X4' FITTING ROOM WALL SCONCE FIXTURE MOUNTED WITH CENTER AT 4'-9" A.F.F.
4. (N) 2'X4' FITTING ROOM PENDANT LIGHT FIXTURE W/ D.O. FIXTURE TO BE HUNG AT 7'-0" A.F.F.
5. (N) 2'X4' CASHWRAP PENDANT LIGHT FIXTURE W/ D.O. FIXTURE TO BE HUNG AT 7'-0" A.F.F.
6. (N) CEILING MOUNTED MEDIA SCONCE - INSTALL WITH B.O. BOX AT 8'-0" A.F.F. - REFER TO DETAIL 9/A11.2 FOR BLOCKING AND ELECTRICAL DRAWINGS FOR POWER REQUIREMENTS.
7. (N) BUILD LETTER PINK SIGNAGE AT BACK WALL OF FOYAL. REFER TO DETAIL 7/A12.3 FOR DETAILS. REFER TO ELECTRICAL DRAWINGS FOR POWER REQUIREMENTS.
8. (N) FLUORESCENT LIGHT FIXTURE TO BE INSTALLED IN CEILING OF FANCY BOX BY OTHERS. REFER TO ELECTRICAL DRAWINGS FOR POWER REQUIREMENTS.
9. (N) TRAFFIC COUNTER WITH BLACK FINISH.
10. (N) TRAFFIC COUNTER WITH WHITE FINISH.
11. (N) PENDANT MOUNTED DRUMSHADE AND LIGHTING. REFER TO M/A11.7 AND ELECTRICAL DRAWINGS.
12. (E) LIGHTS IN COVE ABOVE TO REMAIN
13. (N) SLIM LINE FLUORESCENT LIGHTS AT BRA SALON CABINETS
14. (N) BRA SALON WALL SCONCE WITH ADJUSTABLE ARM MOUNT WITH HARD PLATE AT 5'-8" A.F.F.
15. (N) VSS FITTING ROOM ALCOVE - BRA SALON WALL SCONCE FIXTURE MOUNTED WITH CENTER AT 5'-8" A.F.F. WHEN NO VSS IN ALCOVE AND 6'-3" WHEN INSTALLED IN BRA SALON ROOM.
16. (E) FITTING ROOM MIRROR AND LIGHTS - REPAIR OR REPLACE HARDWARE AS NECESSARY - REFER TO DETAIL 3/A11.2 FOR MORE INFORMATION.
17. (N) VSS FITTING ROOM MIRROR WALL SCONCE FIXTURE MOUNTED WITH CENTER AT 4'-9" A.F.F.
18. (N) VSS TRANSITION DECORATIVE FLOOR LAMP TO BE PLUGGED INTO TRANSITION OUTLET AT BASE
19. (N) VSS CASHWRAP SCONCES. REFER TO MEP DRAWINGS FOR POWER.
20. (R) SPEAKER GRILLE AND (R) SPEAKER. G.C. TO COORDINATE RECONNECTION TO EXISTING SYSTEM.
21. (E) LIGHT FIXTURE TO BE PAINTED TO MATCH CEILING COLOR P-71R(N)
22. (E) LIGHT FIXTURE TO REMAIN. G.C. TO REPLACE (E) TRIM HOUSING w/ (N) BLACK TRIM HOUSING.
23. (E) LIGHT FIXTURE TO REMAIN. G.C. TO REPLACE (E) HANDLESS TRIM WITH NEW TRIM WITH HANDLES.
24. (N) EXIT SIGN. REFER TO ELECTRICAL DRAWINGS FOR MORE INFORMATION.
25. (E) OR (R) EMERGENCY LIGHTING TO BE PAINTED TO MATCH CEILING COLOR P-71R(N)
26. (E) OR (R) SECURITY DOMES. G.C. TO PAINT TRIM TO MATCH CEILING COLOR P-71R(N)
27. (E) OR (R) MECHANICAL DIFFUSER OR RETURN TO BE PAINTED TO MATCH CEILING COLOR P-71R(N)
28. (N) MECHANICAL DIFFUSER TO BE CUT INTO REPAIR CEILING AS REQUIRED. REFER TO MECHANICAL DRAWINGS FOR MORE INFORMATION. CAULK TO MATCH CEILING COLOR.
29. LIGHT FIXTURE CENTERED IN CEILING.
30. OFFICE TASK LIGHTING PROVIDED W/ OFFICE FURNITURE PACKAGE. REFER TO ELEC. DWGS. FOR REQUIREMENTS.
31. (N) EMERGENCY LIGHTS. REFER TO ELECTRICAL DRAWINGS FOR MORE INFORMATION.

G.C. TO RE-LAMP ALL EXISTING LIGHTS. TYP. REFER TO ELECTRICAL DRAWINGS.

NOTE: ALL SECURITY DOMES, DIFFUSERS, & RETURNS ARE EXISTING TO REMAIN, U.O.N.

NOTE: ANY CEILING FIXTURE DESIGNATED AS (R) IS INTENDED TO BE RELOCATED FROM ITS PREVIOUS LOCATION. ANY CEILING FIXTURE DESIGNATED AS (N) IS A NEW FIXTURE. ANY CEILING FIXTURE NOT DESIGNATED, OR DESIGNATED AS (E) IS EXISTING TO REMAIN.

REFER TO SHEET A00.2 FOR FINISH SCHEDULE, SHEET A12.2 FOR FRAMING DETAILS, & SHEET E04.1 FOR LIGHTING SCHEDULE.

NOTE: HATCHED AREA INDICATES AREA NOT INCLUDED IN SCOPE. G.C. TO VERIFY ALL FIXTURES ARE IN GOOD WORKING CONDITION AND TOUCH UP FINISHES AS NECESSARY.

REFLECTED LIGHTING PLAN KEYNOTES

NO SCALE | C

1. ELECTRICAL CONTRACTOR IS TO TILT THE LAMP IN ALL AIM-ABLE FIXTURES AT A 30 DEGREE ANGLE TOWARD WALL OR CABINETS PER DIRECTION FROM THE LSDnC PROJECT MANAGER PRIOR TO STORE OPENING - REFER TO "DIRECTION ARROWS" ON PLAN
2. G.C. IS TO PROVIDE ACCESS PANELS AS REQUIRED BY LANDLORD TO GAIN ACCESS TO PULL BOXES, DAMPERS, VALVES, TEMPERATURE CONTROL. (COORDINATE LOCATIONS IN FIELD WITH LSDnC - LOCATE IN SYMMETRICAL PATTERN WITH LIGHTING LAYOUT) SEE ACCESS PANEL SPECIFICATIONS.
3. ALL DIMENSIONS SHOWN ON REFLECTED CEILING PLAN ARE TO FACE OF GYP. BD. OR TO FACE OF FINISH U.O.N. SEE CONSTRUCTION DETAILS FOR CLARIFICATION.
4. NO COMBUSTIBLE MATERIALS OF ANY TYPE ALLOWED ABOVE FINISHED CEILING OR IN ANY OTHER CONCEALED OR NON SPRINKLED SPACE.
5. PROVIDE ADEQUATE CLEARANCES FOR FIXTURES, DUCTS, CEILINGS AND RELATED PERTINENT ITEMS NECESSARY TO MAINTAIN THE SPECIFIED HEIGHTS ABOVE FINISH FLOOR.
6. ALL EXIT SIGNS ARE TO BE CEILING MOUNTED U.O.N.
7. ALL SPEAKERS AND SUBWOOFERS, MECHANICAL SUPPLY AND RETURN DIFFUSERS, SPRINKLER HEADS, EXIT LIGHTING, TRACK LIGHTING AND FIXTURE LIGHTING TO REMAIN, U.O.N. G.C. TO REPLACE AS NECESSARY.

REFLECTED LIGHTING PLAN GENERAL NOTES

NO SCALE | B

SYMBOL	DESCRIPTION	SYMBOL	DESCRIPTION	SYMBOL	DESCRIPTION
	NON-DIRECTIONAL RECESSED DOWNLIGHT	XX	ILLUMINATED EXIT SIGNAGE	SD	SECURITY DOME (DUMMY DRONE)
	RECESSED DOWNLIGHT W/ EMERGENCY BACKUP	XX	DIRECTIONAL ILLUMINATED EXIT SIGNAGE	AN	ANALOG SECURITY CAMERAS
	DIRECTION RECESSED LIGHT		WALL SCONCE FIXTURES (SYMBOL WILL VARY)	IP PTZ	IP SECURITY CAMERAS
	LIGHTING TRACK AND HEADS			TC	TRAFFIC COUNTER
XX	SINGLE TUBE FLUORESCENT LIGHT FIXTURE	XX	PENDANT FIXTURES (SYMBOL WILL VARY)	P	PAGING SYSTEM CEILING SENSOR
XX	DOUBLE TUBE FLUORESCENT LIGHT FIXTURE	XX	STAGGERED VERTICAL FLUORESCENT LIGHTS		SUPPLY AIR DIFFUSER
XX	DOUBLE TUBE FLUORESCENT W/ EMERGENCY BACKUP	XX XX	RECESSED MULTI-LIGHT FIXTURE		RETURN AIR DIFFUSER
XX	DOUBLE TUBE FLUORESCENT CHAIN HUNG	XX	CEILING MOUNTED NEON SIGN		TOILET EXHAUST FAN
XX	DOUBLE TUBE FLUORESCENT CHAIN HUNG W/ EMERGENCY BACKUP	S	SPEAKER - WHITE FINISH		LINEAR SLOT DIFFUSER
XX	1X4 SURFACE MNTD FLUORESCENT	SW	SUBWOOFER - WHITE FINISH		ACCESS PANEL (SYMBOL MAY VARY SLIGHTLY)
XX	1X4 SURFACE MNTD FLUORESCENT W/ EM BACKUP	SB	SPEAKER - BLACK FINISH		DUPLEX FLOOR OUTLET
XX	RECESSED PARABOLIC FLUORESCENT FIXTURE	SWB	SUBWOOFER - BLACK FINISH		DUPLEX FLOOR OUTLET WITH DATA
XX	RECESSED PARABOLIC FLUORESCENT FIXTURE W/ EMERGENCY BACKUP	SW	FAUX SPEAKER SCREEN - WHITE FINISH		QUAD FLOOR OUTLET
		SB	FAUX SPEAKER SCREEN - BLACK FINISH	L'x(V x H)	STOREFRONT LED FIXTURES. # TAG INDICATES QTY OF FIXTURES (END-END) X NO. OF COLUMNS.
X9	EMERGENCY LIGHT		CURTAIN AND CURTAIN TRACK	L'x(V x H)	

NOTE: FOR ALL OTHER ELECTRICAL, FIRE PROTECTION, MECHANICAL, AND PLUMBING SYMBOLS REFER TO MEP DRAWINGS.

CEILING AND FLOOR PLAN LEGEND

NO SCALE | A

11.18.11

Stantec
Stantec Architecture Inc.
1383 N. McDowell Blvd., Suite 250
Petaluma, CA U.S.A. 94954
Tel. 707.765.1660 Fax. 707.765.9908
www.stantec.com

Limitedbrands
LIMITED STORE PLANNING, INC.
d/b/a STORE DESIGN & CONSTRUCTION
Three Limited Parkway - Columbus, Ohio 43230
Telephone: 614.415.7000 - Fax: 614.415.7349

PROHIBITION AS TO USE: THESE DRAWINGS AND SPECIFICATIONS WERE PREPARED FOR USE ON A SPECIFIC SITE CONTEMPORANEOUSLY WITH THEIR ISSUE DATE; THEY ARE NOT INTENDED FOR USE ON A DIFFERENT PROJECT OR SITE. COPYRIGHT PROTECTION AS TO SCOPE: THESE DRAWINGS AND SPECIFICATIONS ARE COPYRIGHTED AND SUBJECT TO COPYRIGHT PROTECTION AS AN "ARCHITECTURAL WORK" UNDER SECTION 102 OF THE COPYRIGHT ACT, 17 U.S.C. SECTION 101 AS AMENDED DECEMBER 1990. THE ARCHITECT RETAINS ALL COPYRIGHTS, ACT OF 1976 AND OTHER PROTECTIONS INCLUDING WITHOUT LIMITATION, THE EXCLUSIVE RIGHT TO REPRODUCE, ALTER, DISTRIBUTE COPIES OF SPACES, AND DISPLAY THE DESIGNS EMBODIED IN THESE DRAWINGS AND SPECIFICATIONS. OWNERSHIP OF DRAWINGS: ALL REPRODUCTIONS OF THESE DRAWINGS AND SPECIFICATIONS SHALL BE MADE WITHOUT THE WRITTEN PERMISSION OF STANTEC. ALL REPRODUCTIONS TAKEN FROM THESE DRAWINGS AND SPECIFICATIONS MUST BE RETURNED TO LSDC UPON COMPLETION OF THEIR INTENDED USE, UNLESS OTHERWISE AGREED TO BY THE LSDC.

010500133

VICTORIA'S SECRET
QUAIL SPRINGS MALL
SPACE NO.: 119
2501 WEST MEMORIAL RD.
OKLAHOMA CITY, OK 73134

PROJECT INFORMATION:

SCOPE: OPTIMIZATION | PACKAGE: II
DESIGN TYPE: NMA/FORUM AA1 | GENERATION: R1315a/142Fa
LSDnC PROJECT #: 00060919 | A/E PROJECT #: 2007684006

REVISIONS:

REQUIRED BY:	DATE

ELITE CONSTRUCTION GROUP
LAKE JACKSON, TX
PHONE: 979-285-0712
NOTE: THESE PRINTS HAVE BEEN REDUCED BY 50 PERCENT. SCALE WILL BE 50 PERCENT OF WHAT IS NOTED ON PLANS.

DATE ISSUED: 05.30.2014
DESIGNED BY: KW
DRAWN BY: MS
CHECKED BY: DB/BV

REFLECTED LIGHTING PLAN

DRAWING NUMBER: A04.1