NOT USED

1/4" = 1'-0" | M

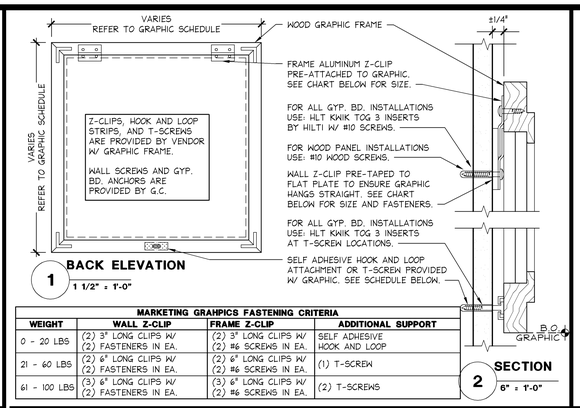

MARKETING GRAHPICS FASTENING CRITERIA

WEIGHT	WALL Z-CLIP	FRAME Z-CLIP	ADDITIONAL SUPPORT
0 - 20 LBS	(2) 3" LONG CLIPS W/ (2) FASTENERS IN EA.	(2) 3" LONG CLIPS W/ (2) #6 SCREWS IN EA.	SELF ADHESIVE HOOK AND LOOP
21 - 60 LBS	(2) 6" LONG CLIPS W/ (2) FASTENERS IN EA.	(2) 6" LONG CLIPS W/ (2) #6 SCREWS IN EA.	(1) T-SCREW
61 - 100 LBS	(3) 6" LONG CLIPS W/ (2) FASTENERS IN EA.	(3) 6" LONG CLIPS W/ (2) #6 SCREWS IN EA.	(2) T-SCREWS

FRAMED GRAPHIC INSTALLATION DETAIL

VARIES | 05D-A1201-D00-DETL | H | 08.14.12

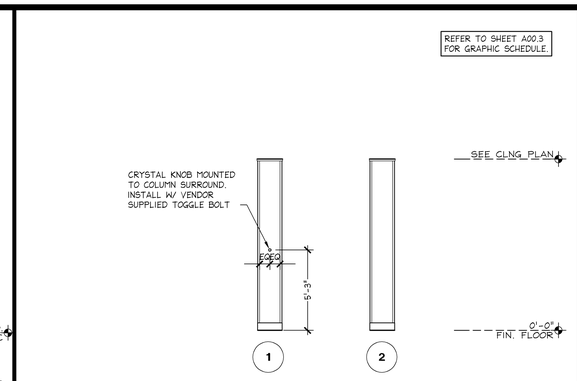

COLUMN ELEVATIONS

1/4" = 1'-0" | D

NOT USED

1/4" = 1'-0" | L

NOT USED

1/4" = 1'-0" | G

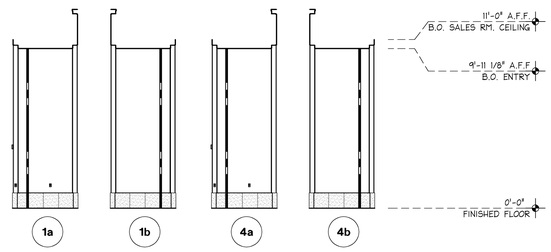

STOREFRONT ELEVATIONS

1/4" = 1'-0" | C

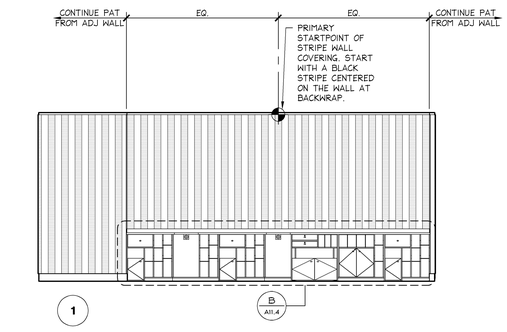

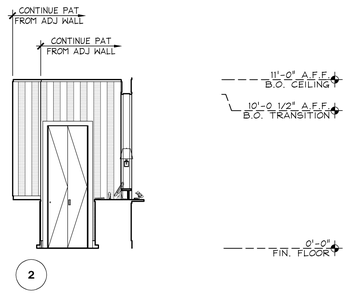

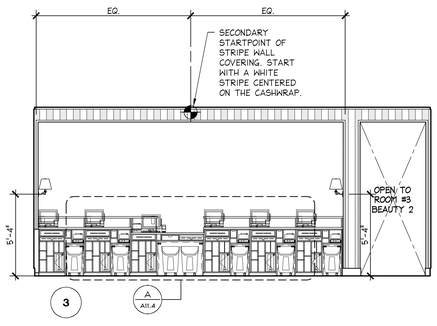

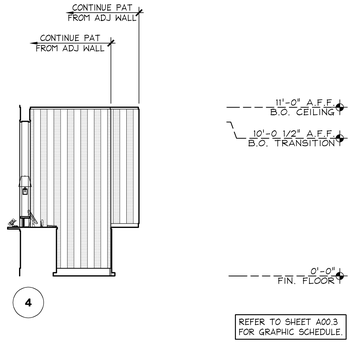

REFER TO SHEET A00.3 FOR GRAPHIC SCHEDULE.

VSS CASHWRAP ROOM ELEVATIONS

1/4" = 1'-0" | J

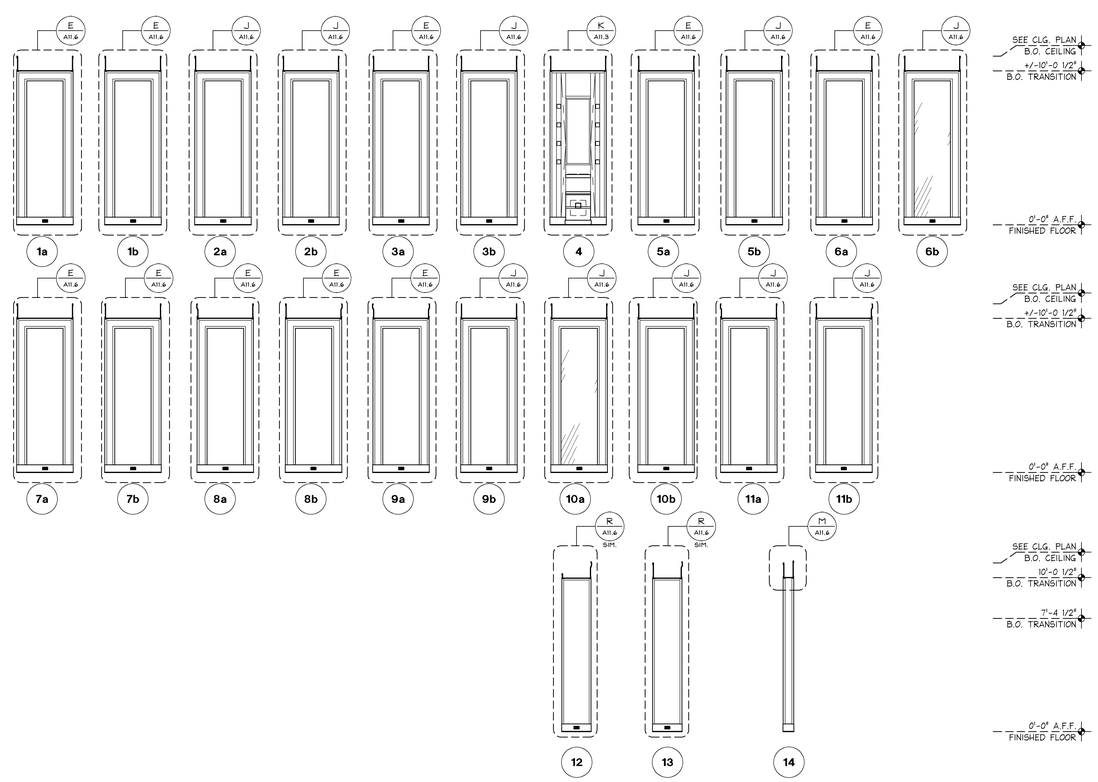

TRANSITION ELEVATIONS

1/4" = 1'-0" | A

Stantec
Stantec Architecture Inc.
1383 N. McDowell Blvd., Suite 250
Petaluma, CA U.S.A. 94954
Tel. 707.765.1660 Fax. 707.765.9908
www.stantec.com

Limitedbrands

LIMITED STORE PLANNING, INC.
d/b/a STORE DESIGN & CONSTRUCTION
Three Limited Parkway - Columbus, Ohio 43230
Telephone: 614.415.7000 - Fax: 614.415.7349

PROHIBITION AS TO USE:
THESE DRAWINGS AND SPECIFICATIONS WERE PREPARED FOR USE ON A SPECIFIC SITE, CONTEMPORANEOUSLY WITH THEIR ISSUE DATE, THEY ARE NOT INTENDED FOR USE ON A DIFFERENT PROJECT OR AT A LATER TIME, AND MAY NOT BE ALTERED WITHOUT THE WRITTEN CONSENT OF LSDC. REPRODUCTION THEREOF, ON ANOTHER PROJECT IS PROHIBITED AND CONSENT TO SAY UNLESS EXPRESSLY AUTHORIZED IN WRITING BY LSDC. LIMITED BRANDS, INC. D/B/A LIMITED STORE DESIGN AND CONSTRUCTION ("LSDC").

THESE DRAWINGS AND SPECIFICATIONS ARE THE PROPERTY OF LSDC AND SHALL NOT BE DISPLAYED IN PUBLIC WITHOUT THE WRITTEN CONSENT OF LSDC. THEY SHALL NOT BE USED BY ANY PERSON FOR ANY PURPOSE OTHER THAN THE SPECIFIC PROJECT FOR WHICH THEY WERE PREPARED AND PUBLICATION OR REPRODUCTION OF THESE DRAWINGS AND SPECIFICATIONS SHALL BE MADE WITHOUT THE WRITTEN CONSENT OF LSDC. UNDER COPYRIGHT LAWS, NEITHER THE DRAWINGS NOR THE SPECIFICATIONS MAY BE USED BY ANY PERSON FOR ANY PURPOSE OTHER THAN THE SPECIFIC PROJECT FOR WHICH THEY WERE PREPARED AND THEY MAY NOT BE LOANED, COPIED OR DISCLOSED TO ANY UNAUTHORIZED PERSON UNDER ANY CIRCUMSTANCES WITHOUT THE PRIOR WRITTEN CONSENT OF LSDC. ALL COPIES MADE UNDER AUTHORITY OF THIS LETTER OF AGREEMENT SHALL BEAR THE STATUTORY COPYRIGHT NOTICE, IF ANY, APPEARING ON THE DRAWINGS. VISUAL CONTACT WITH THESE DRAWINGS AND SPECIFICATIONS SHALL CONSTITUTE PRIMA FACIE EVIDENCE OF ACCEPTANCE OF THESE RESTRICTIONS.

THESE DRAWINGS AND SPECIFICATIONS ARE COPYRIGHTED AND SUBJECT TO COPYRIGHT PROTECTION AS AN "ARCHITECTURAL WORK" UNDER SECTION 102 OF THE COPYRIGHT ACT, 17 U.S.C. SEC. 101 AS AMENDED DECEMBER 1990. THE ARCHITECT'S DESIGNS FOR THESE DRAWINGS AND SPECIFICATIONS INCLUDE, BUT ARE NOT LIMITED TO, THE OVERALL FORM, ARRANGEMENT AND COMPOSITION OF SPACES, AND FORM, STRUCTURE, ARRANGEMENT, PLACEMENT AND COMPOSITION OF ELEMENTS AND DETAILS. ALL REPRODUCTIONS OR USE OF THESE DRAWINGS AND SPECIFICATIONS WITHOUT THE PRIOR WRITTEN CONSENT OF LSDC WILL BE REGARDED AS INFRINGEMENT OF COPYRIGHT AND ANY OTHER APPLICABLE LAWS. ANY SUCH UNAUTHORIZED USE OF THESE DRAWINGS AND SPECIFICATIONS MAY RESULT IN CESSATION OF CONSTRUCTION, BUILDING SEIZURE, AND/OR MONETARY LIABILITY.

PROJECT INFORMATION:

010500133

VICTORIA'S SECRET
QUAIL SPRINGS MALL
SPACE NO.: 119
2501 WEST MEMORIAL RD.
OKLAHOMA CITY, OK 73134

SCOPE: OPTIMIZATION | PACKAGE: II
DESIGN TYPE: NMA/FORUM AA1 | GENERATION: R1315o/142Fo
LSDAC PROJECT #: 00060919 | A/E PROJECT #: 2007684006

REVISIONS:

REQUIRED BY:	DATE

ELITE CONSTRUCTION GROUP
LAKE JACKSON, TX
PHONE: 979-285-0712
NOTE: THESE PRINTS HAVE BEEN REDUCED BY 50 PERCENT. SCALE WILL BE 50 PERCENT OF WHAT IS NOTED ON PLANS.

DATE ISSUED: 05.30.2014
DESIGNED BY: KW
DRAWN BY: MS
CHECKED BY: DB/BV

INTERIOR ELEVATIONS

DRAWING NUMBER:
A07.4