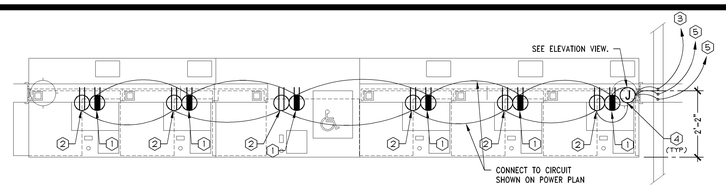

DATA TERMINALS AND CONNECTIONS BY P.O.S. CONTRACTOR

NOTE: REFER TO ARCHITECTURAL SHEETS FOR ADDITIONAL INFORMATION AND LOCATION OF CASHWRAP

ALL RECEPTACLES LOCATED IN AREA ACCESSED BY REMOVABLE DOOR INSIDE OF CASHWRAP

CASHWRAP & TELE/COMP SYSTEM NOTES

1. REGISTERS SHALL SHARE 20 AMP, 120 VOLT DEDICATED CIRCUIT WITH A SEPARATE ISOLATED NEUTRAL & 3RD WIRE GROUND. THE ELECTRICAL CONTRACTOR SHALL FURNISH ORANGE #163362 RECEPTACLE (HUBBLE). PROVIDE 1/2" CONDUIT BETWEEN EACH RECEPTACLE. THE EMPTY BOX IS PRE-INSTALLED BY VENDOR WITH PLUGS ORIENTED TO TOP.
2. 20 AMP, 120V, CIRCUITS FOR UTILITY POWER W/DUPLEX RECEPTACLE. THE ELECTRICAL CONTRACTOR SHALL FURNISH RECEPTACLES. PROVIDE 1/2" CONDUIT BETWEEN EACH RECEPTACLE. THE EMPTY BOX IS PRE-INSTALLED BY VENDOR WITH PLUGS ORIENTED TO TOP.
3. PROVIDE 1-1/2" CONDUIT FROM DEMARC PANEL LOCATION DOWN WALL AND CONNECT TO JUNCTION BOX FOR DATA CONNECTION. WIRE FOR DATA LINES TO BE PULLED AND CONNECTED BY P.O.S. CONTRACTOR.
4. (3) 4X4 EMPTY J-BOXES ARE PRE-MOUNTED VERTICALLY IN CASHWRAP BY VENDOR. THE TOP BOX IS FOR DATA WHILE THE BOTTOM TWO ARE FOR POWER. SEE ELEVATION VIEW.
5. PROVIDE 1/2" CONDUIT FROM PRE-INSTALLED JUNCTION BOXES. STUB OUT FROM ADJACENT WALL FOR POWER CONNECTION. ROUTE CONDUIT UP INSIDE WALL TO CEILING SPACE AND CONNECT TO PANEL LOCATED INSIDE IFS ENCLOSURE. REFER TO POWER PLAN AND PANEL SCHEDULES FOR CIRCUIT DESIGNATIONS.

ELEVATION VIEW

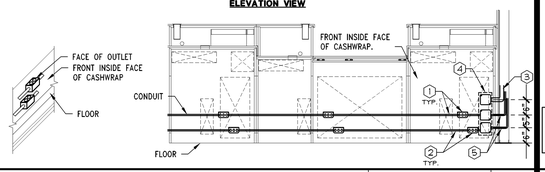

POWER/DATA REQUIREMENTS FOR 6 CASHWRAP - (CW6R-V08)

1/2" = 1'-0" | 05D-E0404-M02-CW6R | M | 06/22/13

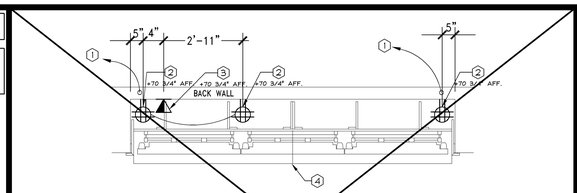

BEAUTY VIDEO WALL SYSTEM NOTES

1. PROVIDE 20 AMP, 120V DUPLEX HOSPITAL GRADE DEDICATED CIRCUIT FOR MONITOR POWER. REFER TO POWER PLAN FOR ROUTING.
2. PROVIDE QUAD RECEPTACLE FOR DVD. ORIENTED TO FRONT.
3. WALL MOUNTED DATA OUTLET. G.C TO CONNECT TO 8X8 JUNCTION BOX ABOVE MUSIC SYSTEM WITH 1/2" CONDUIT. SEE DETAIL A/E04.2.
4. ILLUMINATED SIGNAGE AT CENTER OF FIXTURE IS PROVIDED WITH CORD AND PLUG. G.C. TO CONNECT TO ONE OF THE RECEPTACLES.

NOTE: REFER TO ARCHITECTURAL SHEETS FOR ADDITIONAL INFORMATION AND LOCATION OF VIDEO WALL.

NOT USED

VIDEO WALL DETAIL - (BVW-46-V02)

1/2" = 1'-0" | 05D-E0404-H00-VW46 | H | 05/22/13

NOTE: FOR 12'-0" SHOW WINDOW, PROVIDE AN ADDITIONAL CEILING, ORIENTED WITH LONG SIDE PARALLEL TO STOREFRONT. SHALL BE LOCATED 8'-0" FROM THE FIRST RECEPTACLE AND 4" FROM OF REAR WALL. COLOR TO MATCH CEILING.

CEILING RECEPTACLE ORIENTED WITH LONG SIDE PARALLEL TO STOREFRONT. COLOR TO MATCH CEILING.

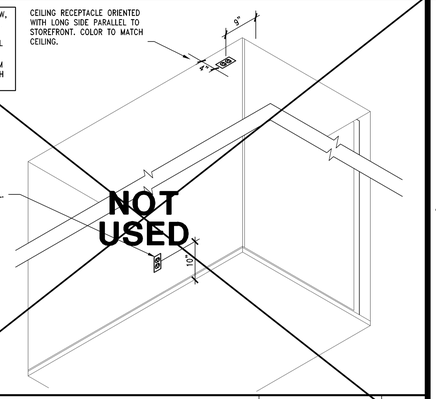

RECEPTACLE FOR LIGHT BOX. INSTALL NEAR CENTER OF WALL. MOUNT 10" ABOVE PLATFORM WALL.

NOTE: FOR 12'-0" SHOW WINDOW, PROVIDE (2) RECEPTACLES SPACED 4'-0" O.C. AT 10" ABOVE PLATFORM WALL, CENTERED ON WALL.

NOTE: COLOR OF RECEPTACLE AND COVERPLATE SHALL MATCH SHOW WINDOW COLOR.

NOT USED

VSS DISPLAY WINDOW

3/4" = 1'-0" | 05D-E0404-D00-DISP | D | 06/24/13

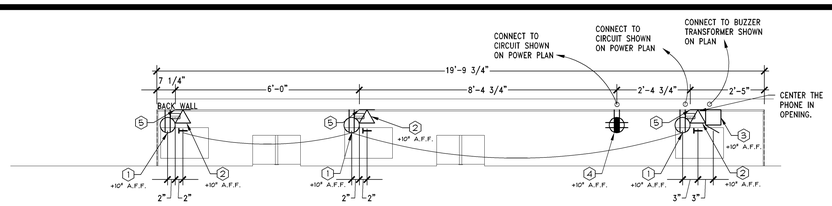

CASHWRAP & ELECTRICAL CHASE NOTES

1. 20 AMP, 120V, CIRCUIT FOR UTILITY POWER W/DUPLEX RECEPTACLE BY ELECTRICAL CONTRACTOR. CONNECT TO CIRCUIT AS SHOWN ON POWER PLAN.
2. TELEPHONE OUTLET ON INSIDE OF BACKWRAP UNIT. GENERAL CONTRACTOR TO INSTALL 1/2" CONDUIT WITH PULLWIRE. CONDUIT SHALL RUN FROM DEMARC PANEL LOCATION TO WALL DOWN TO 10" AFF. TELEPHONE WIRE AND #RJ14C JACK BY OTHERS.
3. EDWARDS 1064-G5 BUZZER. SEE POWER PLAN FOR ADDITIONAL INFORMATION.
4. 20 AMP, 120V CIRCUIT FOR DEDICATED POWER W/QUAD RECEPTACLE BY ELECTRICAL CONTRACTOR. CONNECT TO CIRCUIT SHOWN ON PLAN.

   NOTE: LABEL AND TAG ALL PULLWIRE RUNS AT EACH END WITH ORIGIN/DESIGNATION.
5. 10" WIDE ACCESS HOLE, CENTERED ON DIMENSION SHOWN.

NOTE: REFER TO ARCHITECTURAL SHEETS FOR ADDITIONAL INFORMATION.

POWER/DATA REQUIREMENTS FOR BACKWRAP - (BW6R-V07)

1/2" = 1'-0" | 05D-E0404-L02-BW6R | L | 02/08/13

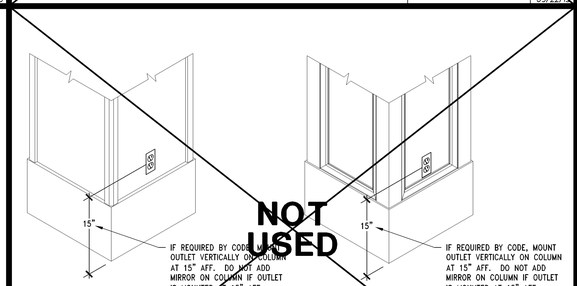

NOT USED

1 STANDARD BEAUTY COLUMN

2 BRA SALON/VSL COLUMN

NOTE: COLOR OF RECEPTACLES AND COVERPLATES ARE:
1. BLACK IN BLACK ROOM
2. WHITE IN PINK ROOM
3. WHITE IN VS SALES AREA
4. WHITE IN BRA SALON

COLUMN RECEPTACLE MOUNTING DETAIL

1" = 1'-0" | 05D-E0404-G00-RECP | G | 05/24/13

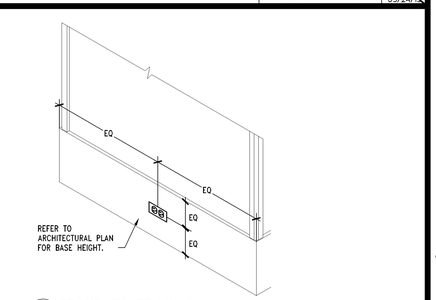

1 STANDARD TRANSITION

NOTE:
1. BLACK IN ALL VSL TRANSITIONS
2. WHITE IN PINK TRANSITIONS
3. WHITE IN BRA SALON TRANSITION

TRANSITION REC. MOUNTING DETAIL - REFRESH

1" = 1'-0" | 05D-E0404-C01-RECP | C | 08/24/12

DREAMSTEAMER OUTLET LOCATION

NOTES:

1. INSTALL POWER INSIDE WALL UNLESS AGAINST DEMISING WALL, THEN INSTALL ON FACE OF WALL.
2. GC TO CONNECT AND OPERATE THE DREAMSTEAMER PRIOR TO STORE TURNOVER.
3. REFER TO PLUMBING DRAWINGS AND DETAILS FOR MORE INFORMATION.

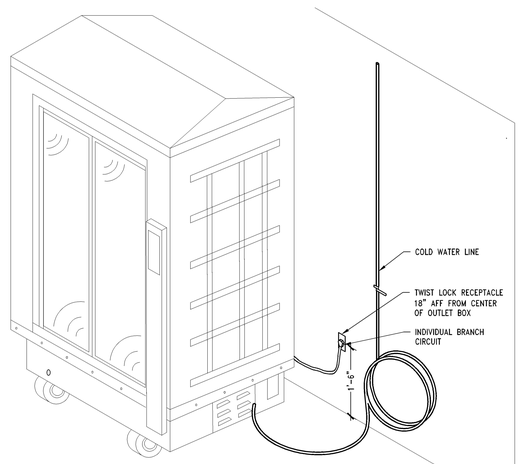

SPECIFICATIONS	SERIES 2300
MODEL (208 VOLTS)	2200-308
MODEL (240 VOLTS)	N/A
BRANCH CIRCUIT RATING	40 AMPS
RECEPTACLE	BY LIGHTING PKG. DISTRIBUTOR
NEMA CONFIGURATION	N/A
CATALOG NO.	BRYANT CS 8369
POWER	13,500 WATTS
WIDTH	48 INCHES
DEPTH	30 1/2 INCHES
HEIGHT	88 INCHES
WEIGHT(WITH WATER)	300 LBS.
WATER CAPACITY(APX.)	7 GALLONS
WATER USAGE(APX.)	1/2 GALLONS PER HOUR

DREAMSTEAMER DETAIL

3/4" = 1'-0" | 05D-E0404-J00-DRMS | J | 07/29/11

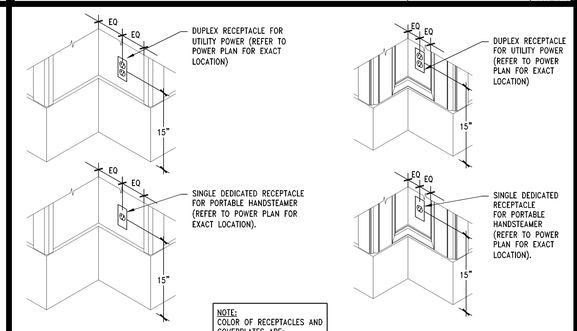

1 VSL/BEAUTY CORNER

2 BRA SALON CORNER

NOTE: COLOR OF RECEPTACLES AND COVERPLATES ARE:
1. BLACK IN BLACK ROOM
2. WHITE IN PINK ROOM
3. WHITE IN VS SALES AREA
4. WHITE IN BRA SALON

CORNER RECEPTACLE MOUNTING DETAIL

1" = 1'-0" | 05D-E0404-F00-RECP | F | 05/11/11

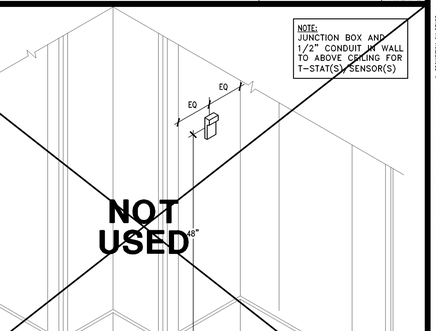

NOT USED

TEMPERATURE SENSOR MOUNTING DETAIL

1" = 1'-0" | 05D-E0404-B00-TSMD | B | 07/28/14

NOTE: COLOR OF RECEPTACLE AND COVERPLATE SHALL BE WHITE.

BEAUTY NICHE REC. MOUNTING DETAIL

1" = 1'-0" | 05D-E0404-N00-BNRC | N | 07/25/11

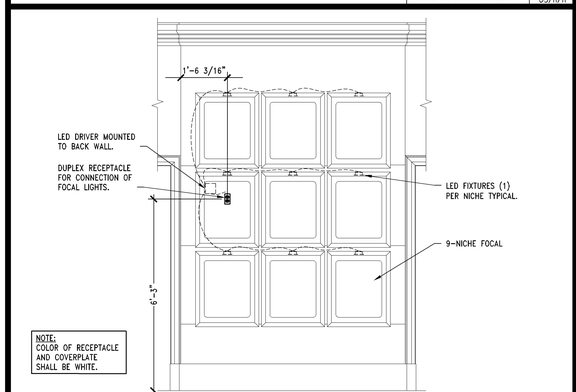

NOTE: COLOR OF RECEPTACLE AND COVERPLATE SHALL BE WHITE.

VSS FOCAL REC. MOUNTING DETAIL

1/2" = 1'-0" | 05D-E0404-E00-LTRC | E | 05/24/13

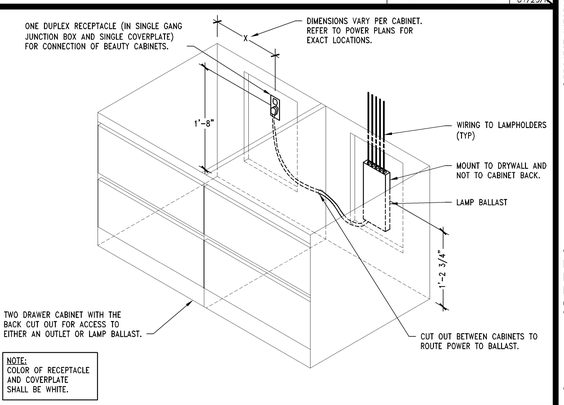

NOTE: COLOR OF RECEPTACLE AND COVERPLATE SHALL BE WHITE.

BEAUTY CABINET REC. MOUNTING DETAIL

1" = 1'-0" | 05D-E0404-A00-RECP | A | 02/21/14

M-Engineering
750 Brooksedge Blvd.
Westerville, Ohio 43081
phone: 614.839.4639
fax: 614.839.2222
www.mengineering.us.com

Limitedbrands

LIMITED STORE PLANNING, INC.
d/b/a STORE DESIGN & CONSTRUCTION
Three Limited Parkway Columbus, Ohio 43230
Telephone: 614.415.7000 Fax: 614.415.7349

THESE DRAWINGS AND SPECIFICATIONS ARE COPYRIGHTED AND SUBJECT TO COPYRIGHT PROTECTION AS AN "ARCHITECTURAL WORK" UNDER SECTION 102 OF THE COPYRIGHT ACT, 17 U.S.C. SECTION 102, AS AMENDED DECEMBER 1990. THE OWNER AND ARCHITECT AGREE THAT ALL PLANS, ELEVATIONS AND DRAWINGS PREPARED BY THE ARCHITECT AND THE ARCHITECT'S CONSULTANTS UNDER THIS AGREEMENT SHALL BE THE PROPERTY OF THE ARCHITECT AND SHALL NOT BE USED BY THE OWNER ON OTHER PROJECTS, FOR ADDITIONS TO THIS PROJECT OR FOR COMPLETION OF THIS PROJECT BY OTHERS WITHOUT THE PRIOR WRITTEN CONSENT OF THE ARCHITECT. SUBMISSION OR DISTRIBUTION OF THESE DRAWINGS AND SPECIFICATIONS TO MEET OFFICIAL REGULATORY REQUIREMENTS OR FOR PURPOSES IN CONNECTION WITH THE PROJECT IS NOT TO BE CONSTRUED AS PUBLICATION IN DEROGATION OF THE ARCHITECT'S COPYRIGHT OR OTHER RESERVED RIGHTS. REPRODUCTION OF THESE DRAWINGS AND SPECIFICATIONS SHALL BE MADE WITHOUT THE WRITTEN PERMISSION OF THE ARCHITECT AND EVERY REPRODUCTION SHALL BEAR THE COPYRIGHT NOTICE APPEARING ON THE ORIGINAL. ANY REPRODUCTION OF THESE DRAWINGS AND SPECIFICATIONS WITHOUT THE WRITTEN PERMISSION OF THE ARCHITECT AND IN VIOLATION OF THE ARCHITECT'S COPYRIGHT RIGHTS IS A VIOLATION OF THE FEDERAL COPYRIGHT LAW AND SUBJECTS THE VIOLATOR TO LEGAL ACTION. ANY REPRODUCTION OF THESE DRAWINGS AND SPECIFICATIONS WILL ENTITLE THE ARCHITECT TO RECOVERY OF ATTORNEY'S FEES AND COURT COSTS IN ADDITION TO ANY OTHER DAMAGES AWARDED BY THE COURT.

THESE DRAWINGS AND SPECIFICATIONS ARE THE PROPERTY OF LSDC AND SHALL NOT BE DISPLAYED IN PUBLICATIONS, OR REPRODUCED OR USED IN ANY MANNER, WITHOUT LSDC'S PRIOR WRITTEN CONSENT. VISUAL CONTACT WITH THESE DOCUMENTS SHALL CONSTITUTE PRIMA FACIE EVIDENCE OF ACCEPTANCE OF THESE RESTRICTIONS.

PROJECT INFORMATION:

010500133

VICTORIA'S SECRET
QUAIL SPRINGS MALL
SPACE NO. 119
2501 WEST MEMORIAL RD.
OKLAHOMA CITY, OK 73134

OPTIMIZATION | PACKAGE: GENERATING 2013 (R13ISo)/142Fa
NMA/FORUM AA1 A/E PROJECT #: 2007684006
SCOPE: 00060919
DESIGN TYPE:
LSD&C PROJECT #:

REVISIONS:

REQUIRED BY:	DATE

ELITE CONSTRUCTION GROUP
LAKE JACKSON, TX
PHONE: 979-285-0712
NOTE: THESE PRINTS HAVE BEEN REDUCED BY 50 PERCENT. SCALE WILL BE 50 PERCENT OF WHAT IS NOTED ON PLANS.

DATE ISSUED: 05.30.2014
DESIGNED BY: ASB
DRAWN BY: ASB
CHECKED BY: DFG

ELECTRICAL DETAILS

DRAWING NUMBER:
E04.4