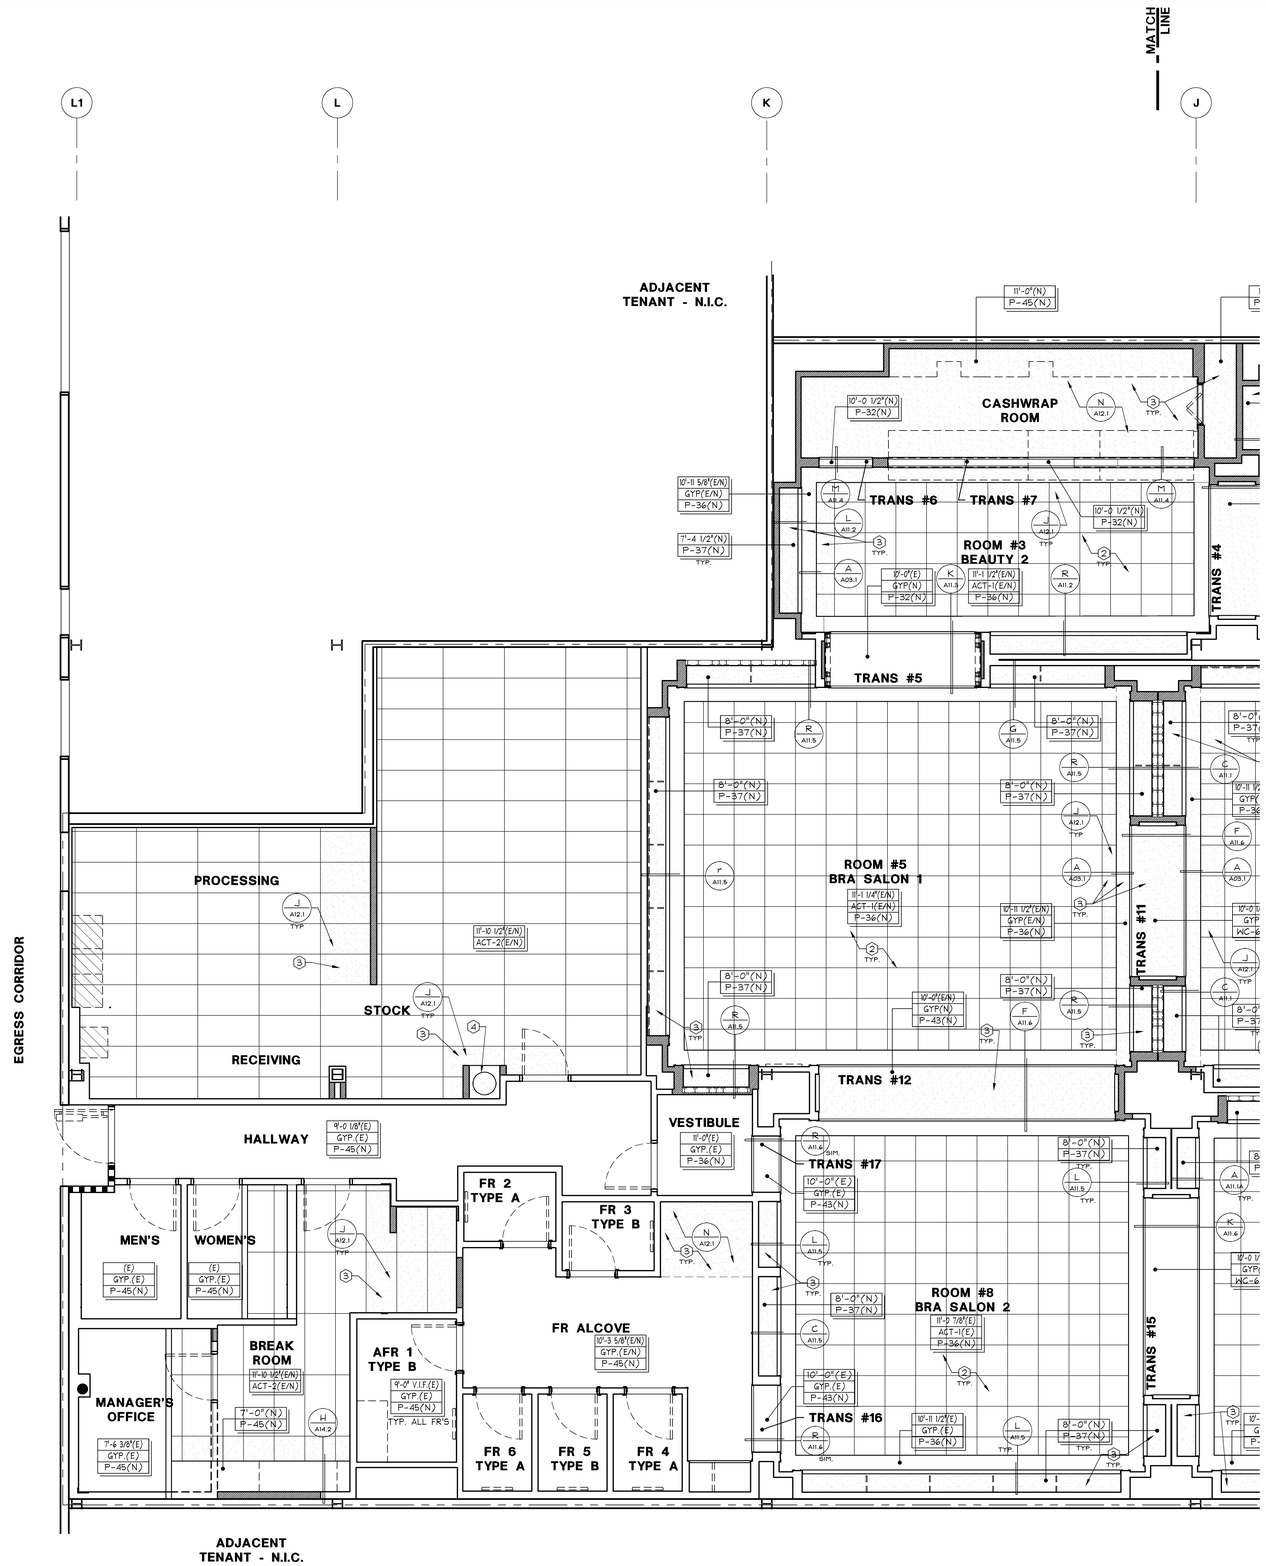

(C) MARKETING RAILS TO REMAIN - REFER TO A08.X FOR FURTHER INFORMATION

(2) (E) CEILING TO REMAIN. G.C. TO PATCH AND REPAIR AS NECESSARY TO RECEIVE NEW FINISH

(3) AREA OF (N) CEILING SHOWN HATCHED. G.C. TO MATCH EXISTING CEILING HEIGHT AND FINISH, U.O.N.

(4) (R) WATER HEATER.

(5) (N) CURTAIN TRACK. REFER TO A08.X FOR FURTHER INFORMATION.

(6) (N) PENDANT MOUNTED DRUM SHADE REFER TO PLAN FOR FURTHER INFORMATION.

(7) (N) 18" DEEP PREFINISHED 'BLACK' MARKETING GRID. REFER TO A08.X FOR FURTHER INFORMATION.

(8) G.C. TO REPLACE (E) BLACK LAMINATE WITH (N) GRAY PLAM LAMINATE.

(9) (N) RESTRICTIVE PARTITION TO BE INSTALLED AT (E) STOREFAC LEDGE.

NOTE:
HATCHED AREA INDICATES AREA OF NEW CEILING

REFER TO SHEET A00.2 FOR FINISH SCHEDULE, AND SHEET A12.2 FOR FRAMING DETAILS

NOTE:
HATCHED AREA INDICATES AREA NOT INCLUDED IN SCOPE. G.C. TO VERIFY ALL FIXTURES ARE IN GOOD WORKING CONDITION AND TOUCH UP FINISHES AS NECESSARY.

REFLECTED CEILING PLAN KEYNOTES

NO SCALE — D

1. ALL DIMENSIONS SHOWN ON REFLECTED CEILING PLAN ARE TO FACE OF GYP.BD OR TO FACE OF FINISH U.O.N. SEE CONSTRUCTION DETAILS FOR CLARIFICATION.
2. NO COMBUSTIBLE MATERIALS OF ANY TYPE ALLOWED ABOVE FINISHED CEILING OR IN ANY OTHER CONCEALED OR NON SPRINKLED SPACE.
3. WHEN A LEDGE IS LOCATED ABOVE THE MANAGER'S OFFICE OR ABOVE THE LAVATORIES, G.C. IS RESPONSIBLE TO MAKE SURE THESE LEDGES ARE KEPT CLEAR OF ALL CONDUIT AND OTHER ITEMS THAT MAY RUN ABOVE. IF IT IS NECESSARY TO RUN CONDUIT OR OTHER ITEMS, HOLD THEM TIGHT TO FULL HEIGHT WALLS TO ALLOW USE OF LEDGE.
4. ALL CEILING HEIGHTS ARE FROM THE TOP OF FINISH FLOOR TO UNDERSIDE OF FINISH CEILING.
5. PROVIDE ADEQUATE CLEARANCES AS REQUIRED FOR FIXTURES, DUCTS, CEILINGS AND RELATED PERTINENT ITEMS NECESSARY TO MAINTAIN THE SPECIFIED HEIGHTS ABOVE FINISH FLOOR.

REFLECTED CEILING PLAN GENERAL NOTES

NO SCALE — C

REFLECTED CEILING PLAN

1/4" = 1'-0" — E

Stantec
Stantec Architecture Inc.
1383 N. McDowell Blvd., Suite 250
Petaluma, CA U.S.A. 94954
Tel. 707.765.1660 Fax. 707.765.9908
www.stantec.com

Limitedbrands
LIMITED STORE PLANNING, INC.
d/b/a STORE DESIGN & CONSTRUCTION
Three Limited Parkway · Columbus, Ohio 43230
Telephone: 614.415.7000 · Fax: 614.415.7349

PROHIBITION AS TO USE:
THESE DRAWINGS AND SPECIFICATIONS WERE PREPARED FOR USE ON A SPECIFIC SITE CONTEMPORANEOUSLY WITH THEIR ISSUE DATE(S). THEY ARE NOT INTENDED FOR USE ON A DIFFERENT PROJECT SITE OR AT A LATER TIME WITHOUT THE PROFESSIONAL REVIEW AND ADAPTATION BY THE ARCHITECT. REPRODUCTION THEREOF, ON ANOTHER PROJECT IS PROHIBITED AND CONTRARY TO LAW UNLESS EXPRESSLY AUTHORIZED BY THE ARCHITECT. ANY UNAUTHORIZED USE SHALL BE AT USER'S SOLE RISK AND WITHOUT LIABILITY TO THE CONSTRUCTION ("LSDC").

THESE DRAWINGS AND SPECIFICATIONS ARE THE PROPERTY OF LSDC AND SHALL NOT BE DISPLAYED IN PUBLIC VIEW, PUBLISHED OR REPRODUCED, IN WHOLE OR IN PART, WITHOUT THE WRITTEN CONSENT OF LSDC. ANY REPRODUCTION OF THESE DRAWINGS AND SPECIFICATIONS SHALL BE MADE WITHOUT THE WRITTEN PERMISSION OF LSDC AND BEAR THE STATUTORY COPYRIGHT NOTICE, IF ANY, APPEARING ON THE DRAWINGS AND SPECIFICATIONS. ALL DRAWINGS AND SPECIFICATIONS ARE COPYRIGHTED AND SUBJECT TO COPYRIGHT PROTECTION AS AN "ARCHITECTURAL WORK" UNDER SECTION 102 OF THE COPYRIGHT ACT OF 1976, AS AMENDED DECEMBER 1990. THE ARCHITECT OF RECORD FOR THESE DRAWINGS AND SPECIFICATIONS IS LIMITED BRANDS, INC. OR ITS AFFILIATES. THE OWNER OF THE COPYRIGHT IN THESE DRAWINGS AND SPECIFICATIONS IS LSDC, UNLESS OTHERWISE AGREED TO IN WRITING BY LSDC.

THESE DRAWINGS AND SPECIFICATIONS ARE COPYRIGHTED AND SUBJECT TO COPYRIGHT PROTECTION AS AN "ARCHITECTURAL WORK" UNDER SECTION 102 OF THE COPYRIGHT ACT OF 1976, AS AMENDED DECEMBER 1990. THE ARCHITECT OF RECORD FOR THESE DRAWINGS AND SPECIFICATIONS IS LIMITED BRANDS, INC. OR ITS AFFILIATES. THE OWNER OF THE COPYRIGHT IN THESE DRAWINGS AND SPECIFICATIONS IS LSDC, UNLESS OTHERWISE AGREED TO IN WRITING BY LSDC.

010500133

PROJECT INFORMATION:

VICTORIA'S SECRET
QUAIL SPRINGS MALL
SPACE NO.: 119
2501 WEST MEMORIAL RD.
OKLAHOMA CITY, OK 73134

OPTIMIZATION PACKAGE: II
SCOPE: NMA/FORUM AA1 GENERATION: R1315a/142Fa
DESIGN TYPE: 00060919 A/E PROJECT #: 2007684006
LSD&C PROJECT #:

REVISIONS:

REQUIRED BY:	DATE

ELITE CONSTRUCTION GROUP
LAKE JACKSON, TX
PHONE: 979-285-0712
NOTE: THESE PRINTS HAVE BEEN REDUCED BY 50 PERCENT. SCALE WILL BE 50 PERCENT OF WHAT IS NOTED ON PLANS.

DATE ISSUED:	05.30.2014
DESIGNED BY:	KW
DRAWN BY:	MS
CHECKED BY:	DB/BV

REFLECTED CEILING PLAN

DRAWING NUMBER:
A03.2