1. CONTROLLING BUILDING CODE: 2006 INTERNATIONAL BUILDING CODE w/CITY OF HOUSTON AMENDMENTS
   SEISMIC DESIGN CATEGORY 'A'
2. EXISTING FLOOR CONSTRUCTION: CONCRETE DOUBLE TEE PANELS.
3. IT IS THE CONTRACTOR'S SOLE RESPONSIBILITY TO DETERMINE ERECTION PROCEDURE AND SEQUENCE TO INSURE THE SAFETY OF THE BUILDING AND ITS COMPONENT PARTS DURING ERECTION. THIS INCLUDES, BUT IS NOT LIMITED TO, THE ADDITION OF WHATEVER TEMPORARY BRACING, GUYS OR TIE-DOWNS THAT MAY BE NECESSARY. SUCH MATERIAL SHALL BE REMOVED AND SHALL REMAIN THE PROPERTY OF THE CONTRACTOR AFTER COMPLETION OF THE PROJECT.
4. FIELD VERIFY ALL DIMENSIONS PRIOR TO FABRICATION. MECH UNIT DIMENSIONS SHALL BE COORDINATED WITH APPROVED MANUFACTURER DRAWINGS.
5. SUPPORT FRAMING SHOWN IS FOR THE MECH UNITS SPECIFIED ON MECHANICAL DRAWING. IF A DIFFERENT UNIT IS TO BE USED, CONTACT ENGINEER BEFORE PROCEEDING.
6. ALL STEEL SHALL BE ASTM A36.
7. STRUCTURAL STEEL SHALL CONFORM TO THE AISC "SPECIFICATIONS FOR THE DESIGN, FABRICATION AND ERECTION OF STRUCTURAL STEEL FOR BUILDINGS". (LATEST EDITION)
8. ALL WELDING SHALL BE DONE IN ACCORDANCE WITH "AMERICAN WELDING SOCIETY" SPECIFICATIONS (LATEST EDITION).
9. WELDING ELECTRODES SHALL BE E70XX, LOW HYDROGEN.
10. IF EXISTING STRUCTURE IS DIFFERENT THAN SHOWN, CONTACT STRUCTURAL ENGINEER BEFORE PROCEEDING WITH ANY WORK IN THAT AREA.
11. SEE S01.1 FOR SPECIAL INSPECTION REQUIREMENTS.

STRUCTURAL NOTES

N.T.S.
00IS051S01NOTE **S**

NOT USED

-- / -- **R**

NOT USED

-- / -- **L**

SECTION

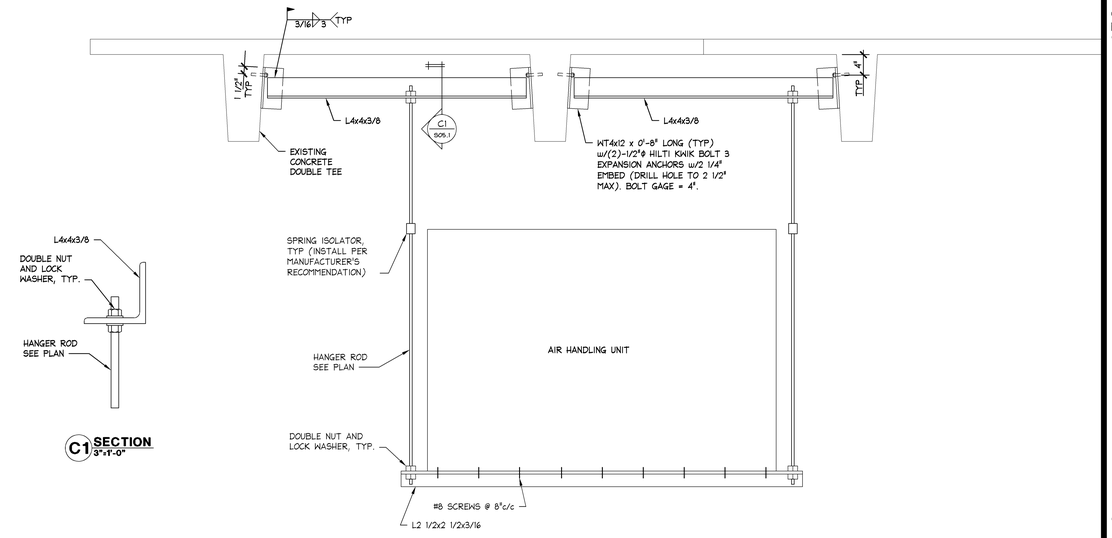

C1 **SECTION** 3"=1'-0"

1"=1'-0" -- **C**

NOT USED

-- / -- **N**

NOT USED

-- / -- **J**

PARTIAL FLOOR FRAMING PLAN

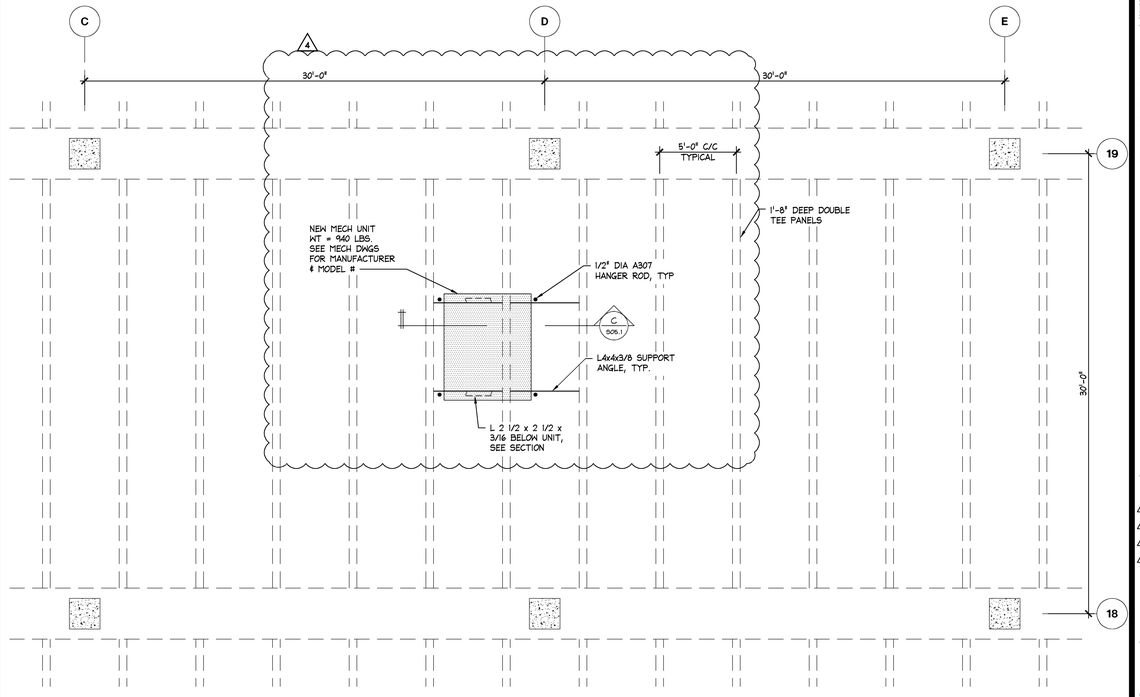

1/4"=1'-0" - **A**

PAUL J FORD AND COMPANY
250 EAST BROAD STREET
SUITE 600
COLUMBUS, OHIO 43215
614-221-6679
A35014-0023

ELITE CONSTRUCTION GROUP
LAKE JACKSON, TX
PHONE: 979-285-0712

NOTE: THESE PRINTS HAVE BEEN REDUCED BY 50 PERCENT. SCALE WILL BE 50 PERCENT OF WHAT IS NOTED ON PLANS

CORPORATE REGISTRATION
No. F-002728

Limitedbrands
LIMITED STORE PLANNING, INC.
d/b/a STORE DESIGN & CONSTRUCTION
Three Limited Parkway - Columbus, Ohio 43230
Telephone: 614.415.7000 - Fax: 614.415.7349

PROPERTION RIGHTS:
THESE DRAWINGS AND SPECIFICATIONS WERE PREPARED FOR USE ON A SPECIFIC SITE PROJECT SITE OR AT A LATER TIME. REUSE OF THESE DRAWINGS AND SPECIFICATIONS ON ANY AUTHORIZED IN WRITING BY LIMITED STORE PLANNING, INC., D/B/A LIMITED STORE DESIGN AND CONSTRUCTION, LSDC.

COPYRIGHT NOTICE:
THESE DRAWINGS AND SPECIFICATIONS ARE AND SHALL REMAIN THE PROPERTY OF LSDC AND SHALL NOT BE USED ON ANY OTHER PROJECT EXCEPT BY AGREEMENT WITH LSDC. NO PART OF THESE DRAWINGS AND SPECIFICATIONS SHALL BE REPRODUCED IN ANY MANNER OR USED ON ANY OTHER PROJECT EXCEPT BY WRITTEN AGREEMENT WITH LSDC. NO AUTHORIZATION OF THE LSDC. ALL ORIGINALS OR REPRODUCTIONS OF THESE DRAWINGS AND SPECIFICATIONS SHALL BE RETURNED TO LSDC UPON COMPLETION OF THEIR INTENDED USE, UNLESS OTHERWISE AGREED BY THE LSDC.

COPYRIGHT NOTICE:
THESE DRAWINGS AND SPECIFICATIONS ARE AS AN UNPUBLISHED WORK SUBJECT TO COPYRIGHT PROTECTION AS OF THE DATE OF THE ARCHITECTURAL WORKS COPYRIGHT PROTECTION ACT OF 1990. THE PROTECTION INCLUDES ALL ARCHITECTURAL ELEMENTS OF THE DESIGN, WHICH SUCH PROTECTION, UNAUTHORIZED USE OF THESE DRAWINGS AND SPECIFICATIONS MAY RESULT IN LEGAL ACTION FOR INFRINGEMENT, DAMAGE AWARDS AND LIABILITY.

PROJECT INFORMATION:
BATH & BODY WORKS
THE GALLERIA II
SPACE NO. B3680
5085 WESTHEIMER RD.
HOUSTON, TX 77056

SCOPE: FULL REMODEL | PACKAGE:
DESIGN TYPE: EASTON-G | GENERATION:
LSD&C PROJECT #: 00061216 | A/E PROJECT #:

24200161

PKG 1+
1415a
130840

REVISIONS:

	REQUIRED BY:	DATE
1	BUILDING DEPARTMENT COMMENTS	04/11/14
2	BUILDING DEPARTMENT COMMENTS	05/8/14
3	DESIGN CHANGES/ LANDLORD COMMENTS/ MASTERS UPDATES	05/28/14
4	DESIGN CHANGES	06/27/14

DATE ISSUED: 3/7/14
DESIGNED BY: GDK
DRAWN BY: RLA
CHECKED BY: GDK

MECH SUPPORT FRAMING PLAN AND DETAILS

DRAWING NUMBER:
S05.1
S05.1