1. CONTROLLING BUILDING CODE: 2006 INTERNATIONAL BUILDING CODE w/CITY OF HOUSTON AMENDMENTS
   SEISMIC DESIGN CATEGORY 'A'
2. EXISTING FLOOR CONSTRUCTION: CONCRETE DOUBLE TEE PANELS.
3. IT IS THE CONTRACTOR'S SOLE RESPONSIBILITY TO DETERMINE ERECTION PROCEDURE AND SEQUENCE TO INSURE THE SAFETY OF THE BUILDING AND ITS COMPONENT PARTS DURING ERECTION. THIS INCLUDES, BUT IS NOT LIMITED TO, THE ADDITION OF WHATEVER TEMPORARY BRACING, GUYS OR TIE-DOWNS THAT MAY BE NECESSARY. SUCH MATERIAL SHALL BE REMOVED AND SHALL REMAIN THE PROPERTY OF THE CONTRACTOR AFTER COMPLETION OF THE PROJECT.
4. FIELD VERIFY ALL DIMENSIONS PRIOR TO FABRICATION. MECH UNIT DIMENSIONS SHALL BE COORDINATED WITH APPROVED MANUFACTURER DRAWINGS.
5. SUPPORT FRAMING SHOWN IS FOR THE MECH UNITS SPECIFIED ON MECHANICAL DRAWING. IF A DIFFERENT UNIT IS TO BE USED, CONTACT ENGINEER BEFORE PROCEEDING.
6. ALL STEEL SHALL BE ASTM A36.
7. STRUCTURAL STEEL SHALL CONFORM TO THE AISC "SPECIFICATIONS FOR THE DESIGN, FABRICATION AND ERECTION OF STRUCTURAL STEEL FOR BUILDINGS". (LATEST EDITION)
8. ALL WELDING SHALL BE DONE IN ACCORDANCE WITH "AMERICAN WELDING SOCIETY" SPECIFICATIONS (LATEST EDITION).
9. WELDING ELECTRODES SHALL BE E70XX, LOW HYDROGEN.
10. IF EXISTING STRUCTURE IS DIFFERENT THAN SHOWN, CONTACT STRUCTURAL ENGINEER BEFORE PROCEEDING WITH ANY WORK IN THAT AREA.

STRUCTURAL NOTES
N.T.S.
00ISO51S01NOTE **S**

NOT USED
-- / -- **R**

NOT USED
-- / -- **L**

SECTION
1"=1'-0" / -- **C**

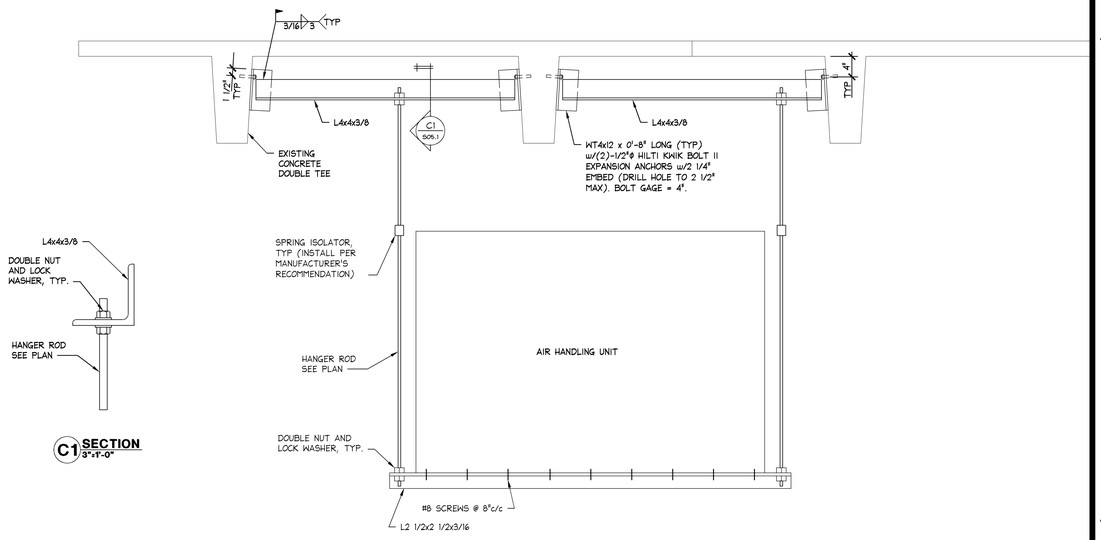

C1 **SECTION** 3"=1'-0"

NOT USED
-- / -- **N**

NOT USED
-- / -- **J**

PARTIAL FLOOR FRAMING PLAN
1/4"=1'-0" / - **A**

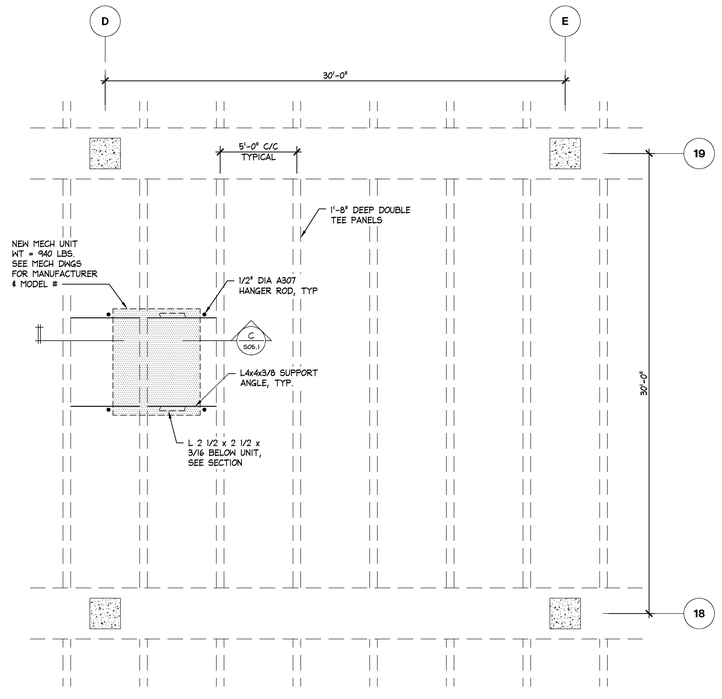

PAUL J FORD AND COMPANY
250 EAST BROAD STREET
SUITE 600
COLUMBUS, OHIO 43215
614-221-6679
A35014-0023

Limitedbrands
LIMITED STORE PLANNING, INC.
d/b/a STORE DESIGN & CONSTRUCTION
Three Limited Parkway - Columbus, Ohio 43230
Telephone: 614.415.7000 - Fax: 614.415.7349

PROHIBITION ON RESALE
THESE PLANS AND SPECIFICATIONS ARE PREPARED FOR USE ON A SPECIFIC SITE. CONTEMPORANEOUSLY WITH THEIR DELIVERY, THEY ARE NOT INTENDED FOR USE ON A DIFFERENT PROJECT SITE OR AT A LATER TIME. RESALE OF THESE DRAWINGS AND SPECIFICATIONS, OR ANY PORTION THEREOF, AT ANY TIME, IS EXPRESSLY PROHIBITED UNLESS AUTHORIZED IN WRITING BY LIMITED STORE PLANNING, INC., D/B/A, LIMITED STORE DESIGN AND CONSTRUCTION.

THESE DRAWINGS AND SPECIFICATIONS ARE THE PROPERTY OF LSDC AND SHALL NOT BE DUPLICATED IN ANY MANNER OR USED ON ANY OTHER PROJECT EXCEPT BY WRITTEN AGREEMENT WITH LSDC. NO REPRODUCTION OF THESE DRAWINGS AND SPECIFICATIONS SHALL BE MADE WITHOUT THE WRITTEN AUTHORIZATION OF THE LSDC. ALL ORIGINALS OR REPRODUCTIONS OF THESE DRAWINGS AND SPECIFICATIONS SHALL BE RETURNED TO LSDC UPON COMPLETION OF WORK UNLESS OTHERWISE AGREED BY THE LSDC.

COPYRIGHT NOTICE
THESE DRAWINGS AND SPECIFICATIONS ARE COPYRIGHTED AND SUBJECT TO COPYRIGHT PROTECTION AS AN "ARCHITECTURAL WORK" UNDER SEC. 102 OF THE COPYRIGHT ACT, 17 U.S.C. AS AMENDED DECEMBER 1990. THE OWNER AND USER OF A BUILDING CONSTRUCTED FROM THESE PLANS AND SPECIFICATIONS MAY MAKE ALTERATIONS TO THE BUILDING WITHOUT THE PERMISSION OF THE ARCHITECT OR LSDC. HOWEVER, BY LIMITATION, THE INSTALLATION, ARRANGEMENT AND COMPOSITION OF SPACES AND ELEMENTS DESIGNED BY THE ARCHITECT OR LSDC IN THESE PLANS AND SPECIFICATIONS ARE PROTECTED.

242001610
PKG 1+
1415a
130840

PROJECT INFORMATION:
BATH & BODY WORKS
THE GALLERIA II
SPACE NO. B3680
5085 WESTHEIMER RD.
HOUSTON, TX 77056

FULL REMODEL
EASTON-G
00061216

PACKAGE:
GENERATION:
A/E PROJECT #:

SCOPE:
DESIGN TYPE:
LSD&C PROJECT #:

REVISIONS:
REQUIRED BY: DATE

ELITE CONSTRUCTION GROUP
LAKE JACKSON, TX
PHONE: 979-285-0712
NOTE: THESE PRINTS HAVE BEEN REDUCED BY 50 PERCENT. SCALE WILL BE 50 PERCENT OF WHAT IS NOTED ON PLANS

DATE ISSUED: 3/7/14
DESIGNED BY: GDK
DRAWN BY: RLA
CHECKED BY: GDK

MECH SUPPORT FRAMING PLAN AND DETAILS

DRAWING NUMBER:
S05.1