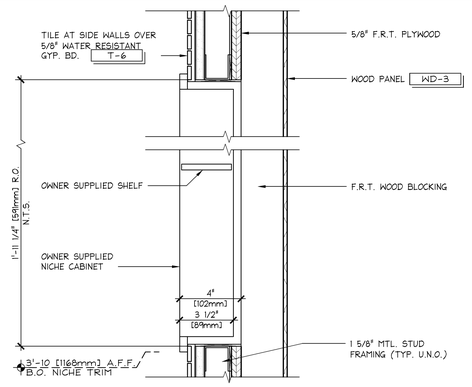

DEMO SINK SECTION AT NICHE

3" = 1'-0" | 42D-A104-M00-DETL | M | 01.27.12

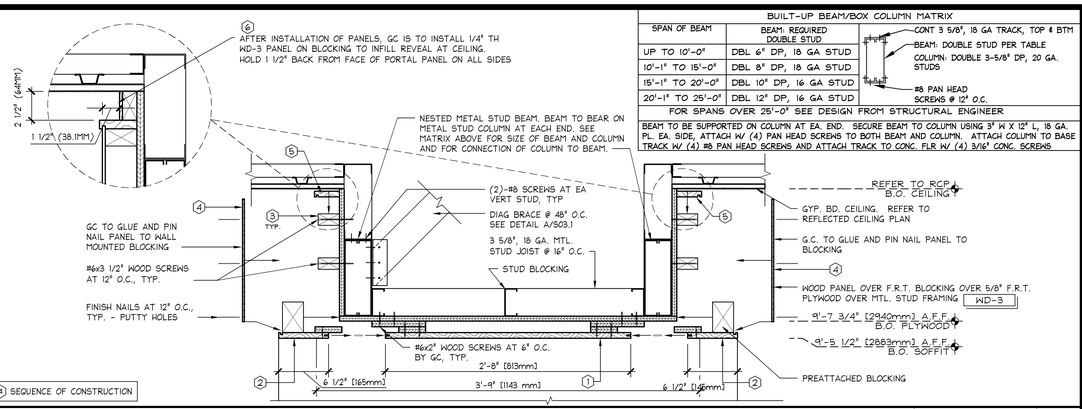

BUILT-UP BEAM/BOX COLUMN MATRIX		
SPAN OF BEAM	BEAM: REQUIRED DOUBLE STUD	CONT 3 5/8", 18 GA TRACK, TOP & BTM BEAM: DOUBLE STUD PER TABLE COLUMN: DOUBLE 3-5/8" DP, 20 GA. STUDS #8 PAN HEAD SCREWS @ 12" O.C.
UP TO 10'-0"	DBL 6" DP, 18 GA STUD	
10'-1" TO 15'-0"	DBL 8" DP, 18 GA STUD	
15'-1" TO 20'-0"	DBL 10" DP, 16 GA STUD	
20'-1" TO 25'-0"	DBL 12" DP, 16 GA STUD	
FOR SPANS OVER 25'-0" SEE DESIGN FROM STRUCTURAL ENGINEER		
BEAM TO BE SUPPORTED ON COLUMN AT EA. END. SECURE BEAM TO COLUMN USING 3" W X 12" L, 18 GA. PL. EA. SIDE, ATTACH W/ (4) PAN HEAD SCREWS TO BOTH BEAM AND COLUMN. ATTACH COLUMN TO BASE TRACK W/ (4) #8 PAN HEAD SCREWS AND ATTACH TRACK TO CONC. FLR W/ (4) 3/16" CONC. SCREWS		

SOFFIT AT ARCHITECTURAL PASS-THRU

1 1/2" = 1'-0" | 42E-A105-D01-SECT | D | 06.08.2012

G.C. SHALL BRAD NAIL VENEER CEILING PANEL @ SEAMS. NAILS TO BE SHOT 3" IN FROM EACH SIDE OF SEAM @ 6" O.C.

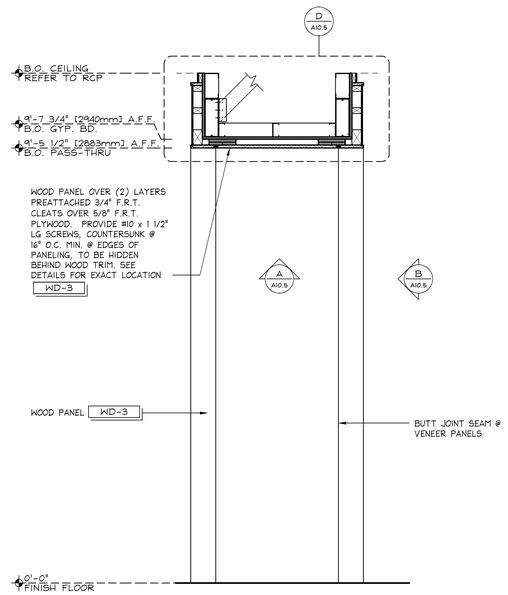

ELEVATION @ ARCHITECTURAL PASS-THRU

3/4" = 1'-0" | 42E-A105-K02-ELEV | K | 06.08.2012

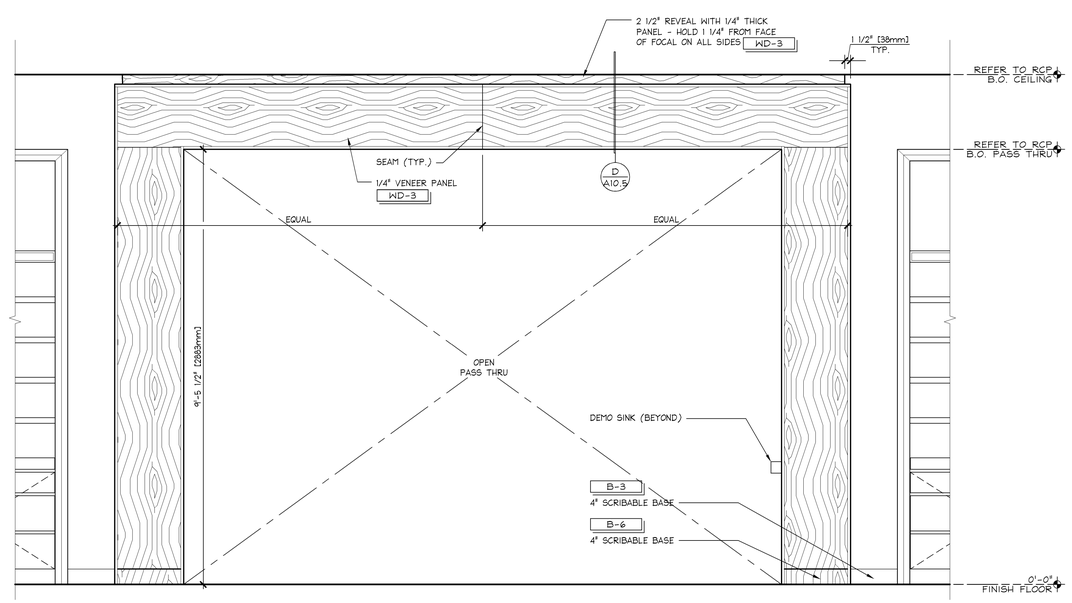

ELEVATION @ ARCHITECTURAL PORTAL

3/4" = 1'-0" | 42E-A105-B00-ELEV | B | 04.13.2012

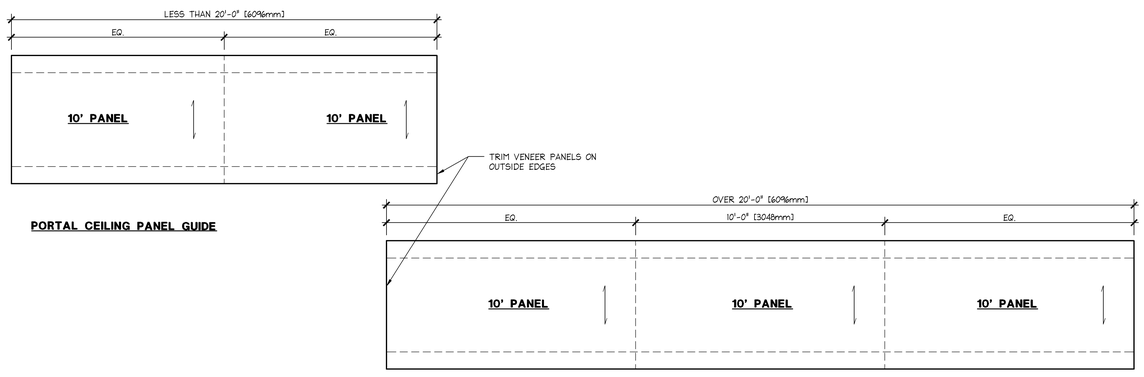

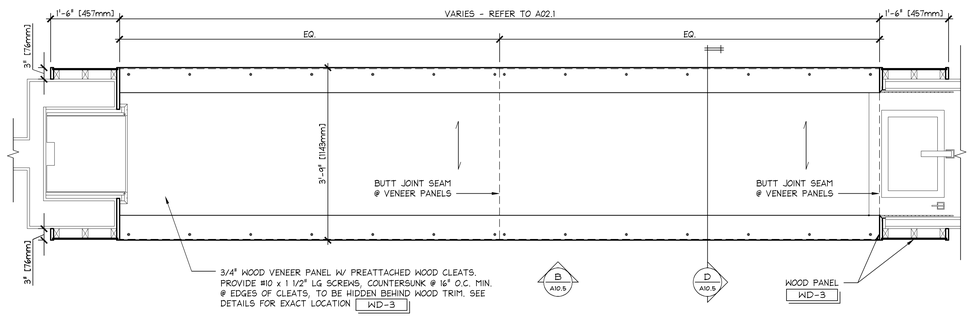

TOP SOFFIT PANEL (REFLECTED CEILING PLAN)

3/4" = 1'-0" | 42D-A105-A01-DETL | A | 04.06.2012

SHREMSHOCK
Shremshock Architects, Inc.
6130 S. Sunbury Rd. Westerville, OH 43081
t: 614 545 4550 | f: 614 545 4555 | shremshock.com
Gerald S. Shremshock, Architect
Timothy J. Shremshock, Architect

Limitedbrands

LIMITED STORE PLANNING, INC.
d/b/a STORE DESIGN & CONSTRUCTION
Three Limited Parkway · Columbus, Ohio 43230
Telephone: 614.415.7000 · Fax: 614.415.7349

PROHIBITION ON REUSE:
THESE DRAWINGS AND SPECIFICATIONS WERE PREPARED FOR USE ON A SPECIFIC SITE, CONSTRUCTION SCHEDULE AND BUILDING PROGRAM AND ARE NOT INTENDED FOR USE ON A DIFFERENT CONTEMPORANEOUSLY WITH THEIR SIDE LIKE, THEY ARE NOT INTENDED FOR USE ON A DIFFERENT SITE AT A LATER TIME. ANY REUSE WITHOUT THE EXPRESS WRITTEN PERMISSION OF THE LIMITED AND ITS ARCHITECT FOR THE SPECIFIC PROJECT IS PROHIBITED AND CONTRARY TO LAW UNLESS EXPRESSLY PERMITTED BY A WRITTEN AGREEMENT WITH THE LIMITED. ANY REUSE WITHOUT SUCH PERMISSION SHALL BE AT THE USER'S SOLE AND CONSTRUCTION ("USE").

THESE DRAWINGS AND SPECIFICATIONS ARE THE PROPERTY OF LSDC AND SHALL NOT BE DISPLAYED IN ANY MEDIUM, PUBLISHED OR USED IN ANY MANNER WITHOUT THE PRIOR WRITTEN PERMISSION OF LSDC. THE GENERAL FORM, ARRANGEMENT AND COMPOSITION OF SPACES AND ELEMENTS, AND THE DESIGN OF ALL SPECIAL FURNITURE AND FIXTURES SHOWN IN THESE DRAWINGS AND SPECIFICATIONS INCLUDES WITHOUT LIMITATION, THE OVERALL FORM, ARRANGEMENT AND COMPOSITION OF SPACES, AND SPECIFICATIONS MUST BE RETURNED TO LSDC UPON COMPLETION OF THEIR INTENDED USE. UNLESS OTHERWISE AGREED TO BY LSDC.

SUCH DRAWINGS AND SPECIFICATIONS ARE COPYRIGHTED AND SUBJECT TO COPYRIGHT PROTECTION AS AN "ARCHITECTURAL WORK" UNDER SEC. 102 OF THE COPYRIGHT ACT, 17 U.S.C. §1 AMENDED DECEMBER 1990. THE OWNER AND LIMITED AGREE THAT LSDC, THE ARCHITECT OF RECORD, RETAINS ALL RIGHTS WHICH INCLUDES WITHOUT LIMITATION, THE OVERALL FORM, ARRANGEMENT AND COMPOSITION OF SPACES, AND DESIGN OF ALL SPECIAL FURNITURE AND FIXTURES SHOWN IN THESE DRAWINGS AND SPECIFICATIONS MUST BE RETURNED TO LSDC UPON COMPLETION OF THEIR INTENDED USE. UNLESS OTHERWISE AGREED TO BY LSDC.

SUCH DRAWINGS AND SPECIFICATIONS MAY RESULT IN CESSATION OF CONSTRUCTION, BUILDING SEIZURE, AND/OR MONETARY DAMAGES.

PROJECT INFORMATION:

BATH & BODY WORKS
THE GALLERIA II
SPACE NO.: B3680
5085 WESTHEIMER RD.
HOUSTON, TX 77056

FULL REMODEL
EASTON-G
00061216

PACKAGE:
GENERATION:
A/E PROJECT #:

SCOPE:
DESIGN TYPE:
LSDAC PROJECT #:

24200161

PKG 1+
141Sq
130840

REVISIONS:

REQUIRED BY:	DATE:

ELITE CONSTRUCTION GROUP
LAKE JACKSON, TX
PHONE: 979-285-0712
NOTE: THESE PRINTS HAVE BEEN REDUCED BY 50 PERCENT. SCALE WILL BE 50 PERCENT OF WHAT IS NOTED ON PLANS

DATE ISSUED: 3/7/14
DESIGNED BY: SB
DRAWN BY: JLH
CHECKED BY: RHW

PASS-THRU PORTAL DETAILS

DRAWING NUMBER:
A10.5