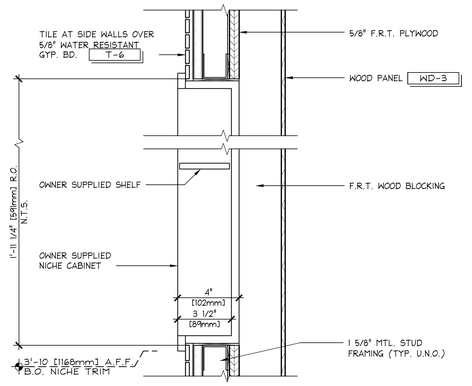

DEMO SINK SECTION AT NICHE

3" = 1'-0" | 42D-A104-M00-DETL | M | 01.27.12

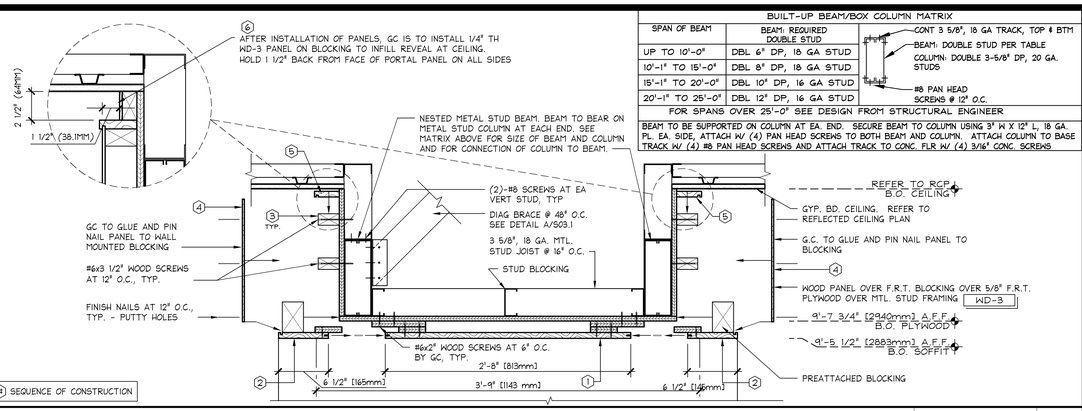

BUILT-UP BEAM/BOX COLUMN MATRIX	
SPAN OF BEAM	BEAM: REQUIRED DOUBLE STUD
UP TO 10'-0"	DBL 6" DP, 18 GA STUD
10'-1" TO 15'-0"	DBL 8" DP, 18 GA STUD
15'-1" TO 20'-0"	DBL 10" DP, 16 GA STUD
20'-1" TO 25'-0"	DBL 12" DP, 16 GA STUD

CONT 3 5/8", 18 GA TRACK, TOP & BTM
BEAM: DOUBLE STUD PER TABLE
COLUMN: DOUBLE 3-5/8" DP, 20 GA. STUDS
#8 PAN HEAD SCREWS @ 12" O.C.

FOR SPANS OVER 25'-0" SEE DESIGN FROM STRUCTURAL ENGINEER

BEAM TO BE SUPPORTED ON COLUMN AT EA. END. SECURE BEAM TO COLUMN USING 3" W X 12" L, 18 GA. PL. EA SIDE, ATTACH W/ (4) PAN HEAD SCREWS TO BOTH BEAM AND COLUMN. ATTACH COLUMN TO BASE TRACK W/ (4) #8 PAN HEAD SCREWS AND ATTACH TRACK TO CONC. FLR W/ (4) 3/16" CONC. SCREWS

SOFFIT AT ARCHITECTURAL PASS-THRU

1 1/2" = 1'-0" | 42S-A105-D01-SECT | D | 06.08.2012

G.C. SHALL BRAD NAIL VENEER CEILING PANEL @ SEAMS. NAILS TO BE SHOT 3" IN FROM EACH SIDE OF SEAM @ 6" O.C.

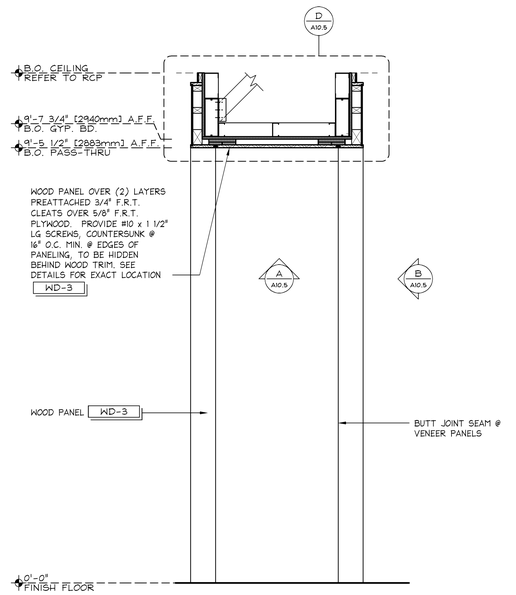

ELEVATION @ ARCHITECTURAL PASS-THRU

3/4" = 1'-0" | 42E-A105-K02-ELEV | K | 06.08.2012

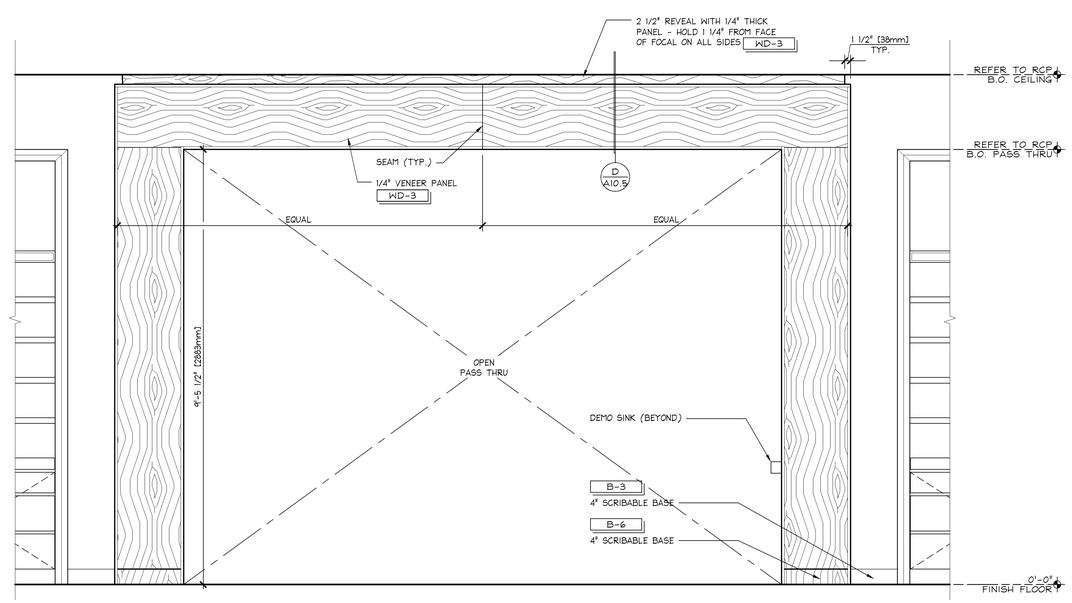

ELEVATION @ ARCHITECTURAL PORTAL

3/4" = 1'-0" | 42E-A105-B00-ELEV | B | 04.13.2012

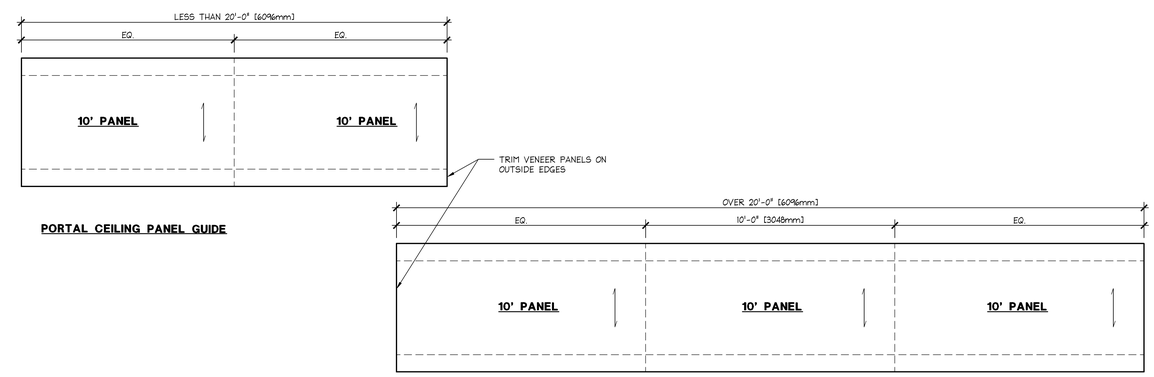

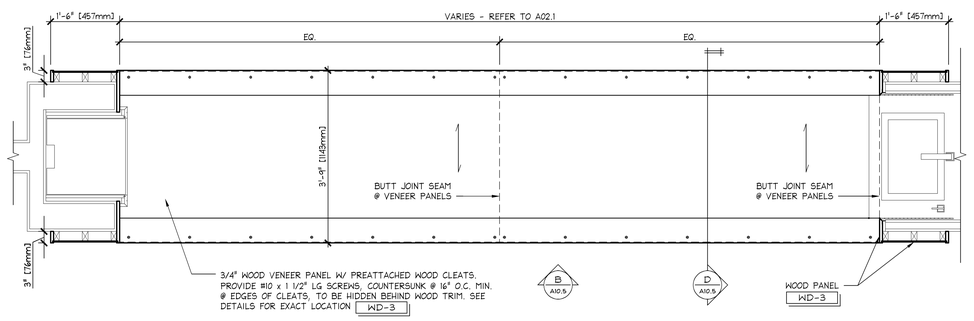

TOP SOFFIT PANEL (REFLECTED CEILING PLAN)

3/4" = 1'-0" | 42D-A105-A01-DETL | A | 04.06.2012

MOODY•NOLAN
responsive architecture
300 Spruce Street Phone: (614) 461-4664
Suite 300 Fax: (614) 280-8881
Columbus, Ohio 43215 www.moodynolan.com

Limitedbrands
LIMITED STORE PLANNING, INC.
d/b/a STORE DESIGN & CONSTRUCTION
Three Limited Parkway - Columbus, Ohio 43230
Telephone: 614.415.7000 - Fax: 614.415.7349

PROHIBITION ON REUSE:
THESE PLANS AND SPECIFICATIONS WERE PREPARED FOR USE ON A SPECIFIC SITE CONSTRUCTION AND ARE NOT SUITABLE FOR USE ON ANOTHER PROJECT OR SITE. ANY USE OF THESE PLANS AND SPECIFICATIONS IN CONTRADICTION WITH THEIR SITE SPECIFIC INTENT, THAT ARE NOT INTENDED FOR USE ON A DIFFERENT SITE, IS AT THE SOLE RISK OF THE USER AND WITHOUT LIABILITY OR LEGAL EXPOSURE TO LSI. ANY REPRODUCTION THEREOF OR ANOTHER PROJECT IS PROHIBITED AND CONTRARY TO LAW UNLESS EXPRESSLY AUTHORIZED BY LIMITED STORE PLANNING, INC., D/B/A LIMITED STORE DESIGN AND CONSTRUCTION ("LSDC").
THESE DRAWINGS AND SPECIFICATIONS ARE THE PROPERTY OF LSDC AND SHALL NOT BE DUPLICATED IN ANY MANNER OR USED IN ANY OTHER PROJECT EXCEPT BY WRITTEN AGREEMENT WITH LSDC. NO REPRODUCTION OF THESE DRAWINGS AND SPECIFICATIONS SHALL BE MADE WITHOUT THE PRIOR WRITTEN AUTHORIZATION OF THE LSDC. ALL ORIGINALS OR REPRODUCTIONS OF THESE DRAWINGS AND SPECIFICATIONS SHALL BE RETURNED TO LSDC UPON COMPLETION OF WORK PERFORMED UNLESS OTHERWISE AGREED BY THE LSDC.
COPYRIGHT NOTICE:
THESE DRAWINGS AND SPECIFICATIONS ARE CONSIDERED ARE SUBJECT TO COPYRIGHT PROTECTION AS AN "ARCHITECTURAL WORK" UNDER SEC. 102 OF THE COPYRIGHT ACT, 17 U.S.C. AS AMENDED DECEMBER 1990. ARCHITECTURAL WORKS PROTECTION INCLUDES THE OVERALL FORM, ARRANGEMENT AND COMPOSITION OF SPACES, AND ELEMENTS OF SUCH DESIGNS INCORPORATED IN ANY BUILDING OR STRUCTURE. UNAUTHORIZED USE OF THESE SPECIFICATIONS MAY RESULT IN CESSATION OF CONSTRUCTION, BUILDING SEIZURE, AND/OR MONETARY DAMAGES.

024200396

BATH & BODY WORKS
MEMORIAL CITY MALL
303 MEMORIAL CITY WAY
SUITE 733
HOUSTON, TX 77024

PROJECT INFORMATION:
SCOPE: RELO DWN / NEW | PACKAGE: 1
DESIGN TYPE: EASTON-G | GENERATION: 141Sq
LSD&C PROJECT #: 60685 A/E PROJECT #: 13643

REVISIONS:

	REQUIRED BY:	DATE
1	STOREFRONT REVISION - REV 1	6/10/2014
2	REVISION 2 - LL / PERMIT COMMENTS	6/27/2014

ELITE CONSTRUCTION GROUP
LAKE JACKSON, TX
PHONE: 979-285-0712
NOTE: THESE PRINTS HAVE BEEN REDUCED BY 50 PERCENT. SCALE WILL BE 50 PERCENT OF WHAT IS NOTED ON PLANS

DATE ISSUED: 04/11/2014
DESIGNED BY: SA
DRAWN BY: TSG
CHECKED BY: TBD

PASS-THRU PORTAL DETAILS

DRAWING NUMBER:
A10.5