NOT USED

NOT USED

NOT USED

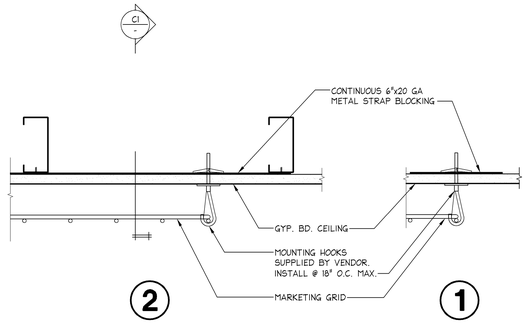

NOTE:
MAXIMUM LOADING FOR MARKETING GRID IS 6.9 PSF.

MARKETING GRID CONNECTION DETAIL — 3" = 1'-0"

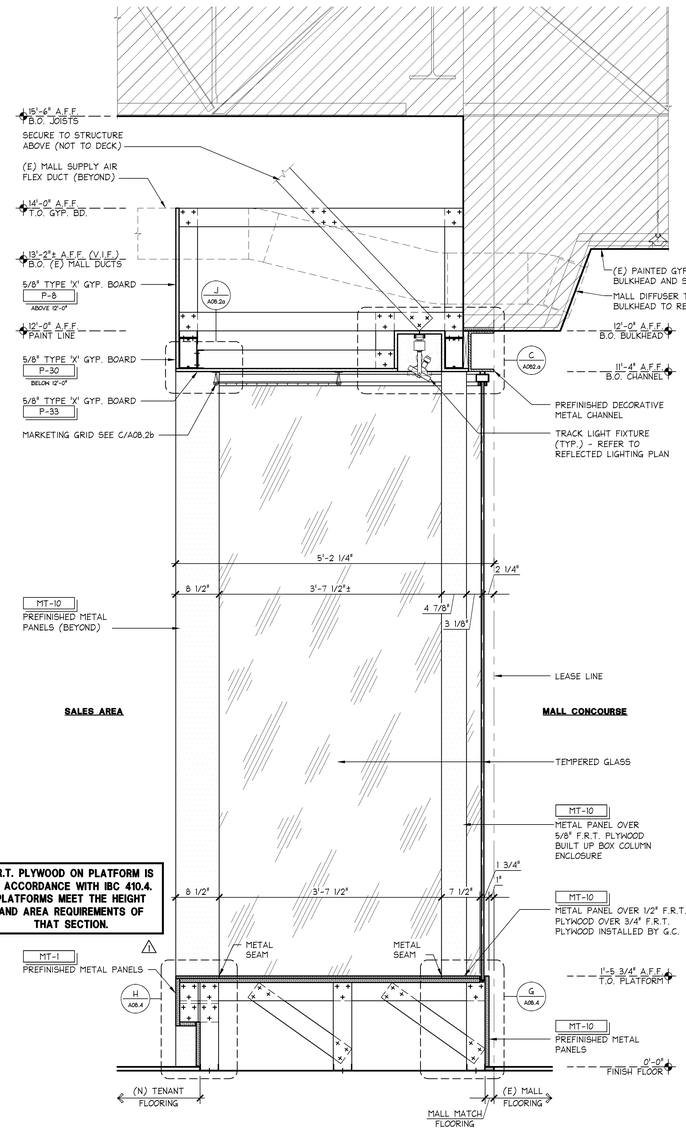

F.R.T. PLYWOOD ON PLATFORM IS IN ACCORDANCE WITH IBC 410.4. PLATFORMS MEET THE HEIGHT AND AREA REQUIREMENTS OF THAT SECTION.

STOREFRONT SECTION @ DISPLAY WINDOW — 1" = 1'-0" — K

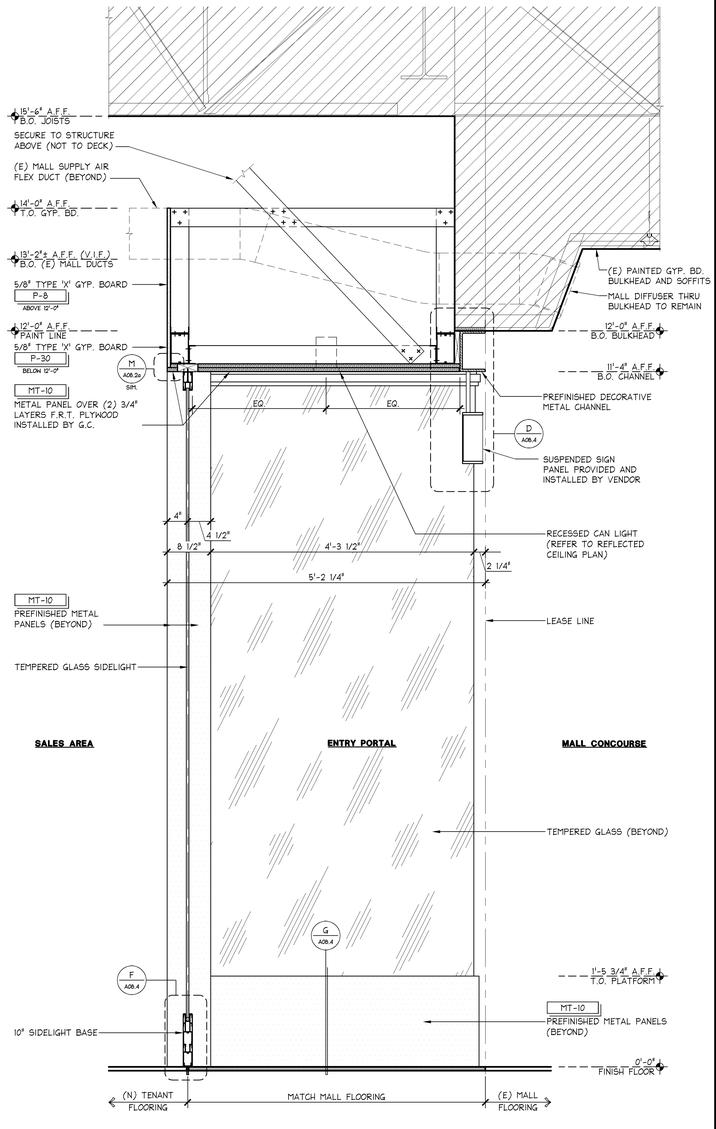

STOREFRONT SECTION @ MEN'S SIDELIGHT — 1" = 1'-0" — G

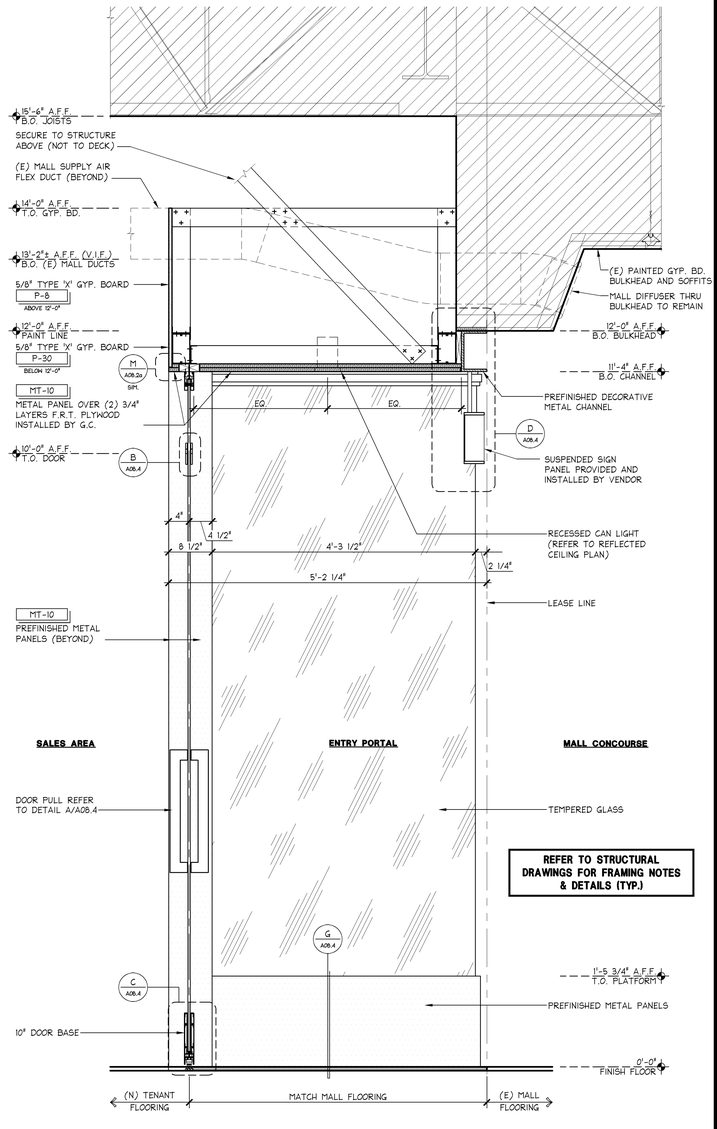

STOREFRONT SECTION @ MEN'S ENTRY DOOR — 1" = 1'-0" — A

EXPRESS

EXPRESS FASHION OPERATIONS, LLC
d/b/a STORE DESIGN & CONSTRUCTION
1 Express Drive Columbus, Ohio 43230
Telephone: 614.474.4001 · Express.com

PROMOTION OF RELEASE
THESE PLANS AND SPECIFICATIONS WERE PREPARED FOR USE ON A SPECIFIC SITE. EXPRESS DOES NOT AUTHORIZE THE RELEASE OF THESE PLANS AND SPECIFICATIONS, OR ANY PORTION THEREOF, TO ANY OTHER SITE OR TO ANY OTHER PERSON OR ENTITY FOR USE ON ANY SITE EXCEPT AS EXPRESSLY AUTHORIZED IN WRITING BY EXPRESS STORE PLANNING, INC., D/B/A EXPRESS STORE DESIGN AND CONSTRUCTION ("EDC").

COPYRIGHT NOTICE
THESE PLANS AND SPECIFICATIONS ARE THE PROPERTY OF EDC AND SHALL NOT BE REPRODUCED IN ANY MANNER OR USED ON ANY OTHER PROJECT EXCEPT BY WRITTEN AGREEMENT WITH EDC. NO REPRODUCTIONS SHALL BE MADE WITHOUT THE PRIOR WRITTEN CONSENT OF EDC. UNAUTHORIZED AUTHORIZATIONS OF THE EDC. ALL OBVIOUS OR APPROPRIATE USE OF THESE DRAWINGS AND SPECIFICATIONS SHALL BE RESERVED TO EDC UNDER COPYRIGHT OR OTHER PROPERTY RIGHT LAWS, UNLESS OTHERWISE AGREED BY THE EDC.

COPYRIGHT ACCESS
THESE PLANS AND SPECIFICATIONS ARE COPYRIGHTED AND SUBJECT TO COPYRIGHT PROTECTION AS AN "ARCHITECTURAL WORK" UNDER SECTIONS 102 AND 120 OF THE COPYRIGHT ACT, 17 U.S.C. AS AMENDED DECEMBER 1990. THE OWNER AND ANYONE ELSE WHO VIEWS, USES OR OTHERWISE BENEFITS FROM THE ARCHITECTURAL WORK EXPRESSLY AGREES THAT THE ARCHITECT (AND THE ARCHITECT'S CONSULTANTS) RETAIN ALL RIGHTS, INCLUDING COPYRIGHT AND OTHER PROPERTY RIGHTS, IN THE ARCHITECTURAL WORK, INCLUDING ALL ELEMENTS OF THE DESIGN. UNDER SUCH PROTECTION, UNAUTHORIZED USE OF THESE DRAWINGS AND SPECIFICATIONS BY ANY PERSON OR ENTITY OTHER THAN THE OWNER MAY RESULT IN LEGAL LIABILITY.

712

PKG B
FALL 2014
130832

PROJECT INFORMATION:

EXPRESS
SPRINGFIELD TOWN CENTER
6847 SPRINGFIELD MALL
SPACE NO.: 6847
SPRINGFIELD, VA 22150

SCOPE:
DESIGN TYPE: NEW | PACKAGE:
ESD&C PROJECT #: DG | GENERATION:
94869 | A/E PROJECT #

REVISIONS:

	REQUIRED BY:	DATE
1	KEY BUILDING DEPARTMENT & LANDLORD COMMENTS	03/13/14
2		04/09/14

* INDICATES NO REVISION TO THIS SHEET

SHREMSHOCK
Shremshock Architects, Inc.
6130 S. Sunbury Rd. Westerville, OH 43081
t: 614 545 4550 | f: 614 545 4555 | shremshock.com
Gerald S. Shremshock, Architect
Timothy J. Shremshock, Architect

ELITE CONSTRUCTION GROUP
LAKE JACKSON, TX
PHONE: 979-285-0712
NOTE: THESE PRINTS HAVE BEEN REDUCED BY 50 PERCENT. SCALE WILL BE 50 PERCENT OF WHAT IS NOTED ON PLANS

DATE ISSUED: 02/14/2014
DESIGNED BY: JB
DRAWN BY: KNC
CHECKED BY: KMM

STOREFRONT SECTIONS & DETAILS

DRAWING NUMBER:
A08.2b