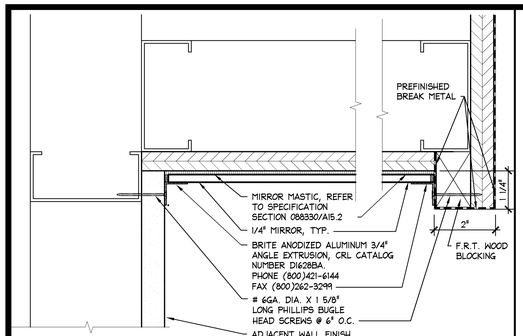

MIRROR SIDE CAPTURE

6" = 1'-0" — S

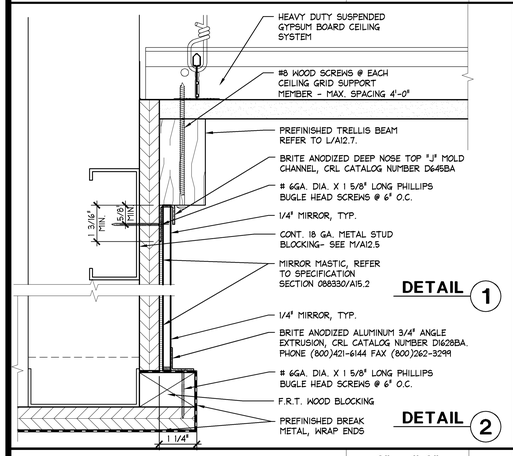

MIRROR TOP DETAILS

6" = 1'-0" — R

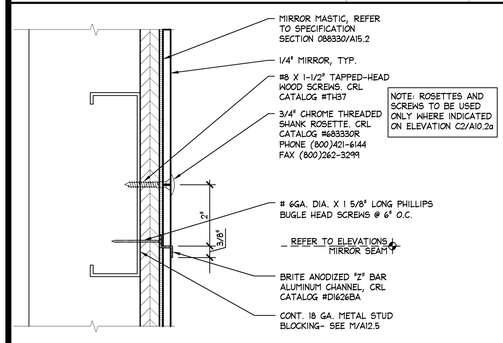

MIRROR SEAM DETAIL

6" = 1'-0" — P

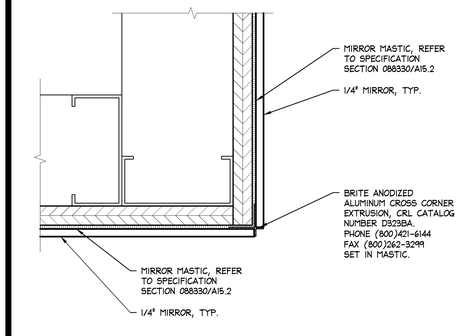

CORNER TRIM DETAIL

6" = 1'-0" — N

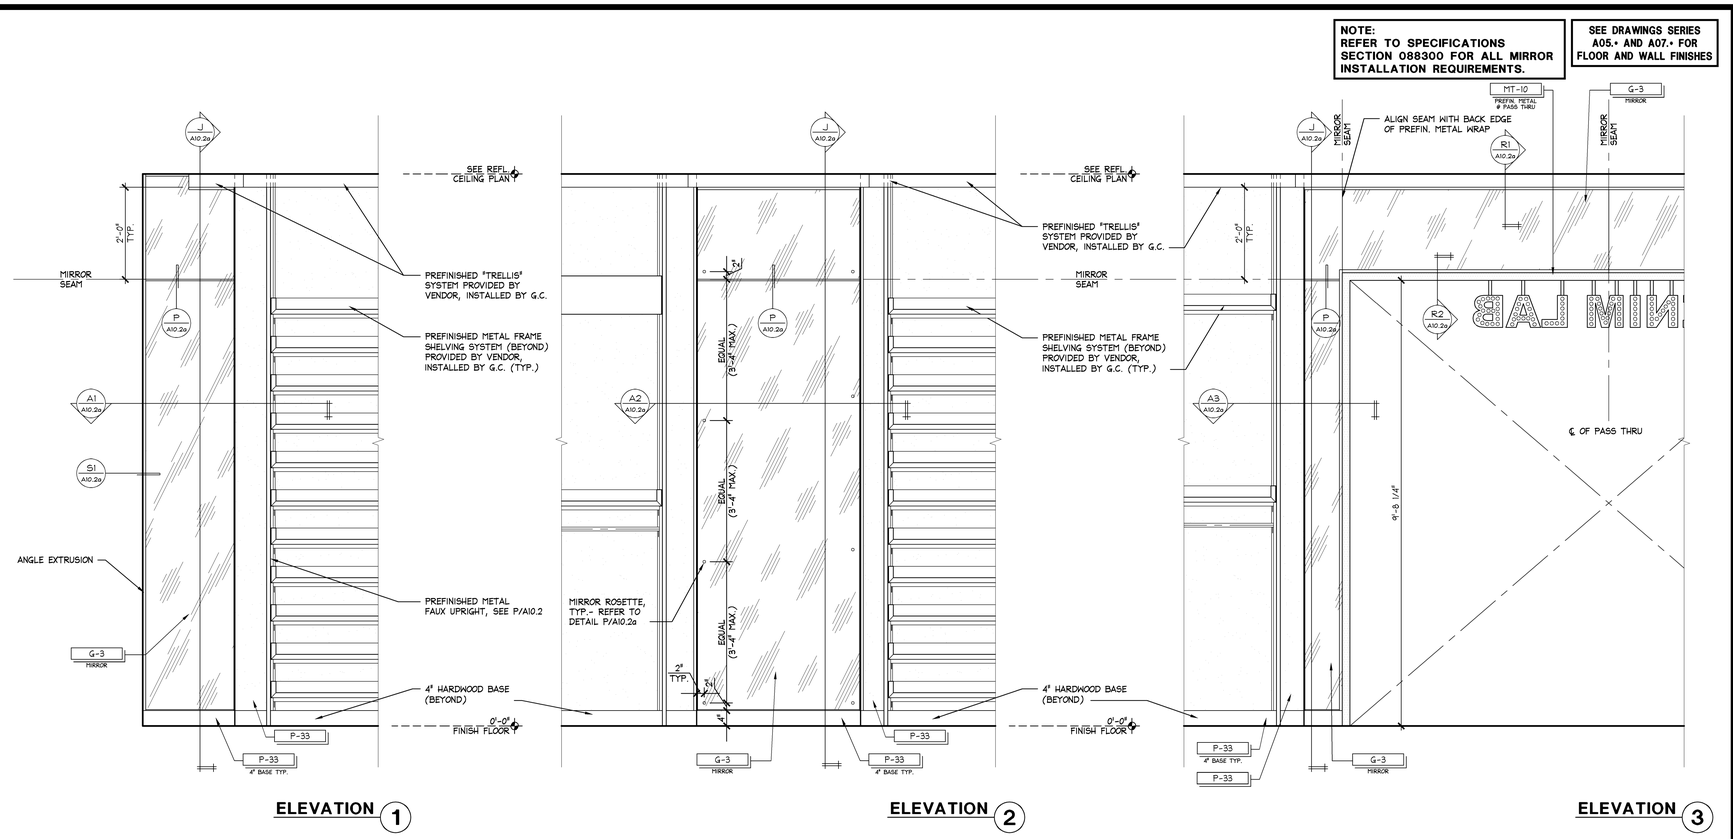

DENIM MIRROR ELEVATIONS

3/4" = 1'-0" — C

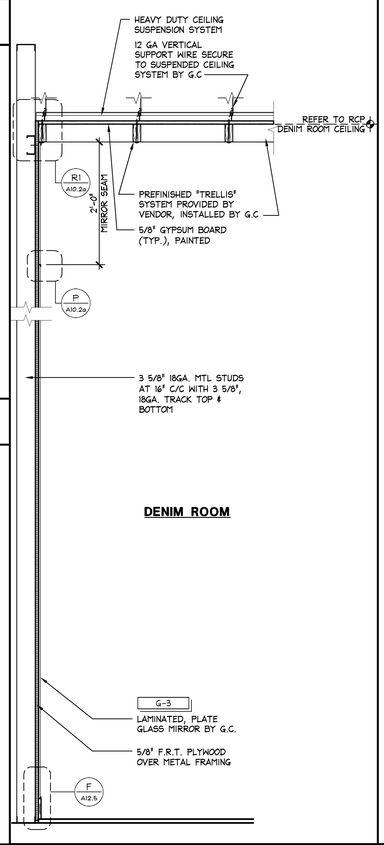

MIRROR SECTION

1" = 1'-0" — J

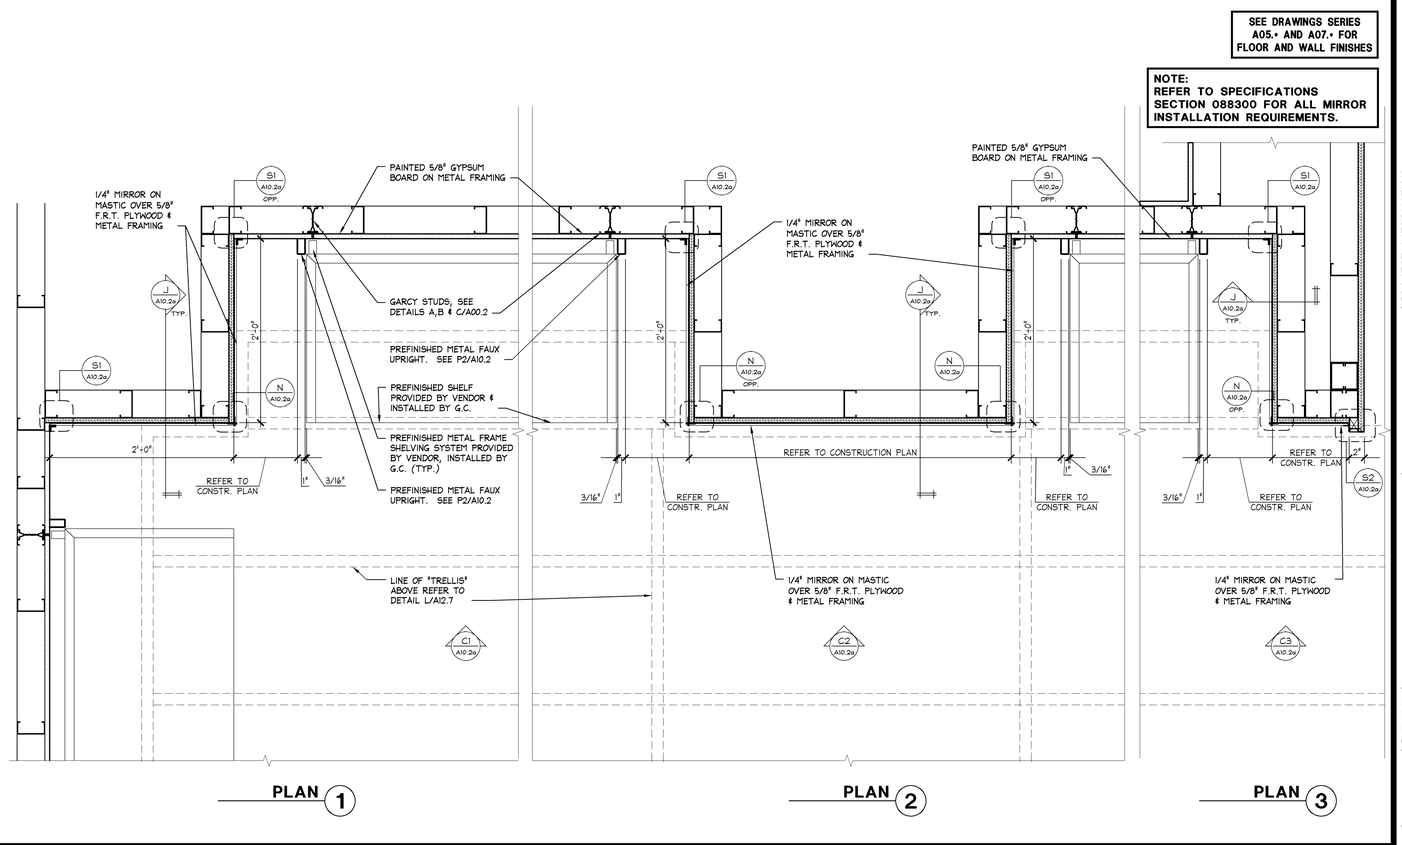

DENIM MIRROR PLAN

1 1/2" = 1'-0" — A

EXPRESS
EXPRESS FASHION OPERATIONS, LLC
d/b/a STORE DESIGN & CONSTRUCTION
1 Express Drive Columbus, Ohio 43230
Telephone: 614.474.4001 - Express.com

712

PROPRIETARY RIGHTS: THESE DRAWINGS AND SPECIFICATIONS WERE PREPARED FOR USE ON A SPECIFIC SITE AND PROJECT AND ARE NOT TO BE USED IN WHOLE OR IN PART ON ANY OTHER SITE OR PROJECT WITHOUT THE EXPRESS WRITTEN PERMISSION OF EDSC. ALL RIGHTS ARE RESERVED BY EDSC AND NO PART OF THESE DRAWINGS AND SPECIFICATIONS MAY BE REPRODUCED IN ANY MANNER OR USED ON ANY OTHER PROJECT EXCEPT BY WRITTEN AGREEMENT WITH EDSC. NO RIGHTS TO THESE DRAWINGS AND SPECIFICATIONS ARE GRANTED TO OWNER OR ANY OTHER PERSON OR ENTITY WITHOUT THE EXPRESS WRITTEN AUTHORIZATION OF THE EDSC. ALL UNAUTHORIZED USE OF THESE DRAWINGS AND SPECIFICATIONS SHALL BE SUBJECT TO EDSC COPYRIGHT INFRINGEMENT CLAIMS, UNLESS OTHERWISE AGREED BY THE EDSC.
COPYRIGHT NOTICE: THESE DRAWINGS AND SPECIFICATIONS ARE COPYRIGHTED AND SUBJECT TO COPYRIGHT PROTECTION AS AN "ARCHITECTURAL WORK" UNDER SECTS. 102 OF THE COPYRIGHT ACT, 17 U.S.C. SECT. 101 AS AMENDED DECEMBER 1990. THE OWNER AND ARCHITECT AGREE THAT EXPRESS FASHION OPERATIONS, LLC IS AN AGENT REGISTERED PRINCIPAL FOR PURPOSES OF THE COPYRIGHT ACT. THE OWNER AND ARCHITECT AGREE THAT EXPRESS FASHION OPERATIONS, LLC IS AN AUTHOR OF THE ELEMENTS OF THE DESIGN SHOWN HEREIN AND IN THESE DRAWINGS AND SPECIFICATIONS. UNDER SUCH PROTECTION, UNAUTHORIZED USE OF THESE DRAWINGS AND SPECIFICATIONS BY THE OWNER OR ANY THIRD PARTIES SHALL UNLESS OTHERWISE AGREED TO BY EDSC UPON COMPLETION OF WORK ENTITLES EDSC TO REASONABLE COMPENSATION AND ATTORNEY'S FEES.

PKG B
FALL 2014
130832

PROJECT INFORMATION:
EXPRESS
SPRINGFIELD TOWN CENTER
6847 SPRINGFIELD MALL
SPACE NO.: 6847
SPRINGFIELD, VA 22150

SCOPE: DESIGN TYPE: ESD&C PROJECT #:

NEW | PACKAGE:
DG GENERATION:
94869 A/E PROJECT #:

REVISIONS:

	REQUIRED BY:	DATE:
1	*	03/13/14
2	*	04/09/14
3	*	05/08/14

* INDICATES NO REVISION TO THIS SHEET

SHREMSHOCK
Shremshock Architects, Inc.
6130 S. Sunbury Rd. Westerville, OH 43081
t: 614 545 4550 | f: 614 545 4555 | shremshock.com
Gerald S. Shremshock, Architect
Timothy J. Shremshock, Architect

ELITE CONSTRUCTION GROUP
LAKE JACKSON, TX.
PHONE: 979-285-0712
NOTE: THESE PRINTS HAVE BEEN REDUCED BY 50 PERCENT. SCALE WILL BE 50 PERCENT OF WHAT IS NOTED ON PLANS

DATE ISSUED: 02/14/2014
DESIGNED BY: JB
DRAWN BY: AEM
CHECKED BY: KMM

DENIM ROOM MIRROR DETAILS

DRAWING NUMBER:
A10.2a