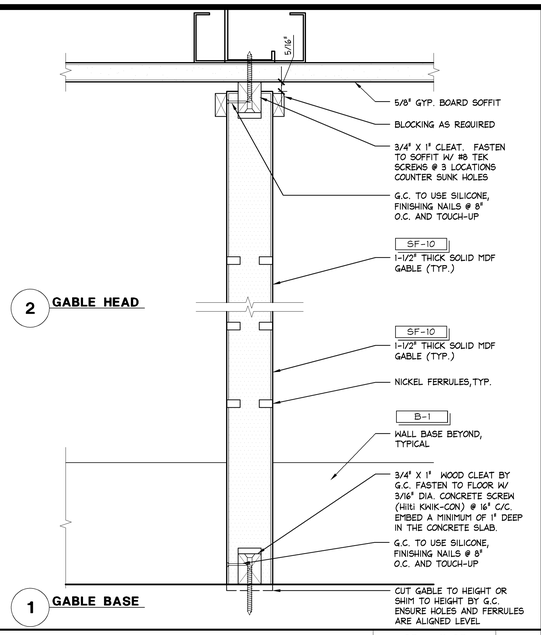

ACCESSORY ZONE GABLE SECTION

6" = 1'-0" | - | S | 09/13/12

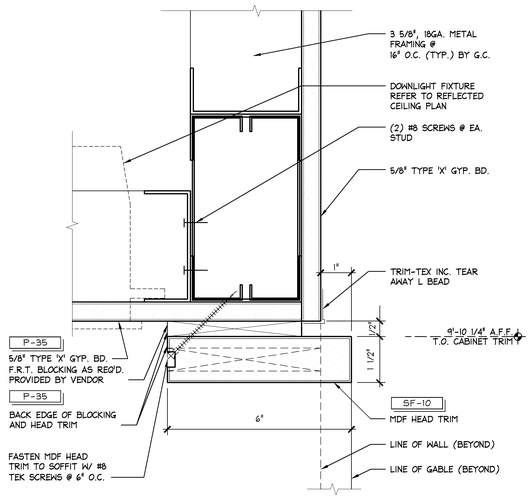

ACCESSORY ZONE CABINET HEADER

6" = 1'-0" | - | P | 09/13/12

NOT USED

- | N

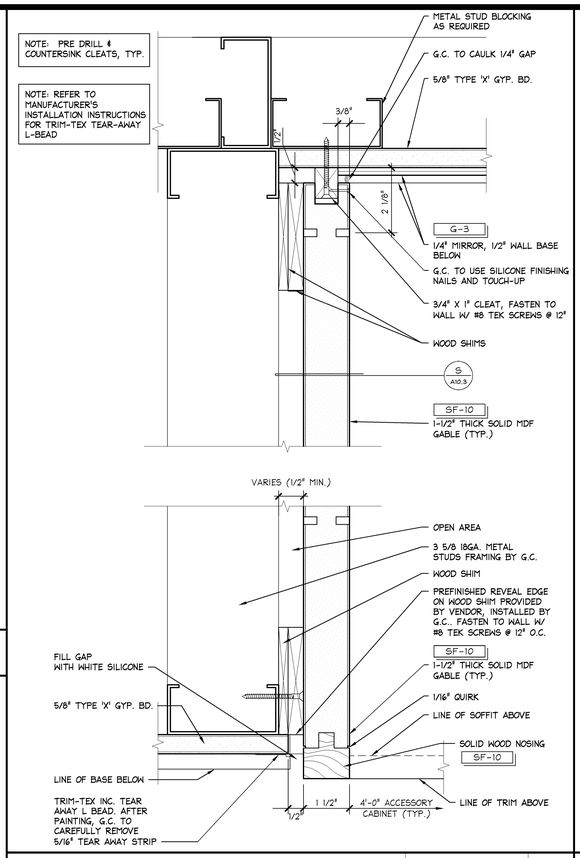

ACCESSORY ZONE CABINET DETAIL

6" = 1'-0" | - | L | 09/13/12

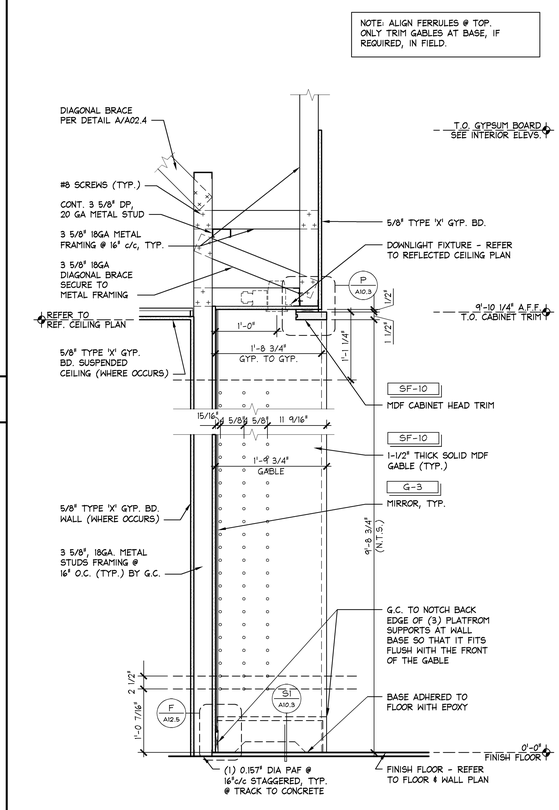

ACCESSORY ZONE CABINET SECTION

1" = 1'-0" | - | J | 09/13/12

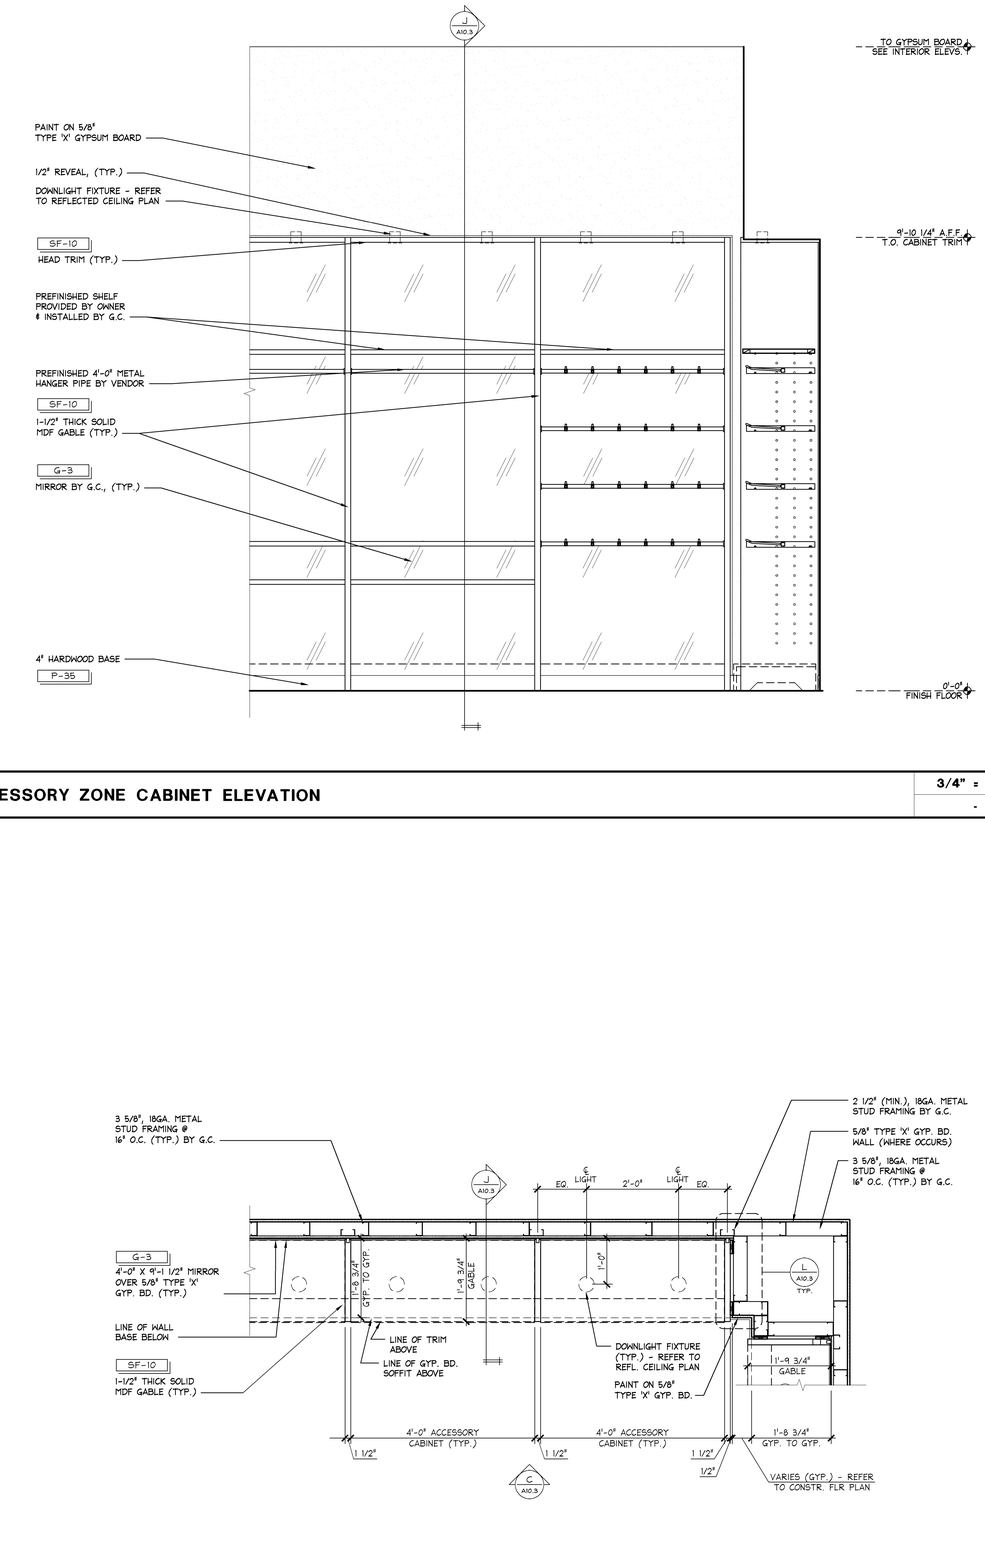

ACCESSORY ZONE CABINET ELEVATION

3/4" = 1'-0" | - | C | 09/13/12

ACCESSORY ZONE CABINET PLAN

3/4" = 1'-0" | - | A | 09/13/12

EXPRESS
EXPRESS FASHION OPERATIONS, LLC
d/b/a STORE DESIGN & CONSTRUCTION
1 Express Drive Columbus, Ohio 43230
Telephone: 614.474.4001 · Express.com

PROPRIETARY RIGHTS: THESE DRAWINGS AND SPECIFICATIONS WERE PREPARED FOR USE ON A SPECIFIC SITE AND FOR A SPECIFIC CLIENT AND ARE NOT TO BE USED ON ANY OTHER SITE OR BY A DIFFERENT CLIENT WITHOUT THE EXPRESS WRITTEN CONSENT OF THE ORIGINATOR. ALL RIGHTS ARE EXPRESSLY RESERVED IN WHOLE OR IN PART BY EXPRESS STORE PLANNING, INC., DBA/A EXPRESS STORE DESIGN AND CONSTRUCTION ("ESDC").

ALL DRAWINGS AND SPECIFICATIONS ARE THE PROPERTY OF ESDC AND SHALL NOT BE DUPLICATED IN ANY MANNER OR USED ON ANY OTHER PROJECT EXCEPT BY WRITTEN AGREEMENT WITH ESDC. NO ALTERATIONS SHALL BE MADE TO THESE DRAWINGS OR SPECIFICATIONS EXCEPT BY WRITTEN AUTHORIZATION OF THE ESDC. ALL UNAUTHORIZED USE OR REPRODUCTION OF THESE DRAWINGS AND SPECIFICATIONS SHALL BE SUBJECT TO ESDC COMMON LAW COPYRIGHT, PROPERTY AND OTHER RIGHTS AND PROTECTIONS.

COPYRIGHT NOTICE: THESE DRAWINGS AND SPECIFICATIONS ARE COPYRIGHTED AND SUBJECT TO COPYRIGHT PROTECTION AS AN "ARCHITECTURAL WORK" UNDER SECTS. 102 OF THE COPYRIGHT ACT, 17 U.S.C. AS AMENDED DECEMBER 1990. THE ARCHITECTURAL WORK PROTECTION ACT (AWPA) EXTENDS TO THE DESIGN OF BUILDINGS CREATED ON OR AFTER DECEMBER 1, 1990. THE PROTECTION INCLUDES ALL DESIGN ELEMENTS AND COMPILATIONS OF ELEMENTS DESIGNED IN THESE DRAWINGS, INCLUDING BUT NOT LIMITED TO, SIZE AND SHAPE OF THE BUILDING, SPACE CONFIGURATIONS, ARRANGEMENT OF ROOMS, DOORS, WINDOWS, AND GENERAL EXTERIOR AND INTERIOR DESIGN. "UNDER 304 PROTECTION, UNAUTHORIZED USE OF THESE DRAWINGS AND SPECIFICATIONS MAY RESULT IN LOCATION OF CONSTRUCTION, BUILDING SEIZURE, AND/OR MONETARY DAMAGES."

712

PKG. B
FALL 2014
130832

PROJECT INFORMATION:
EXPRESS
SPRINGFIELD TOWN CENTER
6847 SPRINGFIELD MALL
SPACE NO.: 6847
SPRINGFIELD, VA 22150

SCOPE: NEW | PACKAGE:
DESIGN TYPE: DG | GENERATION:
FSD&C PROJECT #: 94869 | A/E PROJECT #:

REVISIONS:

*	REQUIRED BY:	DATE
1		03/13/14
2		04/09/14
3		05/09/14

* INDICATES NO REVISION TO THIS SHEET

SHREMSHOCK
Shremshock Architects, Inc.
6130 S. Sunbury Rd. Westerville, OH 43081
t: 614 545 4550 | f: 614 545 4555 | shremshock.com
Gerald S. Shremshock, Architect
Timothy J. Shremshock, Architect

ELITE CONSTRUCTION GROUP
LAKE JACKSON, TX
PHONE: 979-285-0712
NOTE: THESE PRINTS HAVE BEEN REDUCED BY 50 PERCENT. SCALE WILL BE 50 PERCENT OF WHAT IS NOTED ON PLANS

DATE ISSUED: 02/14/2014
DESIGNED BY: JB
DRAWN BY: AEM
CHECKED BY: KMM

ACCESSORY ZONE (CABINETS)

DRAWING NUMBER:
A10.3