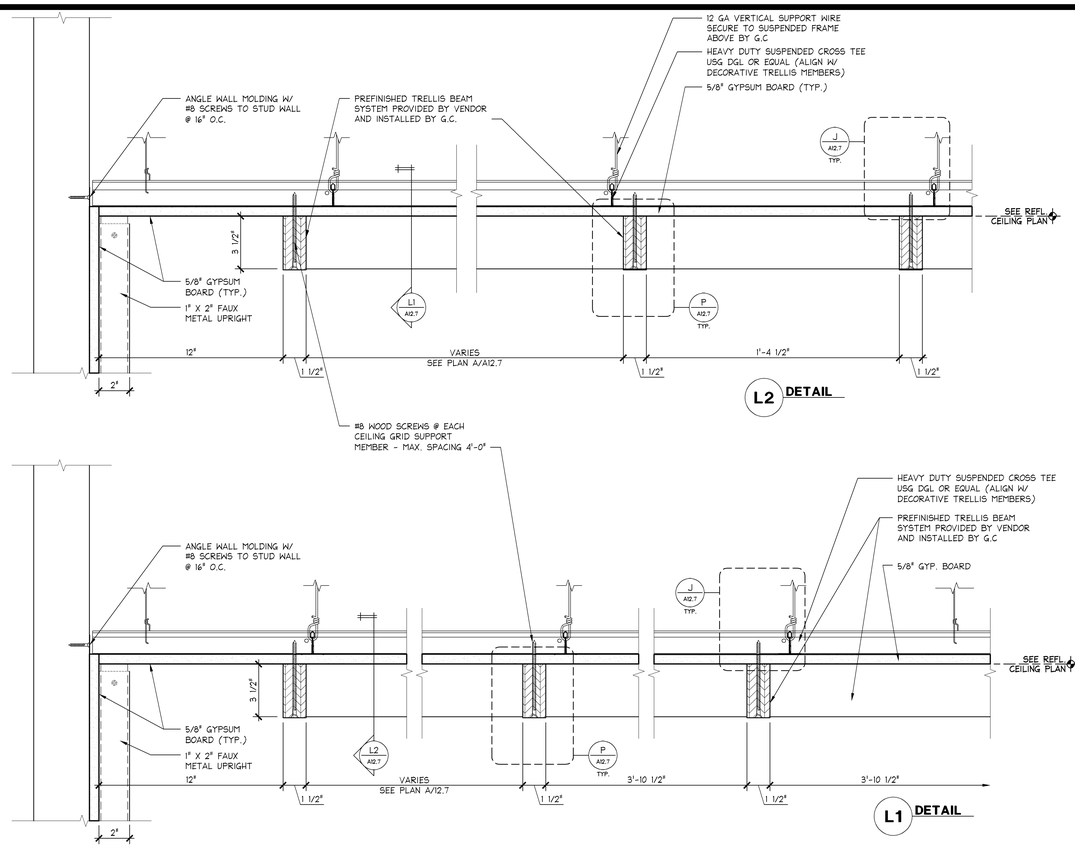

DENIM CEILING MDF ATTACHMENT DETAIL

3" = 1'-0" | - | L

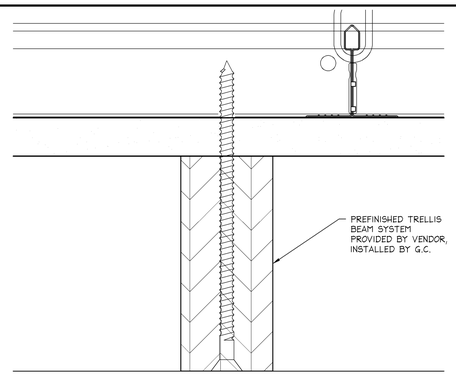

MDF TRELLIS BEAM DETAIL

1'-0" = 1'-0" | - | P | 09/17/12

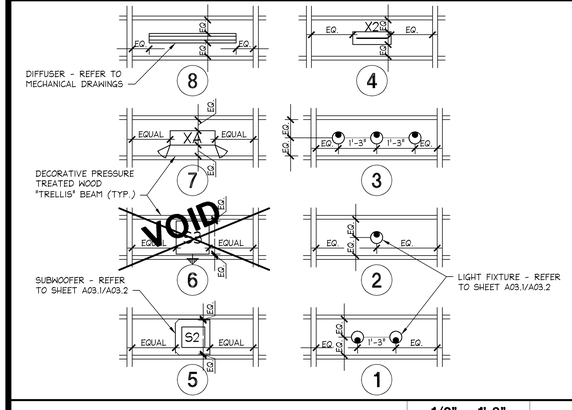

LIGHTING LAYOUT @ DENIM

1/2" = 1'-0" | - | N

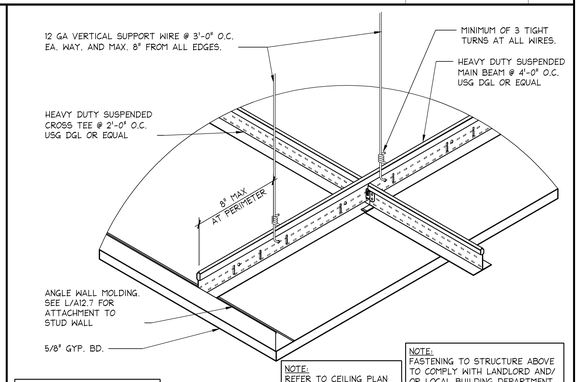

SUSPENDED GYP. BD. CEILING

3" = 1'-0" | - | K

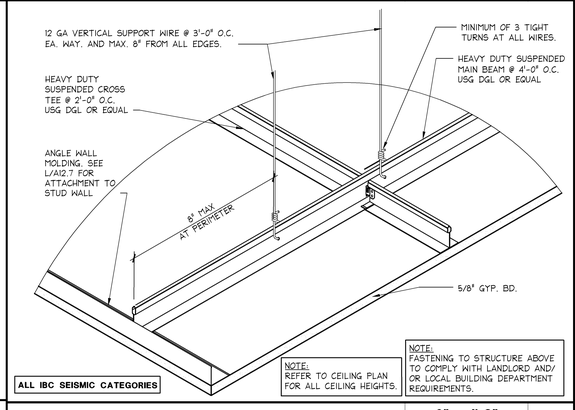

SUSPENDED GYP. BD. CEILING (DENIM)

3" = 1'-0" | - | J

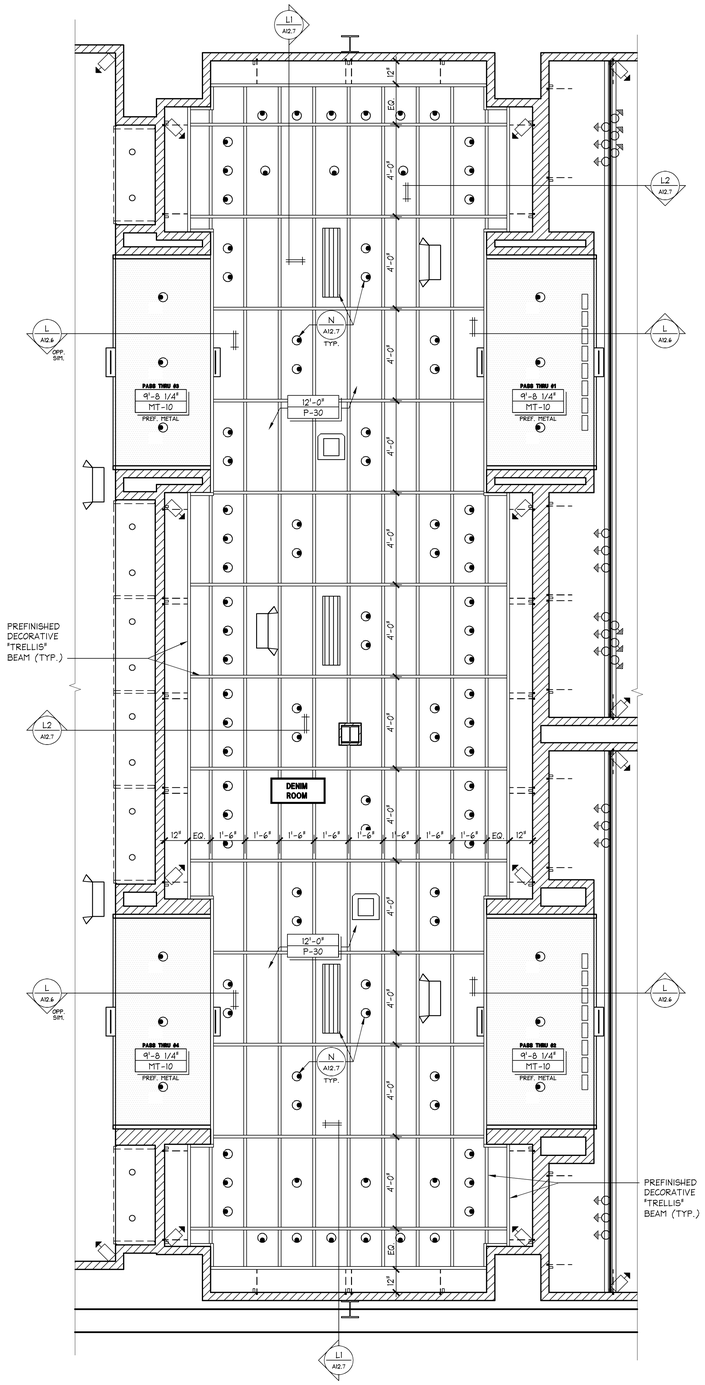

DECORATIVE TRELLIS BEAM LAYOUT @ DENIM

3/8" = 1'-0" | - | A

PROHIBITION ON REUSE
THESE PLANS AND SPECIFICATIONS WERE PREPARED FOR USE ON A SPECIFIC SITE. FURTHER DISCLOSURE, REPRODUCTION, OR USE OF THESE PLANS AND SPECIFICATIONS, IN WHOLE OR IN PART, BY ANY METHOD OR MEANS WHATSOEVER, IS PROHIBITED UNLESS EXPRESSLY AUTHORIZED IN WRITING BY EXPRESS STORE PLANNING, INC. D/B/A EXPRESS STORE DESIGN AND CONSTRUCTION ("ESDC").
ALL DRAWINGS AND SPECIFICATIONS ARE THE PROPERTY OF ESDC AND SHALL NOT BE DISPLAYED IN ANY MANNER OR USED ON ANY OTHER PROJECT EXCEPT BY WRITTEN AGREEMENT WITH ESDC. NO ALTERATIONS IS TO BE MADE TO THESE DRAWINGS AND SPECIFICATIONS EXCEPT BY WRITTEN AUTHORIZATION OF THE ESDC. ALL UNAUTHORIZED ALTERATIONS OR REPRODUCTIONS OF THESE DRAWINGS AND SPECIFICATIONS SHALL BE CORRECTED BY THE ESDC. ESDC SHALL BE HELD HARMLESS FOR ALL UNAUTHORIZED USES OF THESE DRAWINGS AND SPECIFICATIONS.
COPYRIGHT NOTICE
THESE DRAWINGS AND SPECIFICATIONS ARE COPYRIGHTED AND SUBJECT TO COPYRIGHT PROTECTION AS AN "ARCHITECTURAL WORK" UNDER SECTS. 102 OF THE COPYRIGHT ACT, 17 U.S.C. AS AMENDED DECEMBER 1990. THE OWNER AND ARCHITECT AGREE THAT ESDC IS THE AUTHOR OF THESE DRAWINGS AND SPECIFICATIONS, AND THAT ESDC RETAINS ALL RIGHTS, INCLUDING COPYRIGHT AND OTHER PROPERTY RIGHTS, IN THE ELEMENTS OF THE DESIGN UNDER SUCH PROTECTION, NOTWITHSTANDING USE OF THOSE DRAWINGS AND SPECIFICATIONS FOR THE CONSTRUCTION OF THE PROJECT. ALL REPRODUCTIONS OF THESE DRAWINGS AND SPECIFICATIONS, IN WHOLE OR IN PART, OR IMPROPER USE OF THOSE DRAWINGS AND SPECIFICATIONS BY OWNER OR ARCHITECT WITHOUT THE AUTHORIZATION OF ESDC WILL REVOKE THE PERMISSION GRANTED BY ESDC TO USE UPON COMPLETION OF WORK. ESDC RETAINS ALL COMMON LAW, STATUTORY AND OTHER RESERVED RIGHTS, INCLUDING COPYRIGHT.

712

PKG B
FALL 2014
130832

EXPRESS

EXPRESS FASHION OPERATIONS, LLC
d/b/a STORE DESIGN & CONSTRUCTION
1 Express Drive Columbus, Ohio 43230
Telephone: 614.474.4001 · Express.com

PROJECT INFORMATION:
EXPRESS
SPRINGFIELD TOWN CENTER
6847 SPRINGFIELD MALL
SPACE NO.: 6847
SPRINGFIELD, VA 22150

SCOPE: NEW | PACKAGE:
DESIGN TYPE: DG | GENERATION:
ESD&C PROJECT #: 94869 | A/E PROJECT #:

REVISIONS:

	REQUIRED BY:	DATE
1		03/13/14
2		04/09/14
3		05/09/14

* INDICATES NO REVISION TO THIS SHEET

SHREMSHOCK
Shremshock Architects, Inc.
6130 S. Sunbury Rd. Westerville, OH 43081
t: 614 545 4550 | f: 614 545 4555 | shremshock.com
Gerald S. Shremshock, Architect
Timothy J. Shremshock, Architect

ELITE CONSTRUCTION GROUP
LAKE JACKSON, TX
PHONE: 979-285-0712
NOTE: THESE PRINTS HAVE BEEN REDUCED BY 50 PERCENT. SCALE WILL BE 50 PERCENT OF WHAT IS NOTED ON PLANS

DATE ISSUED: 02/14/2014
DESIGNED BY: JB
DRAWN BY: KNG
CHECKED BY: KMM

CONSTRUCTION DETAILS

DRAWING NUMBER:
A12.7