NOT USED | - | - | H

STOREFRONT SECTION | 3/4" = 1'-0" | - | D

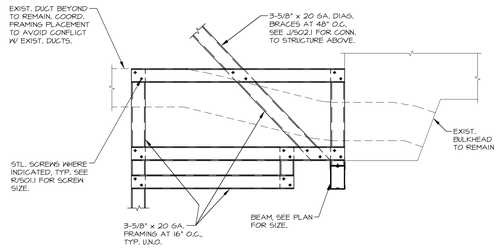

NOT USED | - | - | G

STOREFRONT SECTION | 3/4" = 1'-0" | - | C

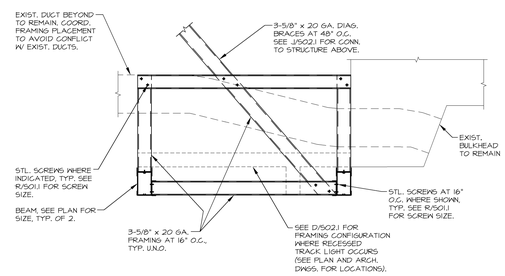

NOT USED | - | - | L

BEFORE INSTALLING ANCHORS, CONTRACTOR SHALL VERIFY WITH MALL MANAGEMENT THAT ATTACHMENT SHOWN IS ACCEPTABLE.

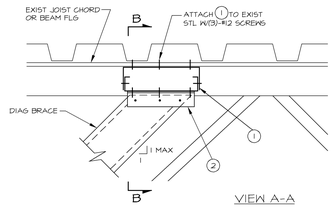

VIEW A-A

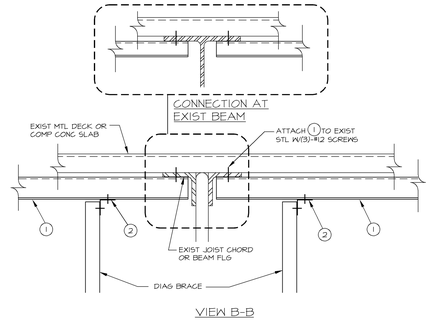

VIEW B-B

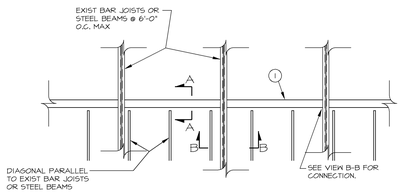

PARTIAL PLAN VIEW
DIAGONALS PARALLEL TO
EXIST BAR JOISTS OR STEEL BEAMS

CODED NOTES:

(1) 6", 16 GA MTL STUD WITH 6", 16 GA DEEP LEG TRACK.

(2) 2 x 2 x 12 GA x 6" LG FRAMING CLIP, ONE SIDE OF DIAG. W/(3)-#12 SCREWS EACH LEG.

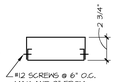

CONTACT ARCHITECT FOR REVISED DETAILS IF JOIST OR BEAM SPACING EXCEEDS 6'-0".

DIAGONAL ATTACHMENT TO EXISTING STRUCTURE | N.T.S. | - | J

STOREFRONT SECTION | 3/4" = 1'-0" | - | F

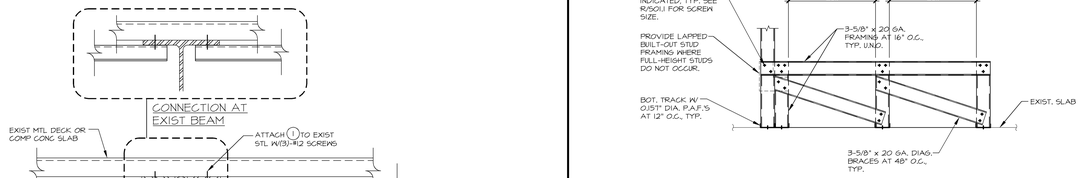

CODED NOTES | - | - | B

CODED NOTES:

(1) BUILT-UP BOX COLUMN - DBL 3 5/8" DP, 20 GA. STUDS WITH 3 5/8", 20 GA. TRACK, EA SIDE. ATTACH BOX COLUMN TO BEAM PER DETAIL J/S01.1, UNLESS NOTED.

(2) DBL 6" DP, 18 GA. STUDS WITH 3 5/8", 18 GA. TRACK TOP AND BOTTOM

(3) CONNECT BEAM TO FLANGE OF EXIST. GDL. W/ 3-5/8" x 18 GA. TRACK x 6" LONG W/ 2" FLANGES. CONNECT EA. FLANGE TO BEAM W/ (3) #8 SCREWS SPACED AT 2" O.C. CONNECT TRACK TO EXIST. GDL. FLANGE W/ (3) 0.145" DIA. P.A.F.'S SPACED AT 2" O.C., CENTERED HORIZONTALLY ON WIDTH OF TRACK.

#8 SCREW AT 12" O.C., TYP.

#8 SCREW AT 12" O.C., TYP.

STOREFRONT FRAMING PLAN | 1/4" = 1'-0" | - | A

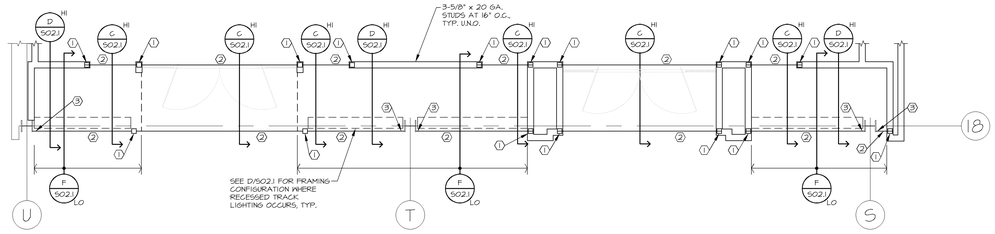

N

EXPRESS

EXPRESS FASHION OPERATIONS, LLC
d/b/a STORE DESIGN & CONSTRUCTION
1 Express Drive Columbus, Ohio 43230
Telephone: 614.474.4001 Express.com

COPYRIGHT© 2014 EXPRESS
THESE DRAWINGS AND SPECIFICATIONS WERE PREPARED FOR USE ON A SPECIFIC SITE, PROJECT AND CLIENT AND ARE NOT SUITABLE FOR USE ON ANY OTHER PROJECT OR SITE OR FOR ANY EXTENSIONS OF THIS PROJECT OR SITE WITHOUT THE EXPRESS, WRITTEN AUTHORIZATION OF EDO. ANY REUSE OF THESE DRAWINGS AND SPECIFICATIONS SHALL BE AT RECIPIENT'S SOLE RISK AND WITHOUT LIABILITY OR LEGAL EXPOSURE TO EDO. RECIPIENT SHALL INDEMNIFY AND HOLD HARMLESS EDO FROM ALL CLAIMS, DAMAGES, LOSSES AND EXPENSES ARISING OUT OF OR RESULTING THEREFROM. ANY REUSE OF THESE DRAWINGS AND SPECIFICATIONS FOR EXTENSIONS OF THIS PROJECT OR SITE OR ON ANY OTHER PROJECT EXCEPT BY WRITTEN AGREEMENT WITH EDO IS PROHIBITED AND ANY UNAUTHORIZED USE SHALL BE AT THE SOLE RISK OF THE USER. SUBMISSION OR DISTRIBUTION OF THESE DRAWINGS TO MEET OFFICIAL REGULATORY REQUIREMENTS OR FOR OTHER PURPOSES IN CONNECTION WITH THIS PROJECT DOES NOT CONSTITUTE PUBLICATION IN DEROGATION OF EDO'S COPYRIGHT OR OTHER RIGHTS. ANY UNAUTHORIZED USE OF THESE DRAWINGS AND SPECIFICATIONS IS THE RESPONSIBILITY OF THE USER AND CONSTITUTES AN INFRINGEMENT OF EDO'S COPYRIGHT AND OTHER RIGHTS.
THESE DRAWINGS AND SPECIFICATIONS ARE COPYRIGHTED AND SUBJECT TO COPYRIGHT PROTECTION AS AN "ARCHITECTURAL WORK" UNDER SECTION 102 OF THE COPYRIGHT ACT, 17 USC 101, AS AMENDED DECEMBER 1990. THE ARCHITECTURAL WORKS COPYRIGHT PROTECTION ACT OF 1990 PROTECTS THE DESIGNS AND PLANS OF BUILDINGS AND OTHER ARCHITECTURAL WORKS CREATED ON OR AFTER DECEMBER 1, 1990. THE PROTECTION INCLUDES ALL THE ARCHITECTURAL ELEMENTS, ARRANGEMENTS AND COMPOSITIONS OF SPACES AND FORMS CREATED BY THE AUTHOR IN THE DESIGN. UNDER SUCH PROTECTION, UNAUTHORIZED USE OF THESE DRAWINGS AND SPECIFICATIONS BY OTHERS MAY RESULT IN IMPOSITION OF SUBSTANTIAL STATUTORY DAMAGES AND ATTORNEY'S FEES.

712

PKG B
FALL 2014
130832

PROJECT INFORMATION:

EXPRESS
SPRINGFIELD TOWN CENTER
6847 SPRINGFIELD MALL
SPACE NO.: 22049
SPRINGFIELD, VA 22150

SCOPE:
DESIGN TYPE: NEW | PACKAGE:
ESD&C PROJECT #: 94869 | GENERATION: DG | A/E PROJECT #:

REVISIONS:

	REQUIRED BY:	DATE
1		03/13/14
2		04/09/14
3		05/08/14

* INDICATES NO REVISION TO THIS SHEET

SHIRK & O'DONOVAN
CONSULTING ENGINEERS, INCORPORATED
370 EAST WILSON BRIDGE ROAD
WORTHINGTON, OHIO 43085-2321
TEL (614) 436-6665

ELITE CONSTRUCTION GROUP
LAKE JACKSON, TX.
PHONE: 979-285-0712
NOTE: THESE PRINTS HAVE BEEN REDUCED BY 50 PERCENT. SCALE WILL BE 50 PERCENT OF WHAT IS NOTED ON PLANS

SHIRK & O'DONOVAN PROJECT NO. 132867

DATE ISSUED: 05/06/2014
DESIGNED BY: JMB
DRAWN BY: JMB
CHECKED BY: PJOD

FRAMING PLANS AND DETAILS

DRAWING NUMBER:
S02.1