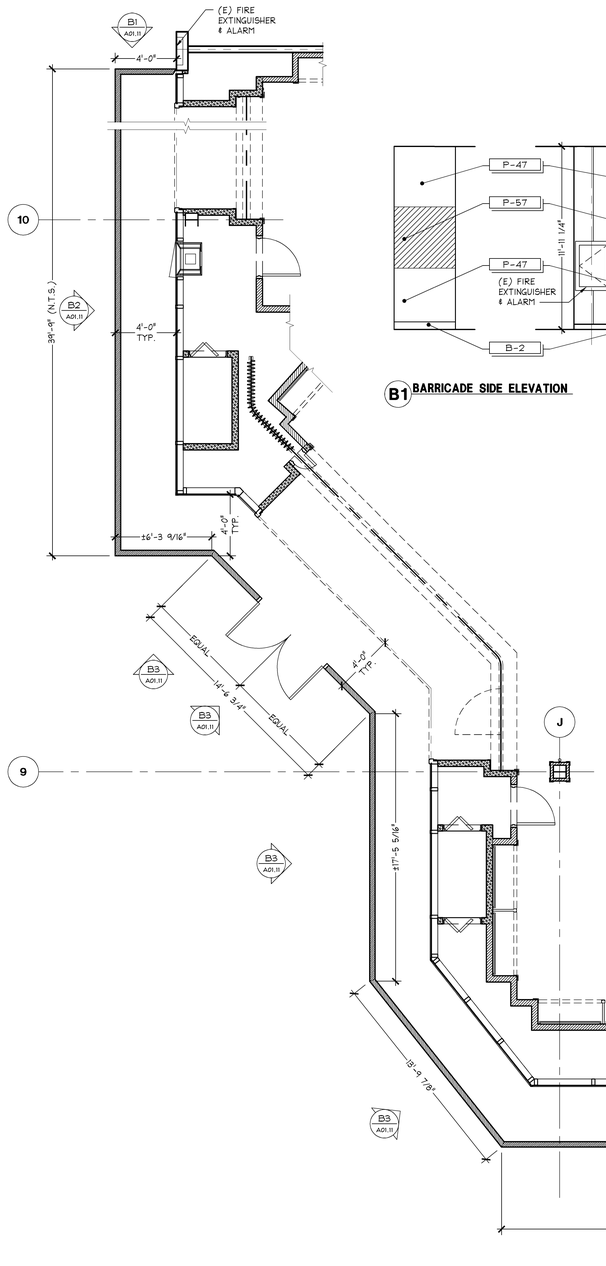

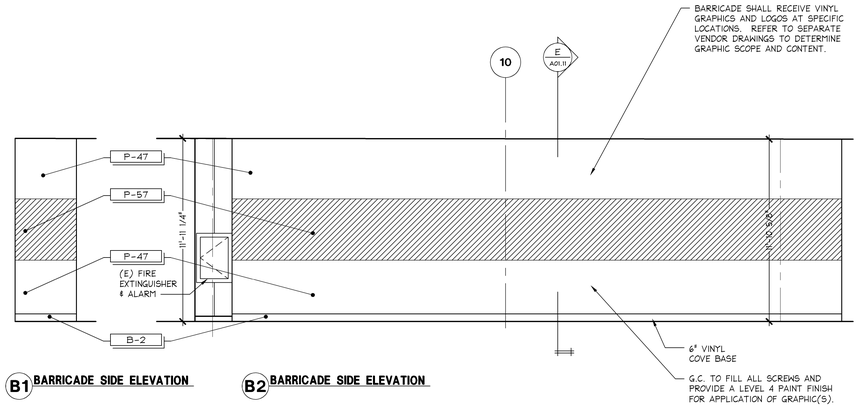

B1 BARRICADE SIDE ELEVATION

B2 BARRICADE SIDE ELEVATION

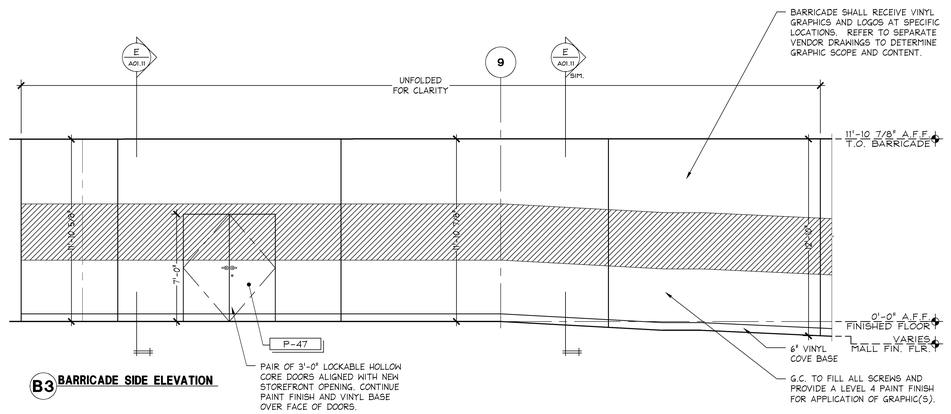

B3 BARRICADE SIDE ELEVATION

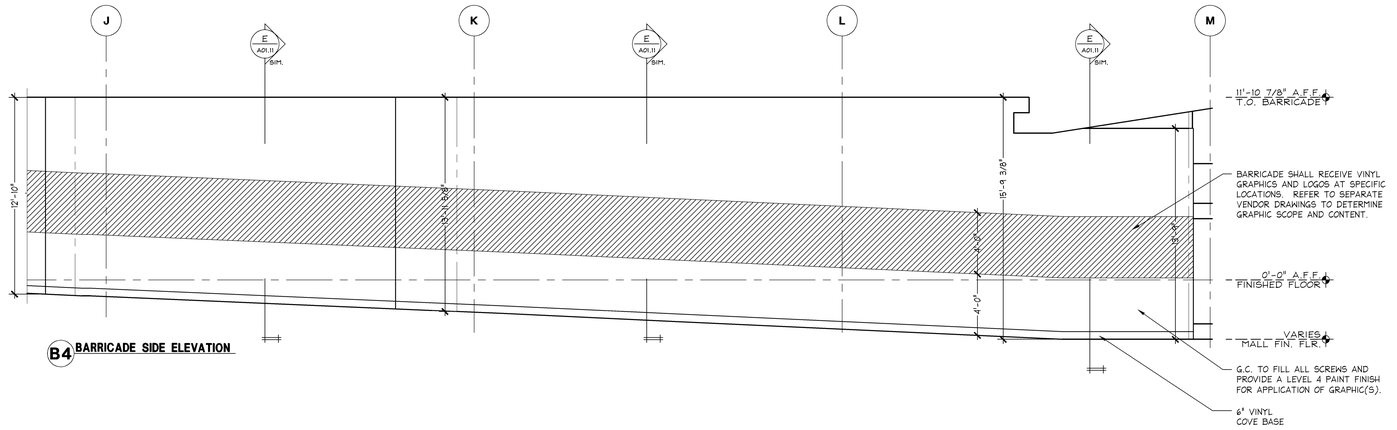

B4 BARRICADE SIDE ELEVATION

BARRICADE PLAN AND ELEVATION — 1/4" = 1'-0" — **B**

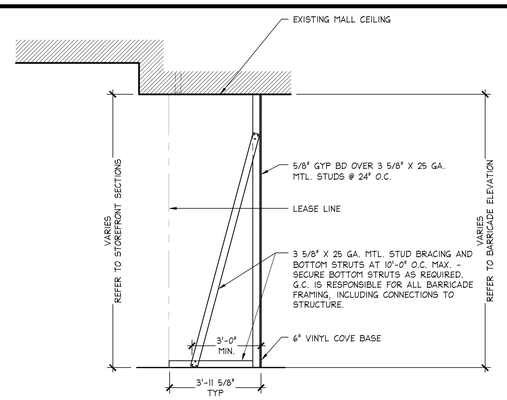

SECTION AT INTERIOR BARRICADE — 3/8" = 1'-0" — **E**

1. GENERAL CONTRACTOR IS TO CONSTRUCT BARRICADE AS SHOWN - IF REQUIREMENTS BY LANDLORD / MALL DIFFER, CONTACT LSDAC PROJECT MANAGER.
2. CARE IS TO BE TAKEN WHEN DISASSEMBLING AND REMOVING BARRICADE - GENERAL CONTRACTOR IS TO RESTORE MALL FLOORING/SIDEWALK AND BULKHEAD TO A "LIKE NEW" CONDITION.
3. GENERAL CONTRACTOR IS TO CONSULT WITH MALL REPRESENTATIVE REGARDING HOURS DURING WHICH WORK ON BARRICADE MAY OCCUR.
4. GENERAL CONTRACTOR IS RESPONSIBLE FOR MAINTAINING ALL BARRICADE GRAPHICS AND FINISHES IN "LIKE NEW" CONDITION - GENERAL CONTRACTOR TO REPAIR AND REPAINT ANY DAMAGES AS NECESSARY.
5. FOR EXTERIOR LOCATIONS, USE 3/4" CDX - SMOOTH ONE SIDE PLYWOOD OVER WOOD FRAMING. SMOOTH SIDE TO FACE EXTERIOR. PRIME AND PAINT AS NOTED. NOTE: USE CLEAR BOARDS, NO KNOTS OR DEFECTS, FINISH GRADE.
6. PROVIDE BATT INSULATION AS NEEDED FOR CLIMATIC CONDITIONS - PROVIDE SOUND INSULATION AS REQUIRED BY MALL MANAGEMENT.
7. GENERAL CONTRACTOR TO PROVIDE CONTINUOUS FLOOR PROTECTION AT POINT OF CONTACT WITH FRAMING - IN CASE OF DAMAGE TO MALL FLOORING, TILE SUBCONTRACTOR IS RESPONSIBLE TO PATCH AND REPAIR TO A "LIKE NEW" CONDITION.
8. FOR BARRICADE WALLS INTENDED TO RECEIVE FULL BLEED GRAPHICS, GENERAL CONTRACTOR IS TO FILL ALL VOIDS AND SEAMS TO PROVIDE A SMOOTH FINISH FREE OF ANY DEPRESSIONS OR EXPOSED SCREWS PRIOR TO THE INSTALLATION OF GRAPHICS. GENERAL CONTRACTOR IS ALSO RESPONSIBLE FOR PAINTING THE BARRICADE PER THE BARRICADE ELEVATION.
9. SIGNAGE INSTALLER IS RESPONSIBLE FOR VERIFYING THAT PAINT IS COMPLETELY DRY PRIOR TO INSTALLATION OF GRAPHICS.
10. G.C. TO REMOVE BARRICADE ON THE EVENING PRIOR TO STORE OPENING.

STORE FRONT BARRICADE NOTES — NO SCALE — 05N-A0111-A00-NOTE — **A** 08.22.12

SHREMSHOCK
Shremshock Architects, Inc.
6130 S. Sunbury Rd. Westerville, OH 43081
t: 614 545-4500 | f: 614 545-4555 | shremshock.com
Gerald S. Shremshock, Architect
Timothy J. Shremshock, Architect

Limitedbrands
LIMITED STORE PLANNING, INC.
d/b/a STORE DESIGN & CONSTRUCTION
Three Limited Parkway · Columbus, Ohio 43230
Telephone: 614.415.7000 · Fax: 614.415.7349

PROHIBITION OF MISUSE:
THESE DRAWINGS AND SPECIFICATIONS WERE PREPARED FOR USE ON A SPECIFIC SITE, CONSTRUCTED ACCORDINGLY WITH THEIR SOLE USE IN MIND. THEY ARE NOT INTENDED FOR USE ON A DIFFERENT SITE AND THE ARCHITECT WILL NOT BE RESPONSIBLE FOR SUCH USE. ANY REUSE WITHOUT WRITTEN VERIFICATION OR ADAPTATION BY THE ARCHITECT FOR THE SPECIFIC PURPOSE INTENDED WILL BE AT OWNER'S SOLE RISK AND WITHOUT LIABILITY OR LEGAL EXPOSURE TO THE ARCHITECT. ANY VERIFICATION OR ADAPTATION WILL ENTITLE THE ARCHITECT TO FURTHER COMPENSATION AT RATES TO BE AGREED UPON BY OWNER AND ARCHITECT.
REPRODUCTION OF DRAWINGS AND SPECIFICATIONS:
THESE DRAWINGS AND SPECIFICATIONS ARE THE PROPERTY OF LSDC AND SHALL NOT BE DEPLOYED IN ANY FORM OR BY ANY METHOD, MECHANICAL OR ELECTRONIC, WITHOUT THE PRIOR WRITTEN PERMISSION OF LSDC. THESE DRAWINGS AND SPECIFICATIONS SHALL BE MADE AVAILABLE FOR REPRODUCTION BY LSDC UPON COMPLETION OF THEIR INTENDED USE, UNLESS OTHERWISE AGREED TO BY LSDC.
COPYRIGHT:
THESE DRAWINGS AND SPECIFICATIONS ARE COPYRIGHTED AND SUBJECT TO COPYRIGHT PROTECTION AS AN "ARCHITECTURAL WORK" UNDER SEC. 102 OF THE COPYRIGHT ACT, 17 U.S.C. AS AMENDED DECEMBER 1990. THE COPYRIGHT PROTECTION CLAIMED INCLUDES WITHOUT LIMITATION, THE OVERALL FORM, ARRANGEMENT AND COMPOSITION OF SPACES, AND OF ELEMENTS OF THE DESIGN INCLUDING BUT NOT LIMITED TO, ARCHITECTURAL, INTERIOR, AND DISPLAY ELEMENTS. THESE DRAWINGS AND SPECIFICATIONS MUST BE RETURNED TO LSDC UPON COMPLETION OF THEIR INTENDED USE, UNLESS OTHERWISE AGREED TO BY LSDC.
SIDE DRAWINGS AND SPECIFICATIONS ARE COPYRIGHTED AND SUBJECT TO COPYRIGHT PROTECTION AS AN "ARCHITECTURAL WORK" UNDER SEC. 102 OF THE COPYRIGHT ACT, 17 U.S.C. AS AMENDED DECEMBER 1990. THE COPYRIGHT PROTECTION CLAIMED INCLUDES WITHOUT LIMITATION, THE OVERALL FORM, ARRANGEMENT AND COMPOSITION OF SPACES, AND OF ELEMENTS OF THE DESIGN INCLUDING BUT NOT LIMITED TO, ARCHITECTURAL, INTERIOR, AND DISPLAY ELEMENTS. THESE DRAWINGS AND SPECIFICATIONS MUST BE RETURNED TO LSDC UPON COMPLETION OF THEIR INTENDED USE, UNLESS OTHERWISE AGREED TO BY LSDC.
SPECIFICATIONS MAY RESULT IN CESSATION OF CONSTRUCTION, BUILDING SEIZURE, AND/OR MONETARY DAMAGES.

010500295

PROJECT INFORMATION:
VICTORIA'S SECRET
PARK PLAZA MALL
6000 W. MARKHAM STREET
SPACE# 2050
LITTLE ROCK, AR 72205

SCOPE: FULL REMODEL | PACKAGE: FALL 2014 (141Fo)
DESIGN TYPE: NMA | GENERATION: PGK 2
LSDAC PROJECT #: 00059784 | A/E PROJECT #: 140153

REVISIONS:
REQUIRED BY: | DATE:

ELITE CONSTRUCTION GROUP
LAKE JACKSON, TX
PHONE: 979.285.0712
NOTE: THESE PRINTS HAVE BEEN REDUCED BY 50 PERCENT. SCALE WILL BE 50 PERCENT OF WHAT IS NOTED ON PLANS.

DATE ISSUED: 05/23/2014
DESIGNED BY: LC
DRAWN BY: CAB
CHECKED BY: JRM

BARRICADE PLAN AND DETAILS

DRAWING NUMBER:
A01.11