NOTES:
1. SEE STRUCTURAL DRAWINGS FOR FRAMING SIZE, GAUGE, AND ASSEMBLY OF ALL STOREFRONT FRAMING.
2. G.C. SHALL PATCH, REPAIR, AND FINISH EXISTING MALL BULKHEAD AS REQUIRED TO "LIKE-NEW" CONDITION AT STOREFRONT TIE-IN. COORDINATE FINISH SPECIFICATIONS WITH THE LANDLORD.
3. G.C. SHALL FIELD VERIFY EXACT LOCATION, CONDITION, AND ACTUAL HEIGHT ABOVE FINISHED FLOOR OF EXISTING MALL BULKHEAD.
4. ~~REFER TO GLAZING SCHEDULE ON SHEET A08.01 FOR SIZE OF GLASS.~~
5. SEE DETAIL J/A11.01 FOR ALL VSS WOOD TRIM PROFILES.
6. ~~SEE DETAIL J/A10.01 FOR ALL PINK WOOD TRIM PROFILES.~~
7. SEE DETAIL A/A00.02 FOR DOOR SCHEDULE.
8. ALL DIMENSIONS ARE TO FACE OF SHEATHING OR FINISH U.O.N.

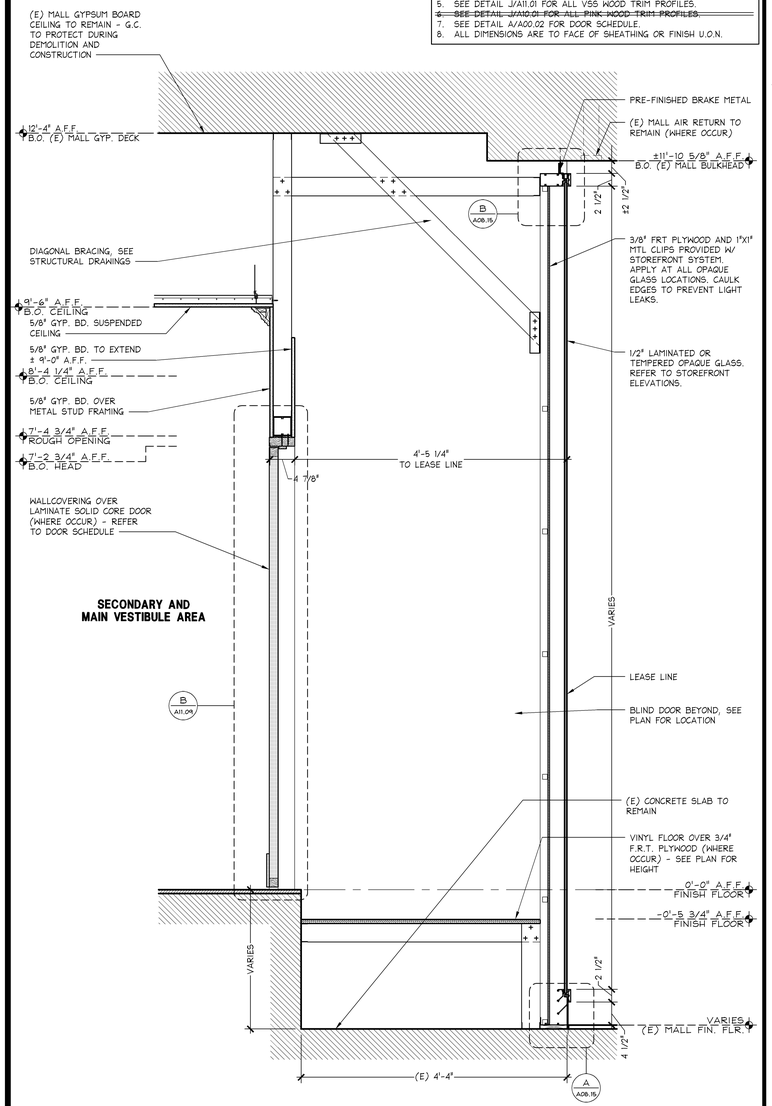

VERTICAL SECTION AT PKG 2 GLASS PANEL — 1" = 1'-0" — J

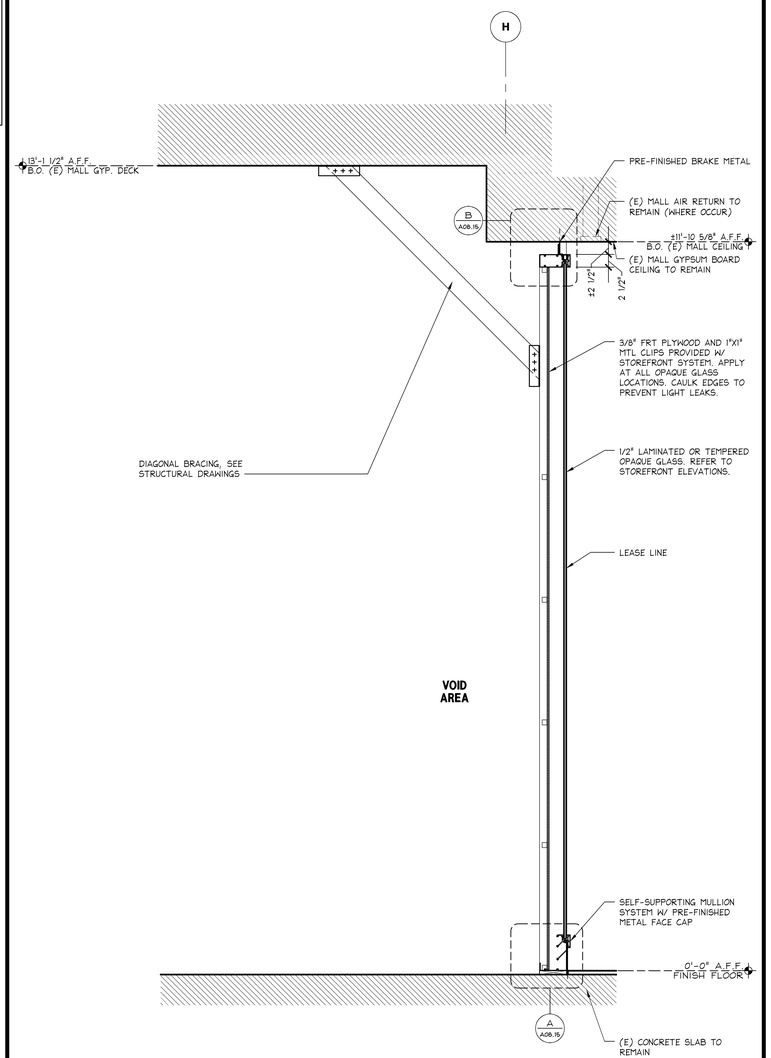

NOTES:
1. SEE STRUCTURAL DRAWINGS FOR FRAMING SIZE, GAUGE, AND ASSEMBLY OF ALL STOREFRONT FRAMING.
2. G.C. SHALL PATCH, REPAIR, AND FINISH EXISTING MALL BULKHEAD AS REQUIRED TO "LIKE-NEW" CONDITION AT STOREFRONT TIE-IN. COORDINATE FINISH SPECIFICATIONS WITH THE LANDLORD.
3. G.C. SHALL FIELD VERIFY EXACT LOCATION, CONDITION, AND ACTUAL HEIGHT ABOVE FINISHED FLOOR OF EXISTING MALL BULKHEAD.
4. ~~REFER TO GLAZING SCHEDULE ON SHEET A08.01 FOR SIZE OF GLASS.~~
5. SEE DETAIL J/A11.01 FOR ALL VSS WOOD TRIM PROFILES.
6. ~~SEE DETAIL J/A10.01 FOR ALL PINK WOOD TRIM PROFILES.~~
7. SEE DETAIL A/A00.02 FOR DOOR SCHEDULE.
8. ALL DIMENSIONS ARE TO FACE OF SHEATHING OR FINISH U.O.N.

TYPICAL VERTICAL SECTION AT PKG 2 GLASS PANEL — 1" = 1'-0" — E

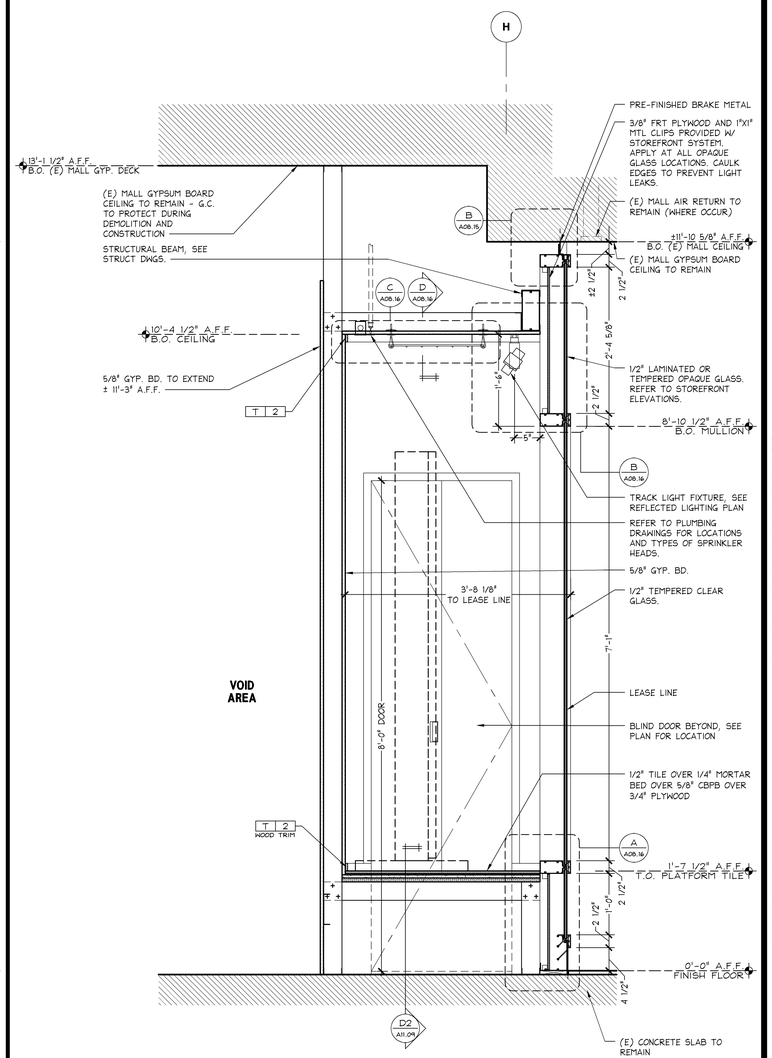

NOTES:
1. SEE STRUCTURAL DRAWINGS FOR FRAMING SIZE, GAUGE, AND ASSEMBLY OF ALL STOREFRONT FRAMING.
2. G.C. SHALL PATCH, REPAIR, AND FINISH EXISTING MALL BULKHEAD AS REQUIRED TO "LIKE-NEW" CONDITION AT STOREFRONT TIE-IN. COORDINATE FINISH SPECIFICATIONS WITH THE LANDLORD.
3. G.C. SHALL FIELD VERIFY EXACT LOCATION, CONDITION, AND ACTUAL HEIGHT ABOVE FINISHED FLOOR OF EXISTING MALL BULKHEAD.
4. ~~REFER TO GLAZING SCHEDULE ON SHEET A08.01 FOR SIZE OF GLASS.~~
5. SEE DETAIL J/A11.01 FOR ALL VSS WOOD TRIM PROFILES.
6. ~~SEE DETAIL J/A10.01 FOR ALL PINK WOOD TRIM PROFILES.~~
7. SEE DETAIL A/A00.02 FOR DOOR SCHEDULE.
8. ALL DIMENSIONS ARE TO FACE OF SHEATHING OR FINISH U.O.N.

VERTICAL SECTION AT DISPLAY WINDOW — 1" = 1'-0" — A

SHREMSHOCK
Shremshock Architects, Inc.
6130 S. Sunbury Rd. Westerville, OH 43081
t: 614 545 4550 | f: 614 545 4555 | shremshock.com
Gerald S. Shremshock, Architect
Timothy J. Shremshock, Architect

Limitedbrands
LIMITED STORE PLANNING, INC.
d/b/a STORE DESIGN & CONSTRUCTION
Three Limited Parkway · Columbus, Ohio 43230
Telephone: 614.415.7000 · Fax: 614.415.7349

PROHIBITION ON USE:
THESE DRAWINGS AND SPECIFICATIONS WERE PREPARED FOR USE ON A SPECIFIC SITE CONTEMPORANEOUSLY WITH THEIR ISSUE DATE. THEY ARE NOT INTENDED FOR USE ON A DIFFERENT PROJECT OR AT A LATER DATE. ANY SUCH USE WITHOUT THE EXPRESS WRITTEN PERMISSION AND APPROPRIATE REVISION BY LSDAC IS PROHIBITED. ANY REPRODUCTION THEREOF, OR ANOTHER PROJECT AS PROHIBITED AND CONTRARY TO LAW UNLESS EXPRESSLY AUTHORIZED BY LSDAC. LSDAC SHALL NOT BE RESPONSIBLE FOR ANY UNAUTHORIZED USE OF THESE DRAWINGS AND SPECIFICATIONS FOR ANY OTHER PROJECT OR AT ANY OTHER LOCATION OR FOR ANY ALTERATIONS TO THESE DRAWINGS AND SPECIFICATIONS FOR CONSTRUCTION ("LSDC").

THESE DRAWINGS AND SPECIFICATIONS ARE THE PROPERTY OF LSDC AND SHALL NOT BE DISPLAYED IN ANY MANNER WHATSOEVER, NOR USED IN WHOLE OR IN PART FOR ANY PURPOSE WHATSOEVER, WITHOUT THE WRITTEN PERMISSION OF LSDC. ANY REPRODUCTION OF THESE DRAWINGS AND SPECIFICATIONS SHALL BE MADE ONLY WITH THE WRITTEN PERMISSION OF LSDC AND SHALL CONTAIN THE COPYRIGHT NOTICE OF LSDC. THESE DRAWINGS AND SPECIFICATIONS MUST BE RETURNED TO LSDC UPON COMPLETION OF THEIR INTENDED USE, UNLESS OTHERWISE AGREED BY THE LSDC.

THESE DRAWINGS AND SPECIFICATIONS ARE COPYRIGHTED AND SUBJECT TO COPYRIGHT PROTECTION AS AN "ARCHITECTURAL WORK" UNDER SEC. 102 OF THE COPYRIGHT ACT, 17 U.S.C. SEC. 101 AS AMENDED DECEMBER 1990. THE ARCHITECTURAL WORK PROTECTED INCLUDES THE OVERALL FORM, ARRANGEMENT AND COMPOSITION OF SPACES, AND ELEMENTS OF THE DESIGN INCLUDING BUT NOT LIMITED TO INDIVIDUAL CONFIGURATIONS OF WALLS, DOORS, WINDOWS, COLUMNS, STAIRS, FURNITURE, AND THE PLACEMENT AND ARRANGEMENT OF SUCH ELEMENTS. THE DRAWINGS AND SPECIFICATIONS MAY NOT BE CHANGED OR MODIFIED WITHOUT THE WRITTEN PERMISSION OF LSDC, AND THE UNAUTHORIZED CHANGE OR MODIFICATION OF THE DRAWINGS AND SPECIFICATIONS MAY RESULT IN CESSATION OF CONSTRUCTION, BUILDING SEIZURE, AND/OR MONETARY DAMAGES.

010500295

PROJECT INFORMATION:

VICTORIA'S SECRET
PARK PLAZA MALL
6000 W. MARKHAM STREET
SPACE# 2050
LITTLE ROCK, AR 72205

SCOPE: FULL REMODEL
DESIGN TYPE: NMA
LSDAC PROJECT #: 00059784

PACKAGE: PCK 2
GENERATION: FALL 2014 (141Fa)
A/E PROJECT #: 140153

REVISIONS:

REQUIRED BY:	DATE

ELITE CONSTRUCTION GROUP
LAKE JACKSON, TX
PHONE: 979-285-0712
NOTE: THESE PRINTS HAVE BEEN REDUCED BY 50 PERCENT. SCALE WILL BE 50 PERCENT OF WHAT IS NOTED ON PLANS

DATE ISSUED: 05/23/2014
DESIGNED BY: LC
DRAWN BY: CAB
CHECKED BY: JRM

STOREFRONT DETAILS

DRAWING NUMBER:
A08.11