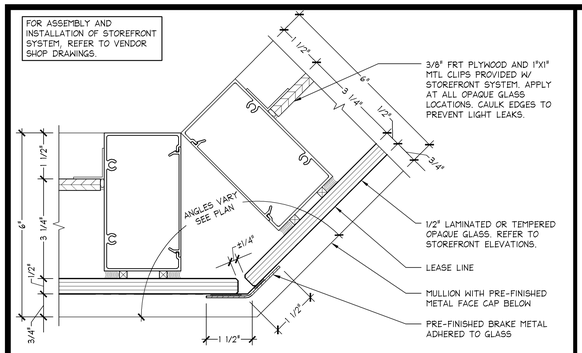

STANDARD GLASS JOINT IRREGULAR OUTSIDE ANGLE — 6" = 1'-0" — CUSTOM — **S**

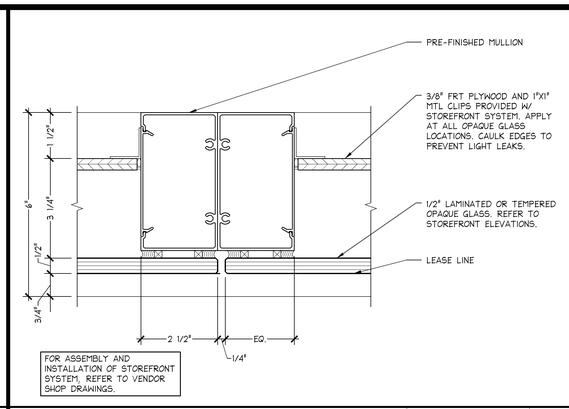

VERTICAL GLASS JOINT ABOVE AND BELOW VITRENE — 6" = 1'-0" — CUSTOM — **M**

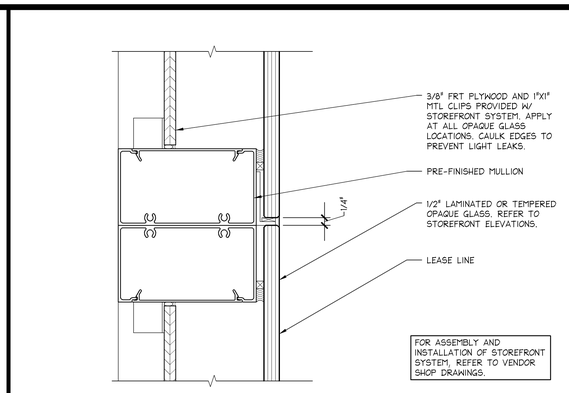

STANDARD HORIZONTAL GLASS JOINT — 6" = 1'-0" — CUSTOM — **H**

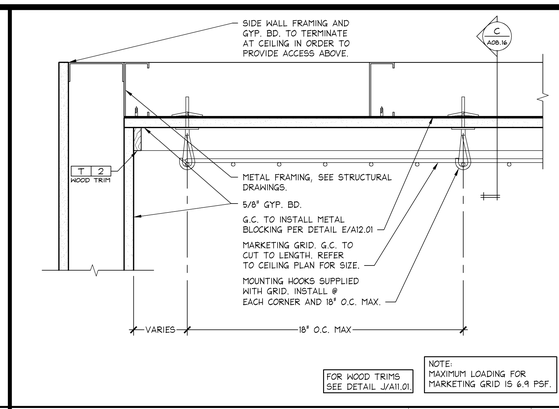

DISPLAY WINDOW CEILING SECTION AT MARKETING GRID (SIDE TO SIDE) — 3" = 1'-0" — 05D-A0816-D00-DETL — **D** — 02.22.14

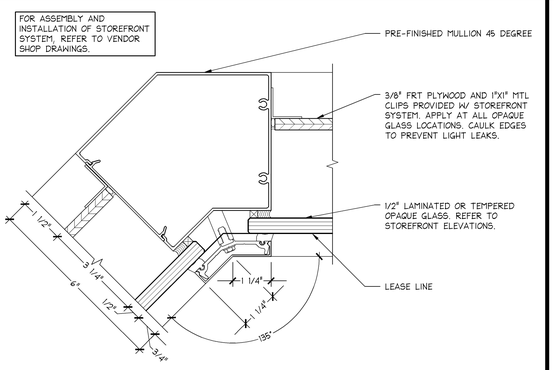

STANDARD GLASS JOINT IRREGULAR INSIDE ANGLE — 6" = 1'-0" — CUSTOM — **R**

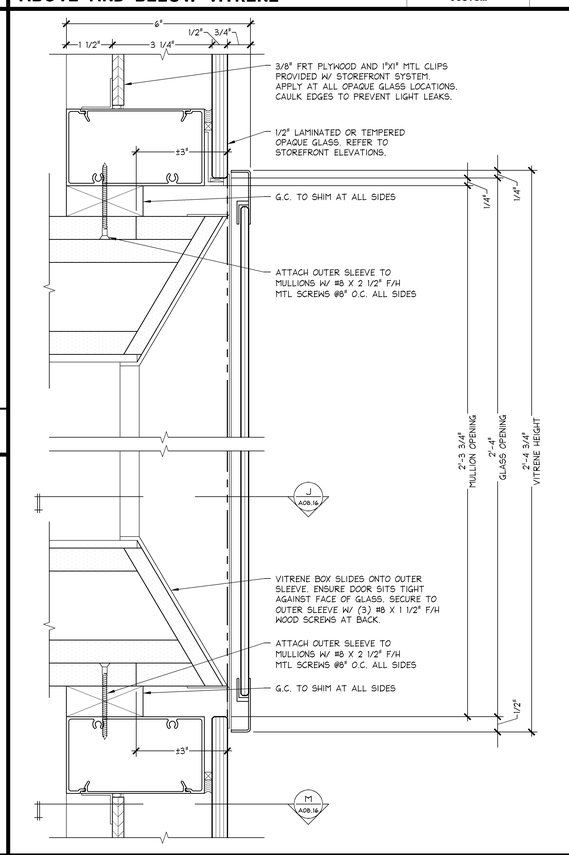

STOREFRONT VITRENE HEAD AND SILL DETAIL — 6" = 1'-0" — 05D-A0816-K00-DETL — **K** — 02.22.14

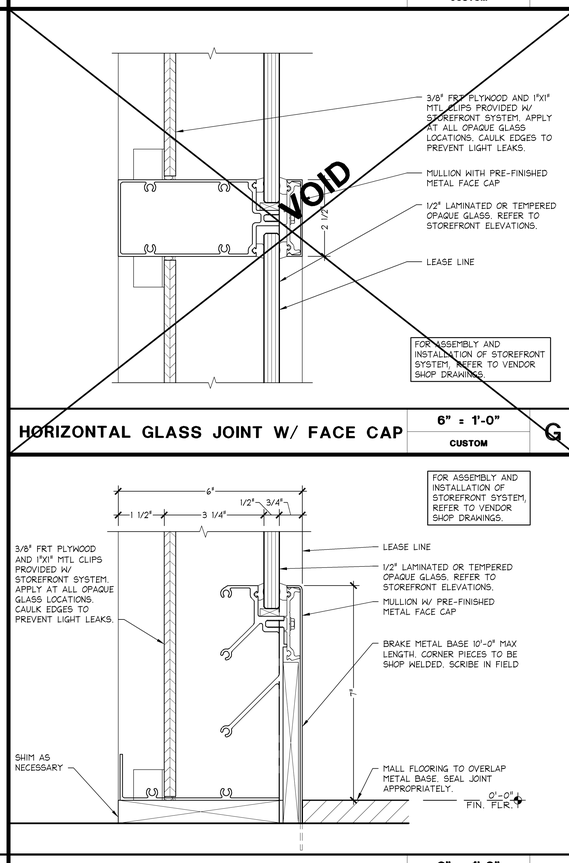

HORIZONTAL GLASS JOINT W/ FACE CAP — 6" = 1'-0" — CUSTOM — **G**

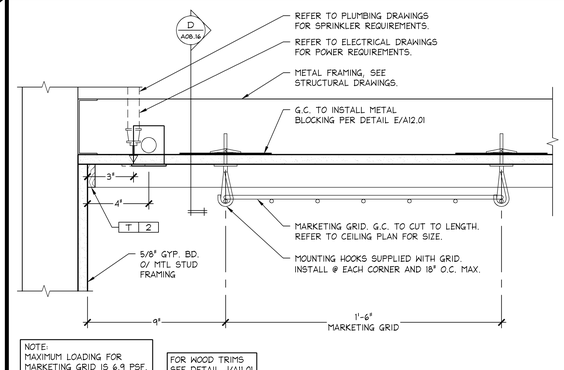

DISPLAY WINDOW CEILING SECTION AT MARKETING GRID (FRONT TO BACK) — 3" = 1'-0" — 05D-A0816-C00-DETL — **C** — 02.22.14

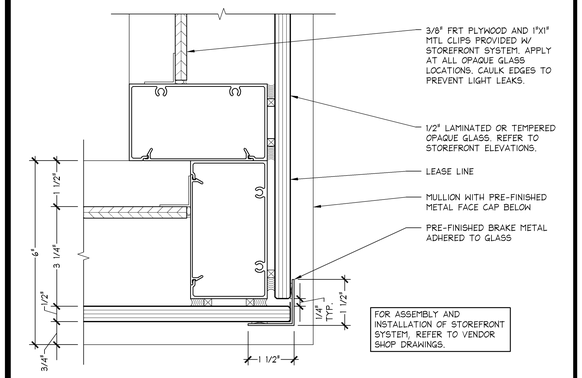

STANDARD GLASS JOINT 90 DEGREE OUTSIDE CORNER — 6" = 1'-0" — CUSTOM — **P**

BASE AT PORTAL LEG — 6" = 1'-0" — CUSTOM — **F**

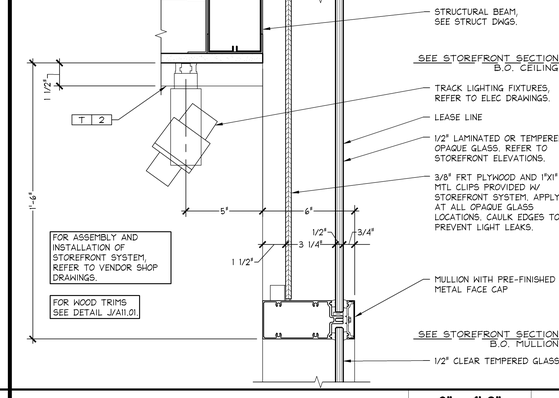

SECTION AT DISPLAY WINDOW HEAD — 3" = 1'-0" — CUSTOM — **B**

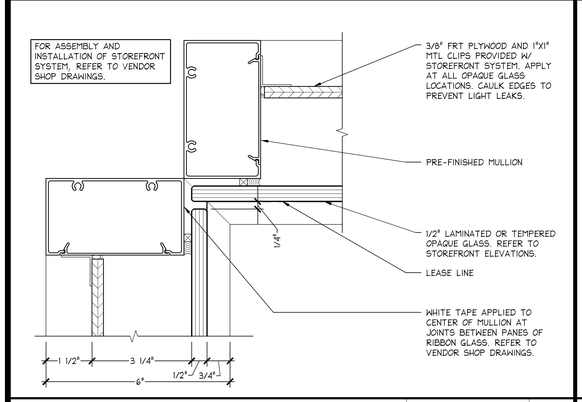

STANDARD GLASS JOINT 90 DEGREE INSIDE CORNER — 6" = 1'-0" — CUSTOM — **N**

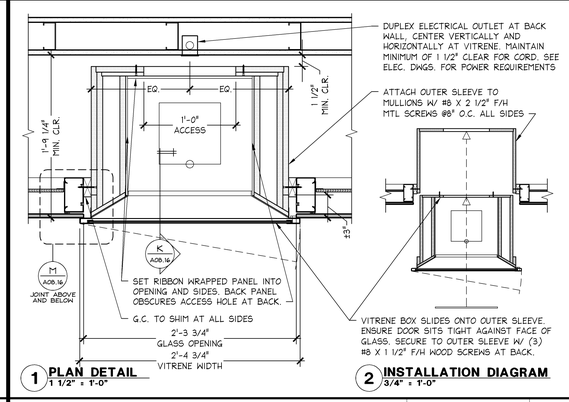

STOREFRONT VITRENE PLAN DETAIL — 1 1/2" = 1'-0" — 05D-A0816-J00-DETL — **J** — 03.31.14

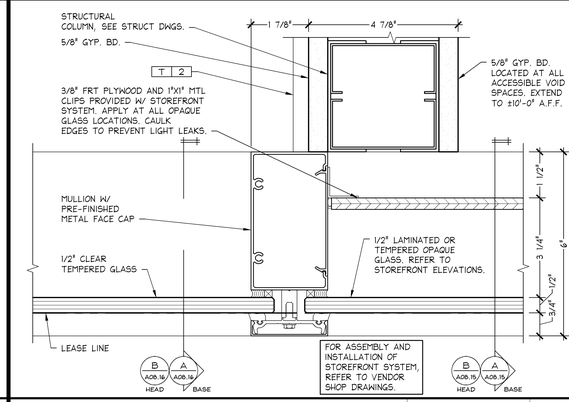

PLAN SECTION AT DISPLAY WINDOW — 6" = 1'-0" — CUSTOM — **E**

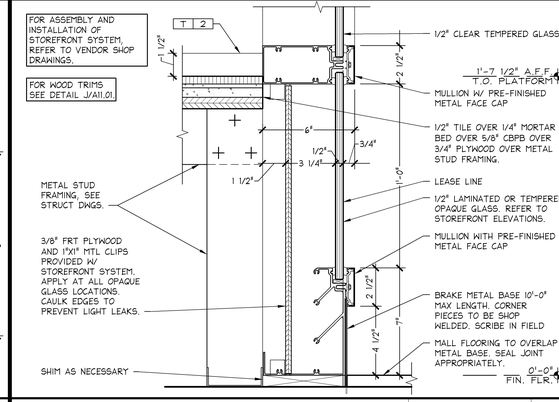

SECTION AT DISPLAY WINDOW BASE — 3" = 1'-0" — CUSTOM — **A**

SHREMSHOCK
Shremshock Architects, Inc.
6130 S. Sunbury Rd. Westerville, OH 43081
t: 614 545 4550 | f: 614 545 4555 | shremshock.com
Gerald S. Shremshock, Architect
Timothy J. Shremshock, Architect

Limitedbrands
LIMITED STORE PLANNING, INC.
d/b/a STORE DESIGN & CONSTRUCTION
Three Limited Parkway · Columbus, Ohio 43230
Telephone: 614.415.7000 · Fax: 614.415.7349

THESE DRAWINGS AND SPECIFICATIONS ARE COPYRIGHTED AND SUBJECT TO COPYRIGHT PROTECTION AS AN "ARCHITECTURAL WORK" UNDER SECTS. 102 AND 120 OF THE COPYRIGHT ACT OF 1976, AS AMENDED DECEMBER 1990. THE COPYRIGHT ACT OF 1976 AS AMENDED DECEMBER 1990. THE ARCHITECTURAL WORK INCLUDES, WITHOUT LIMITATION, THE OVERALL FORM, ARRANGEMENT AND COMPOSITION OF SPACES, AND OF PLACES, AND ARRANGEMENT AND COMPOSITION OF PARTS, LINES, AND ELEMENTS OF THE DESIGN. THESE DRAWINGS AND SPECIFICATIONS SHALL BE MADE, WITHOUT THE WRITTEN PERMISSION OF THE ARCHITECT, AND ARE NOT TO BE USED IN WHOLE OR IN PART FOR ANY EXTENSION OF THIS PROJECT, OR ANOTHER PROJECT AS PROHIBITED AND CONTRARY TO LAW UNLESS EXPRESSLY AUTHORIZED BY THE ARCHITECT. ALL RIGHTS RESERVED.

THESE DRAWINGS AND SPECIFICATIONS ARE THE PROPERTY OF LSDC AND SHALL NOT BE DISPLAYED IN PUBLICATIONS NOR REPRODUCED IN WHOLE OR IN PART FOR ANY PURPOSE WHATSOEVER WITHOUT THE WRITTEN PERMISSION OF LSDC. THESE DRAWINGS AND SPECIFICATIONS SHALL BE MADE, WITHOUT THE WRITTEN PERMISSION OF LSDC, AND ARE NOT TO BE USED IN WHOLE OR IN PART FOR ANY EXTENSION OF THIS PROJECT, OR ANOTHER PROJECT AS PROHIBITED AND CONTRARY TO LAW UNLESS EXPRESSLY AUTHORIZED BY LSDC. ALL RIGHTS RESERVED.

THESE DRAWINGS AND SPECIFICATIONS WERE PREPARED FOR USE ON A SPECIFIC SITE, CONSTRUCTION SCHEDULE AND BUILDING PROGRAM AND ARE NOT SUITABLE FOR USE ON A DIFFERENT SITE, CONSTRUCTION SCHEDULE OR BUILDING PROGRAM WITHOUT SUBSTANTIAL REVISION BY LSDC. THEY ARE NOT INTENDED FOR USE ON A DIFFERENT PROJECT AS PROHIBITED AND CONTRARY TO LAW UNLESS EXPRESSLY AUTHORIZED BY LSDC. ALL RIGHTS RESERVED.

PROJECT INFORMATION:
010500295
VICTORIA'S SECRET
PARK PLAZA MALL
6000 W. MARKHAM STREET
SPACE# 2050
LITTLE ROCK, AR 72205
SCOPE: FULL REMODEL | PACKAGE: PGK 2
DESIGN TYPE: NMA | GENERATION: FALL 2014 (141Fa)
LSD&C PROJECT #: 00059784 | A/E PROJECT #: 1401153

REVISIONS:
REQUIRED BY: DATE

ELITE CONSTRUCTION GROUP
LAKE JACKSON, TX
PHONE: 979-285-0712
NOTE: THESE PRINTS HAVE BEEN REDUCED BY 50 PERCENT. SCALE WILL BE 50 PERCENT OF WHAT IS NOTED ON PLANS

DATE ISSUED: 05/23/2014
DESIGNED BY: LC
DRAWN BY: LMR
CHECKED BY: JRM

VSS STOREFRONT DETAILS

DRAWING NUMBER:
A08.16