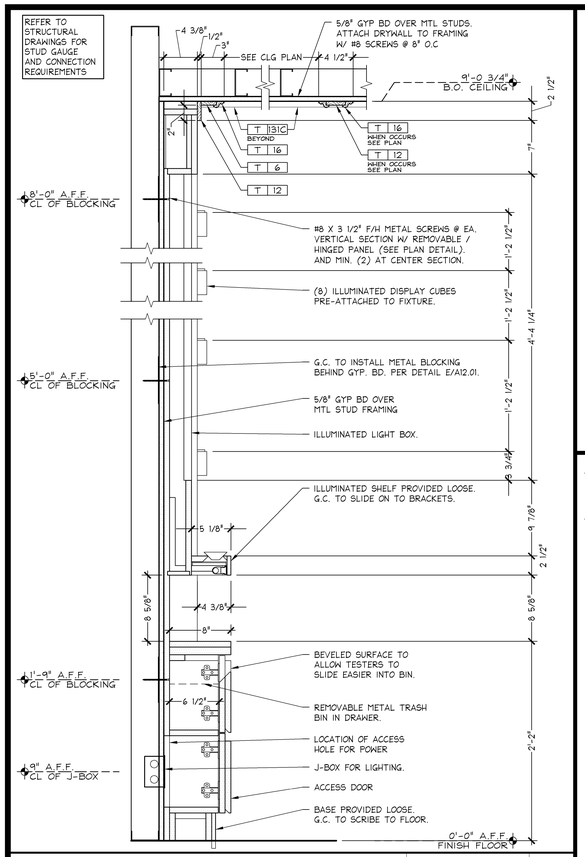

BEAUTY TRANSITION FOCAL SHALLOW SECTION

1 1/2" = 1'-0" | 05D-A1103-R00-DETL | R | 02.21.14

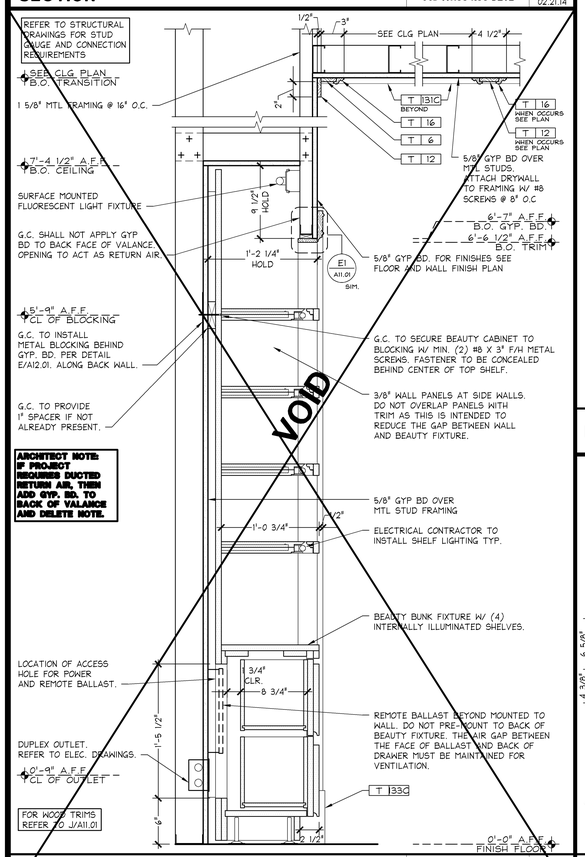

BEAUTY NICHE TRANSITION SECTION

1 1/2" = 1'-0" | 05D-A1103-N00-DETL | N | 02.21.14

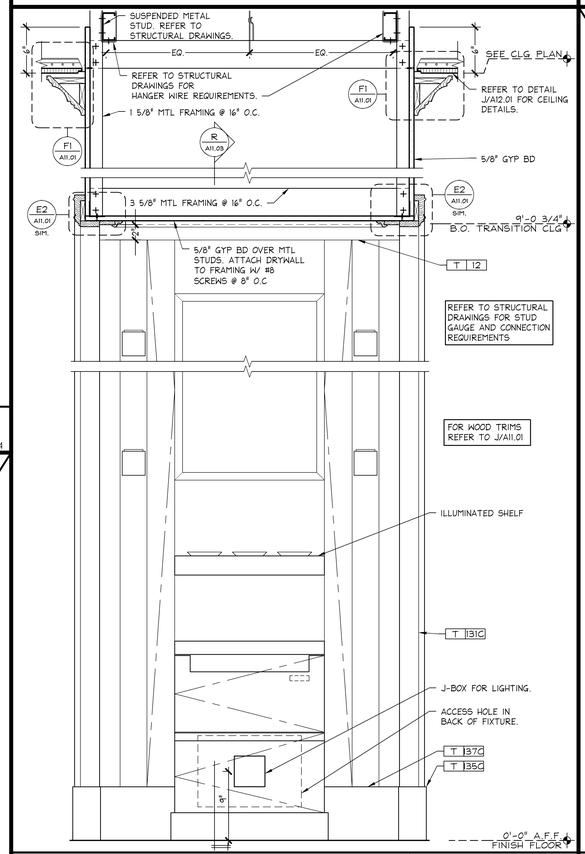

BEAUTY TRANSITION FOCAL SHALLOW

1 1/2" = 1'-0" | 05D-A1103-K00-DETL | K | 02.21.14

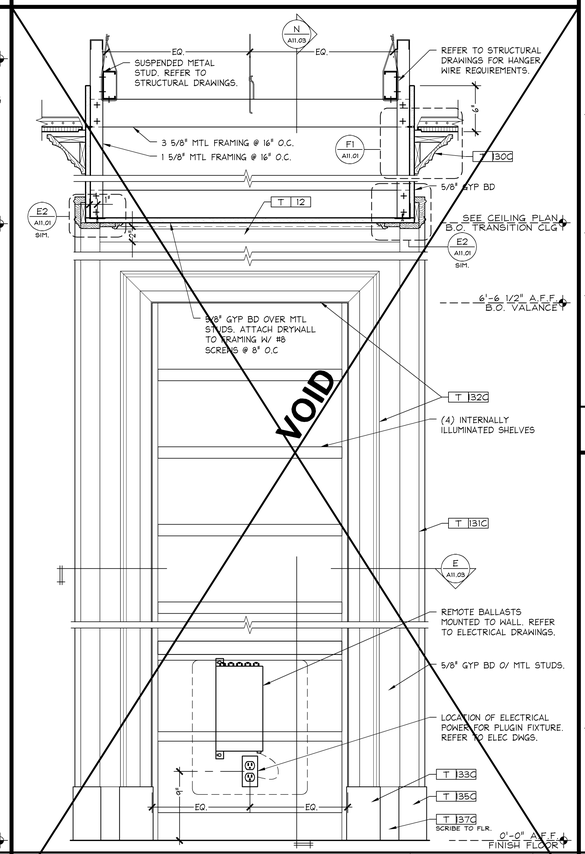

BEAUTY NICHE TRANSITION ELEVATION

1 1/2" = 1'-0" | 05D-A1103-F00-DETL | F | 02.21.14

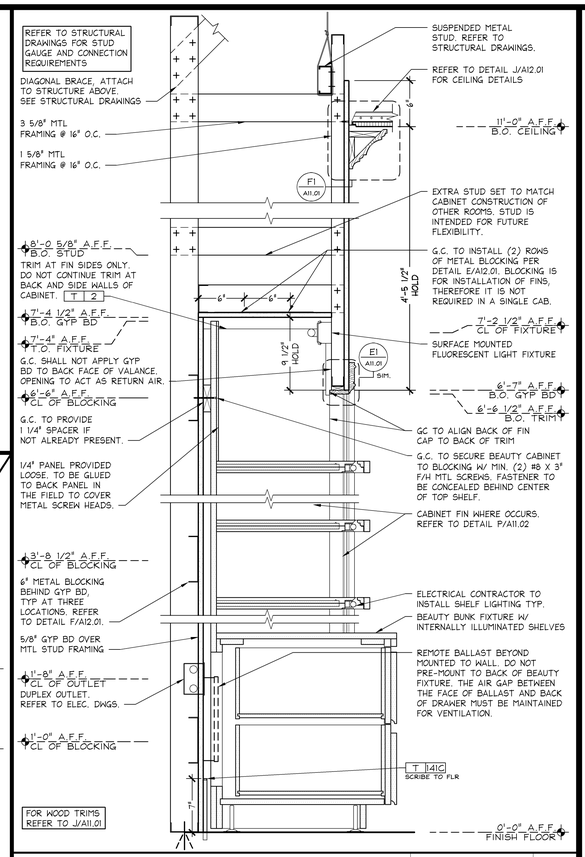

BEAUTY CABINET SECTION

1 1/2" = 1'-0" | CUSTOM | C

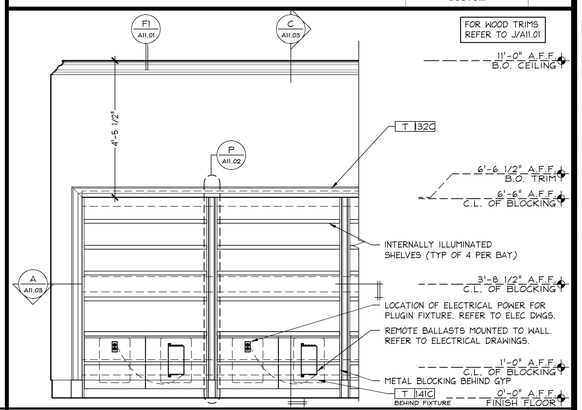

BEAUTY CABINET ELEVATION

1/2" = 1'-0" | 05D-A1103-B00-DETL | B | 02.22.14

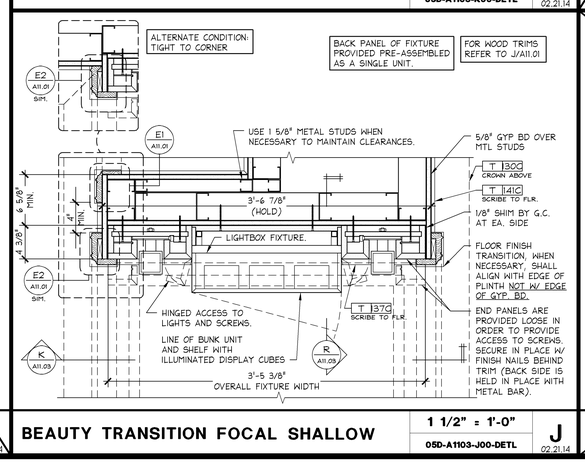

BEAUTY TRANSITION FOCAL SHALLOW

1 1/2" = 1'-0" | 05D-A1103-J00-DETL | J | 02.21.14

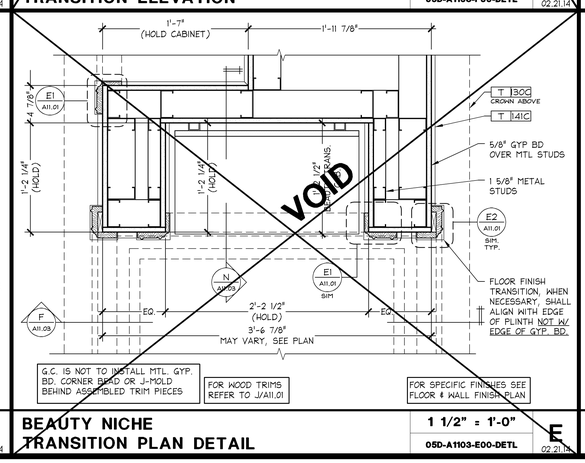

BEAUTY NICHE TRANSITION PLAN DETAIL

1 1/2" = 1'-0" | 05D-A1103-E00-DETL | E | 02.21.14

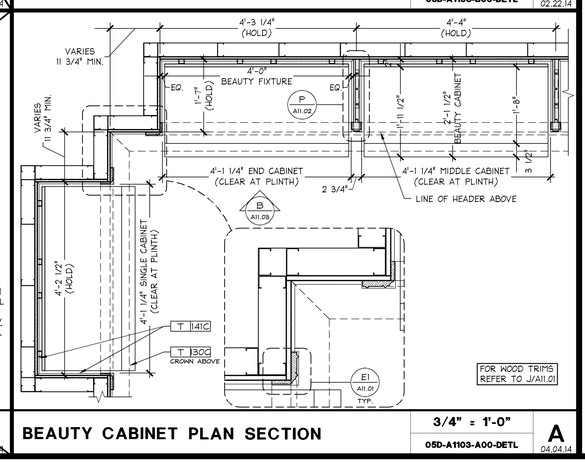

BEAUTY CABINET PLAN SECTION

3/4" = 1'-0" | 05D-A1103-A00-DETL | A | 04.04.14

SHREMSHOCK
Shremshock Architects, Inc.
6130 S. Sunbury Rd. Westerville, OH 43081
t: 614 545 4550 | f: 614 545 4555 | shremshock.com
Gerald S. Shremshock, Architect
Timothy J. Shremshock, Architect

Limitedbrands
LIMITED STORE PLANNING, INC.
d/b/a STORE DESIGN & CONSTRUCTION
Three Limited Parkway · Columbus, Ohio 43230
Telephone: 614.415.7000 · Fax: 614.415.7349

RIGHT:
THESE DRAWINGS AND SPECIFICATIONS WERE PREPARED FOR USE ON A SPECIFIC SITE, PROJECT AND CONSTRUCTION SCHEDULE AND SHALL NOT BE USED WITH THEIR ISSUE DATE. THEY ARE NOT INTENDED FOR USE ON A DIFFERENT SITE, PROJECT OR CONSTRUCTION SCHEDULE AND SHALL NOT BE USED THEREFOR, OR ANOTHER PROJECT IS PROMOTED AND CONTRARY TO LAW UNLESS EXPRESSLY AUTHORIZED BY THE LIMITED BRANDS STORE PLANNING, INC., DIVISION ("LSDBC").

2. ANY SPECIFICATIONS ARE THE PROPERTY OF LSDBC AND SHALL NOT BE DISPLAYED IN ANY MANNER, PUBLISHED, REPRODUCED, DISTRIBUTED OR USED IN WHOLE OR IN PART WITHOUT THE WRITTEN PERMISSION OF LSDBC. ANY REPRODUCTION OF THESE DRAWINGS AND SPECIFICATIONS SHALL BE MADE WITHOUT THE WRITTEN PERMISSION OF LSDBC AND EACH REPRODUCTION SHALL BEAR THE STATUTORY COPYRIGHT NOTICE. ALL DRAWINGS AND SPECIFICATIONS MUST BE RETURNED TO LSDBC UPON COMPLETION OF THEIR INTENDED USE, UNLESS OTHERWISE AGREED BY THE LSDBC.

WRONG:
THESE DRAWINGS AND SPECIFICATIONS ARE COPYRIGHTED AND SUBJECT TO COPYRIGHT PROTECTION AS AN "ARCHITECTURAL WORK" UNDER SEC. 102 OF THE COPYRIGHT ACT AS AMENDED DECEMBER 1990. THE OWNER AND ARCHITECT AGREE THAT THE ARCHITECT IS THE AUTHOR OF THESE DRAWINGS AND SPECIFICATIONS AND THE OWNER AND ARCHITECT AGREE TO SUPPORT AND PROTECT THE ARCHITECT'S COPYRIGHT IN THE DRAWINGS AND SPECIFICATIONS. ALL DRAWINGS AND SPECIFICATIONS MUST BE RETURNED UPON REQUEST AT THE COMPLETION OF THE WORK. ANY USE OF THESE DRAWINGS AND SPECIFICATIONS BY THE OWNER OR ANYONE ON THE OWNER'S BEHALF FOR EXTENSIONS OF THE PROJECT OR ANY OTHER PROJECT OR ADDITIONS TO THIS PROJECT OR ANY OTHER PROJECT BY ANY PARTY OTHER THAN THE ARCHITECT OR THE ARCHITECT'S CONSULTANTS IS PROHIBITED. THE OWNER AND CONTRACTOR AGREE TO INDEMNIFY AND HOLD HARMLESS THE ARCHITECT AND THE ARCHITECT'S CONSULTANTS AGAINST ALL DAMAGES, LIABILITIES OR COSTS, INCLUDING REASONABLE ATTORNEY'S FEES AND DEFENSE COSTS, ARISING OUT OF OR IN CONNECTION WITH THE UNAUTHORIZED REPRODUCTION OR USE OF THESE DRAWINGS AND SPECIFICATIONS BY THE OWNER OR ANYONE ON THE OWNER'S BEHALF. THESE DRAWINGS AND SPECIFICATIONS ARE NOT TO BE CHANGED EXCEPT BY THE ARCHITECT IN WRITING OR AS STANDARD CONSTRUCTION PRACTICE SHALL DICTATE FOR CLARIFICATION OR MINOR ADJUSTMENTS. ALL DRAWINGS AND SPECIFICATIONS ARE INSTRUMENTS OF SERVICE AND ARE THE PROPERTY OF THE ARCHITECT REGARDLESS OF THE STATUS OF THE PROJECT. THE OWNER AND CONTRACTOR AGREE THAT ANY UNAUTHORIZED USE OF THESE DRAWINGS AND SPECIFICATIONS MAY CAUSE IRREPARABLE HARM TO THE ARCHITECT, ENTITLING THE ARCHITECT TO AN INJUNCTION PROHIBITING SUCH USE. ANY UNAUTHORIZED USE OF THESE DRAWINGS AND SPECIFICATIONS MAY RESULT IN CESSATION OF CONSTRUCTION, BUILDING SEIZURE, AND/OR MONETARY DAMAGES.

PROJECT INFORMATION:

010500295

VICTORIA'S SECRET
PARK PLAZA MALL
6000 W. MARKHAM STREET
SPACE# 2050
LITTLE ROCK, AR 72205

SCOPE: FULL REMODEL | PACKAGE: | PGK 2
DESIGN TYPE: NNA | GENERATION: | FALL 2014 (141Fo)
LSDBC PROJECT #: 00059784 | A/E PROJECT #: 140153

REVISIONS:
REQUIRED BY: | DATE

ELITE CONSTRUCTION GROUP
LAKE JACKSON, TX
PHONE: 979-285-0712
NOTE: THESE PRINTS HAVE BEEN REDUCED BY 50 PERCENT. SCALE WILL BE 50 PERCENT OF WHAT IS NOTED ON PLANS.

DATE ISSUED: 05/23/2014
DESIGNED BY: LC
DRAWN BY: MJN
CHECKED BY: JRM

VSS CONSTRUCTION DETAILS

DRAWING NUMBER:
A11.03