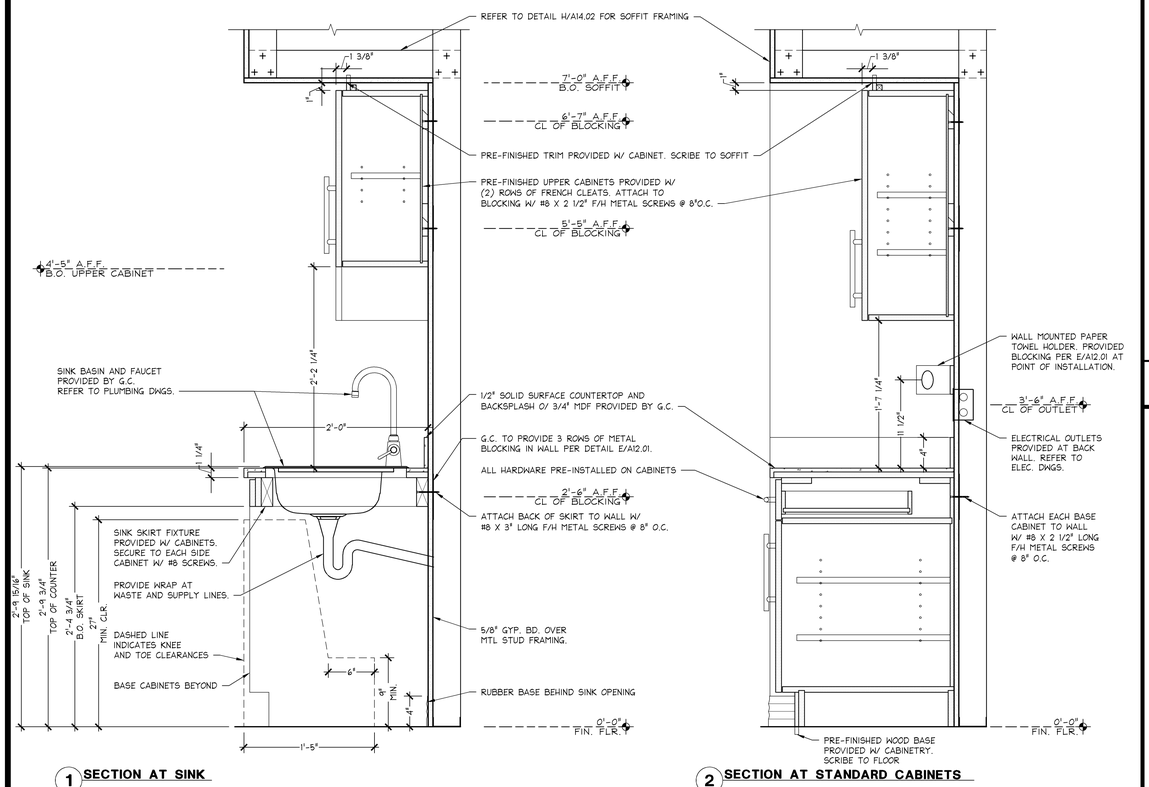

BREAK ROOM SOFFIT

1 1/2" = 1'-0" | 05D-A1402-H00-DETL | H | 09.09.13

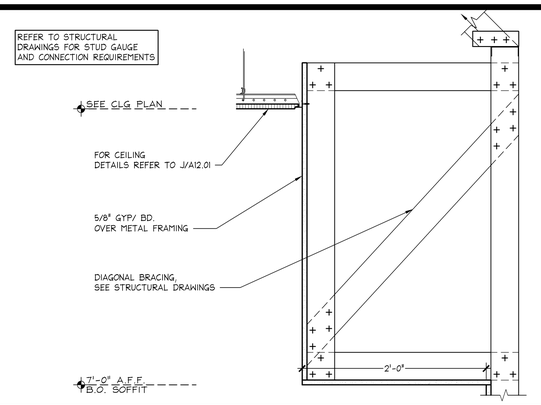

ALL UNIT MOUNTING DETAIL

1" = 1'-0" | 05D-A1402-D00-DETL | D | 05.23.13

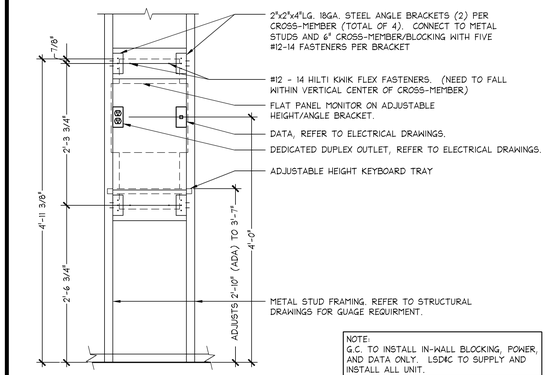

BREAK ROOM CABINET SECTION

1 1/2" = 1'-0" | 05D-A1402-L00-DETL | L | 01.16.14

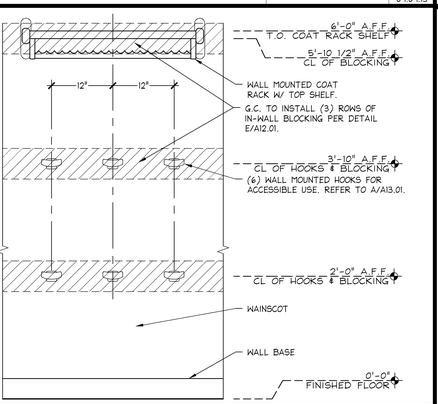

COAT RACK MOUNTING DETAIL

1" = 1'-0" | 05D-A1402-G00-DETL | G | 08.09.13

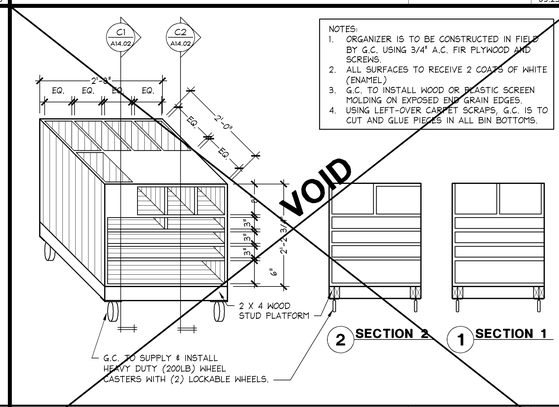

MARKETING STORAGE BIN - PINK

3/4" = 1'-0" | 05D-A1402-C00-DETL | C | 09.09.13

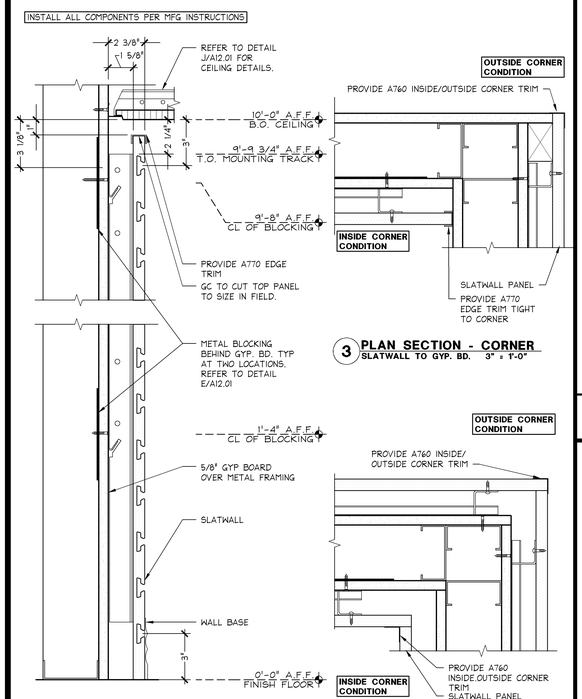

BREAK ROOM SLAT WALL DETAIL

3" = 1'-0" | 05D-A1402-N00-DETL | N | 05.09.14

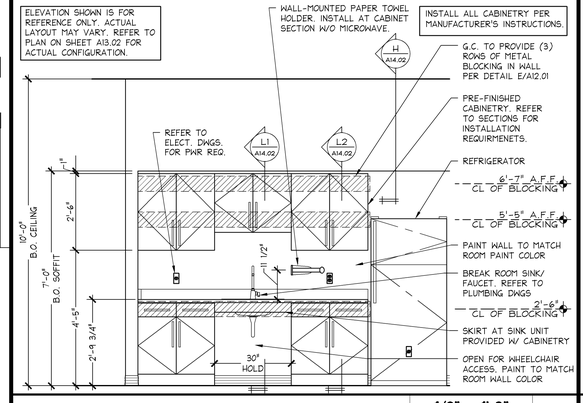

BREAK ROOM CABINETRY

1/2" = 1'-0" | 05D-A1402-K00-DETL | K | 02.21.14

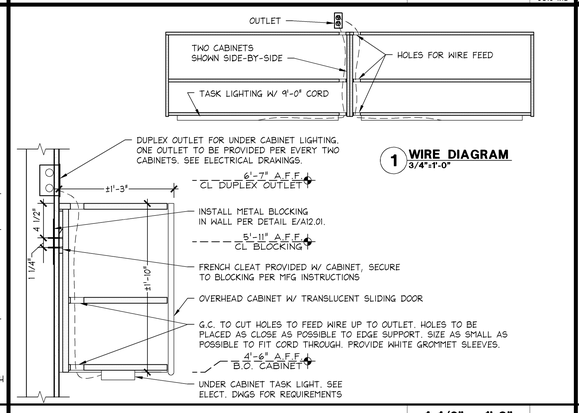

OFFICE OVERHEAD CABINET

1 1/2" = 1'-0" | 05D-A1402-F00-DETL | F | 09.09.13

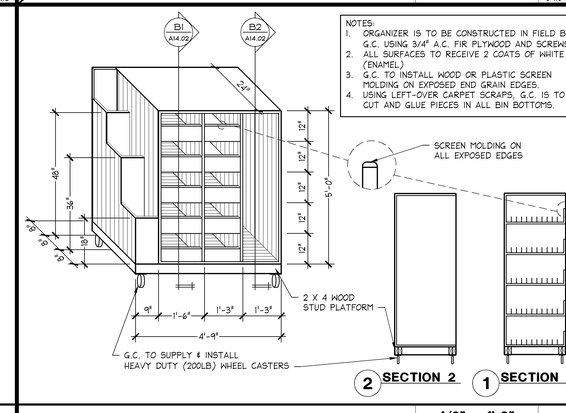

HARDWARE STORAGE BIN

1/2" = 1'-0" | 05D-A1402-B00-DETL | B | 09.09.13

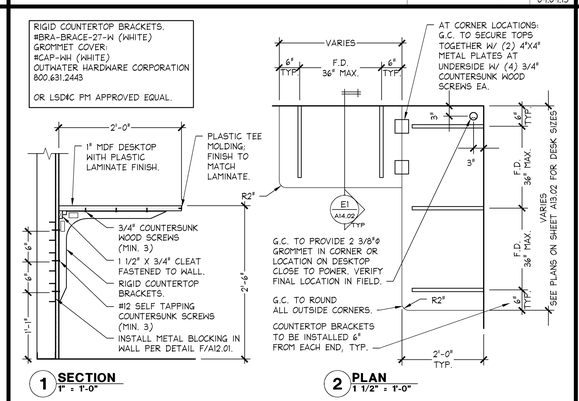

DESK MOUNTING DETAIL

VARIES | 05D-A1402-E00-DETL | E | 05.09.14

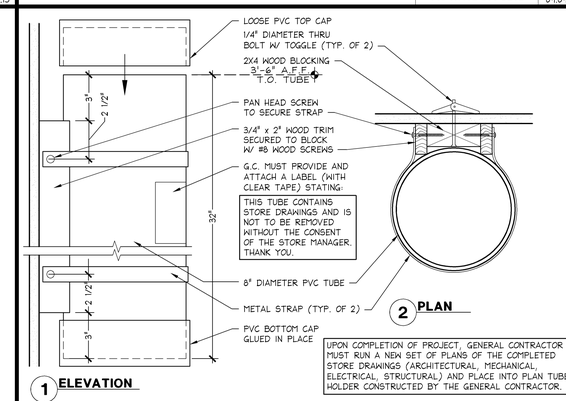

PLAN TUBE HOLDER

3" = 1'-0" | 05D-A1402-A00-DETL | A | 09.09.13

SHREMSHOCK
Shremshock Architects, Inc.
6130 S. Sunbury Rd. Westerville, OH 43081
t: 614 545 4550 | f: 614 545 4555 | shremshock.com
Gerald S. Shremshock, Architect
Timothy J. Shremshock, Architect

Limitedbrands
LIMITED STORE PLANNING, INC.
d/b/a STORE DESIGN & CONSTRUCTION
Three Limited Parkway · Columbus, Ohio 43230
Telephone: 614.415.7000 · Fax: 614.415.7349

THESE DRAWINGS AND SPECIFICATIONS WERE PREPARED FOR USE ON A SPECIFIC SITE. CONTEMPORANEOUSLY WITH THEIR ISSUE DATE, THEY ARE NOT INTENDED FOR USE ON A DIFFERENT PROJECT OR SITE. THE USE OF THESE DRAWINGS AND SPECIFICATIONS BY ANY PERSON OR ENTITY OTHER THAN THE PROJECT IS PROHIBITED AND CONTRARY TO LAW UNLESS EXPRESSLY AUTHORIZED IN WRITING BY LSD&C.
THESE DRAWINGS AND SPECIFICATIONS ARE THE PROPERTY OF LSD&C AND SHALL NOT BE DEPLETED IN VALUE BY ANY USE BY THE OWNER OR ANY OTHER PERSON OR ENTITY IN THE EVENT OF TERMINATION OF THE CONTRACT FOR THE PROJECT, OR OTHERWISE. THE OWNER'S RIGHT TO USE THESE DRAWINGS AND SPECIFICATIONS SHALL BE LIMITED TO THE PROJECT AS DESCRIBED IN THE CONTRACT FOR THE PROJECT. ANY REPRODUCTION OF THESE DRAWINGS AND SPECIFICATIONS OR PORTIONS THEREOF, OR ANY OTHER USE OF THESE DRAWINGS AND SPECIFICATIONS WITHOUT THE WRITTEN PERMISSION OF LSD&C IS PROHIBITED AND WILL ENTITLE LSD&C TO RECOVER DAMAGES, INCLUDES, WITHOUT LIMITATION, THE OVERALL FORM, ARRANGEMENT AND COMPOSITION OF SPACES, AND ELECTRONIC DATA OR OTHER MEDIA CONTAINING ALL OR ANY PORTION OF THESE DRAWINGS AND SPECIFICATIONS MUST BE RETURNED TO LSD&C UPON COMPLETION OF THEIR INTENDED USE, UNLESS OTHERWISE AGREED TO BY LSD&C.
THESE DRAWINGS AND SPECIFICATIONS ARE COPYRIGHTED AND SUBJECT TO COPYRIGHT PROTECTION AS AN "ARCHITECTURAL WORK" UNDER SEC. 102 OF THE COPYRIGHT ACT, 17 U.S.C. SEC. 102, AS AMENDED DECEMBER 1990. THE OWNER AND USER OF A BUILDING CONSTRUCTED FROM THESE DRAWINGS AND SPECIFICATIONS BY THE OWNER OR PERSONS UNDER THE OWNER'S CONTROL AUTHORIZATION, THE OVERALL FORM, ARRANGEMENT AND COMPOSITION OF SPACES, AND PLACEMENT AND COMPOSITION OF PICTORIAL OR GRAPHIC ELEMENTS. ANY REPRODUCTION OF THESE DRAWINGS AND SPECIFICATIONS OR PORTIONS THEREOF, OR ANY OTHER USE OF THESE DRAWINGS AND SPECIFICATIONS WITHOUT THE WRITTEN PERMISSION OF LSD&C IS PROHIBITED AND WILL ENTITLE LSD&C TO RECOVER DAMAGES, INCLUDING BUT NOT LIMITED TO LOSS OF PROFITS RESULTING FROM DELAY. THESE DRAWINGS AND SPECIFICATIONS MAY NOT BE USED FOR CONSTRUCTION ("LSDC").
THESE DRAWINGS AND SPECIFICATIONS ARE COPYRIGHTED AND SUBJECT TO COPYRIGHT PROTECTION AS AN "ARCHITECTURAL WORK" UNDER SEC. 102 OF THE COPYRIGHT ACT, 17 U.S.C. SEC. 102, AS AMENDED DECEMBER 1990. THE OWNER AND USER OF A BUILDING CONSTRUCTED FROM THESE DRAWINGS AND SPECIFICATIONS BY THE OWNER OR PERSONS UNDER THE OWNER'S CONTROL AUTHORIZATION, THE OVERALL FORM, ARRANGEMENT AND COMPOSITION OF SPACES, AND PLACEMENT AND COMPOSITION OF PICTORIAL OR GRAPHIC ELEMENTS. ANY REPRODUCTION OF THESE DRAWINGS AND SPECIFICATIONS OR PORTIONS THEREOF, OR ANY OTHER USE OF THESE DRAWINGS AND SPECIFICATIONS WITHOUT THE WRITTEN PERMISSION OF LSD&C IS PROHIBITED AND WILL ENTITLE LSD&C TO RECOVER DAMAGES, INCLUDING BUT NOT LIMITED TO LOSS OF PROFITS RESULTING FROM DELAY. THESE DRAWINGS AND SPECIFICATIONS MAY NOT BE USED FOR CONSTRUCTION ("LSDC").

010500295

PROJECT INFORMATION:
VICTORIA'S SECRET
PARK PLAZA MALL
6000 W. MARKHAM STREET
SPACE# 2050
LITTLE ROCK, AR 72205

SCOPE: FULL REMODEL | PACKAGE: PGK 2
DESIGN TYPE: NMA | GENERATION: FALL 2014 (141Fa)
LSD&C PROJECT #: 00059784 | A/E PROJECT #: 140153

REVISIONS:
REQUIRED BY: DATE:

ELITE CONSTRUCTION GROUP
LAKE JACKSON, TX
PHONE: 979-285-0712
NOTE: THESE PRINTS HAVE BEEN REDUCED BY 50 PERCENT. SCALE WILL BE 50 PERCENT OF WHAT IS NOTED ON PLANS

DATE ISSUED: 05/23/2014
DESIGNED BY: LC
DRAWN BY: MJN
CHECKED BY: JRM

NON-SALES/ AMENITY DETAILS

DRAWING NUMBER:
A14.02