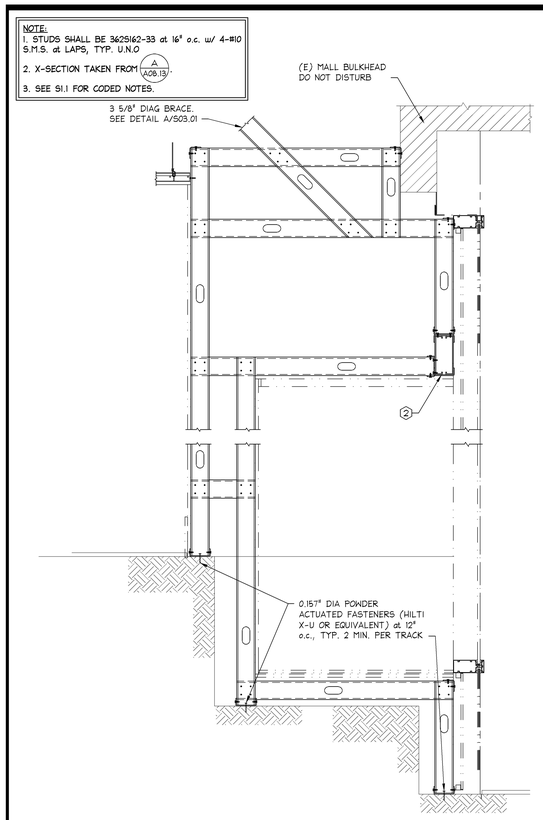

VERTICAL SECTION AT DISPLAY WINDOW — 1" = 1'-0" — P

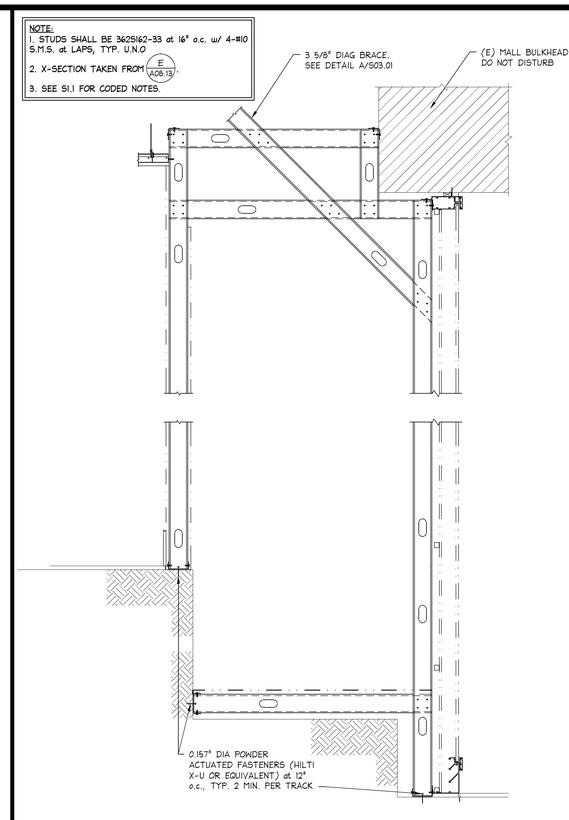

VERTICAL SECTION AT PKG 2 GLASS PANEL — 1" = 1'-0" — K

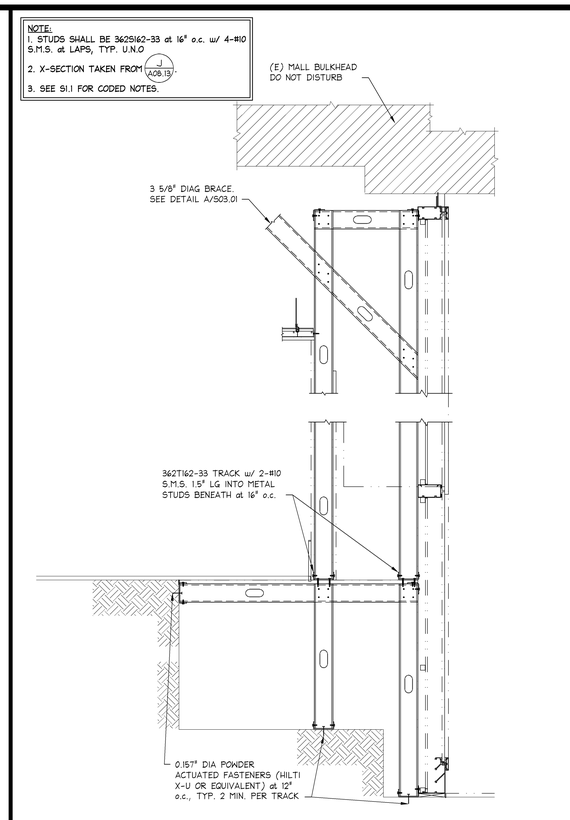

VERTICAL SECTION AT PKG 2 GLASS PANEL — 1" = 1'-0" — F

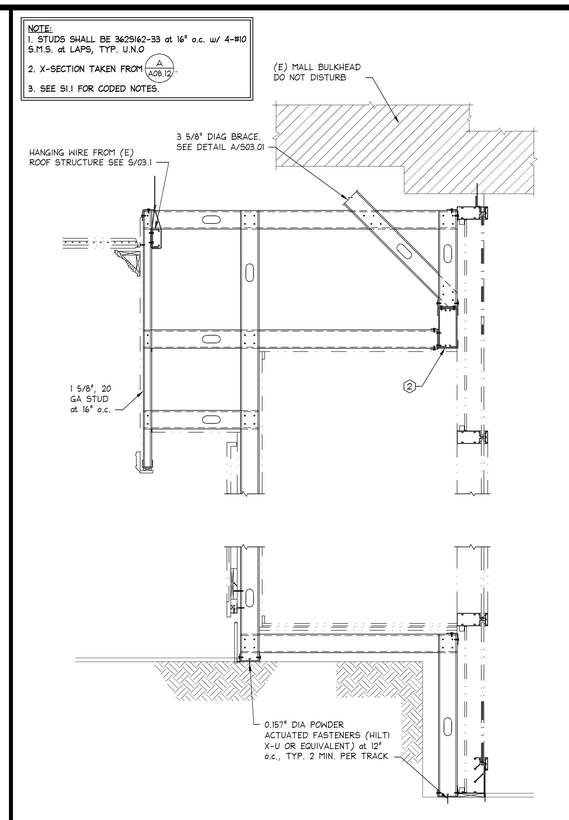

VERTICAL SECTION AT DISPLAY WINDOW — 1" = 1'-0" — B

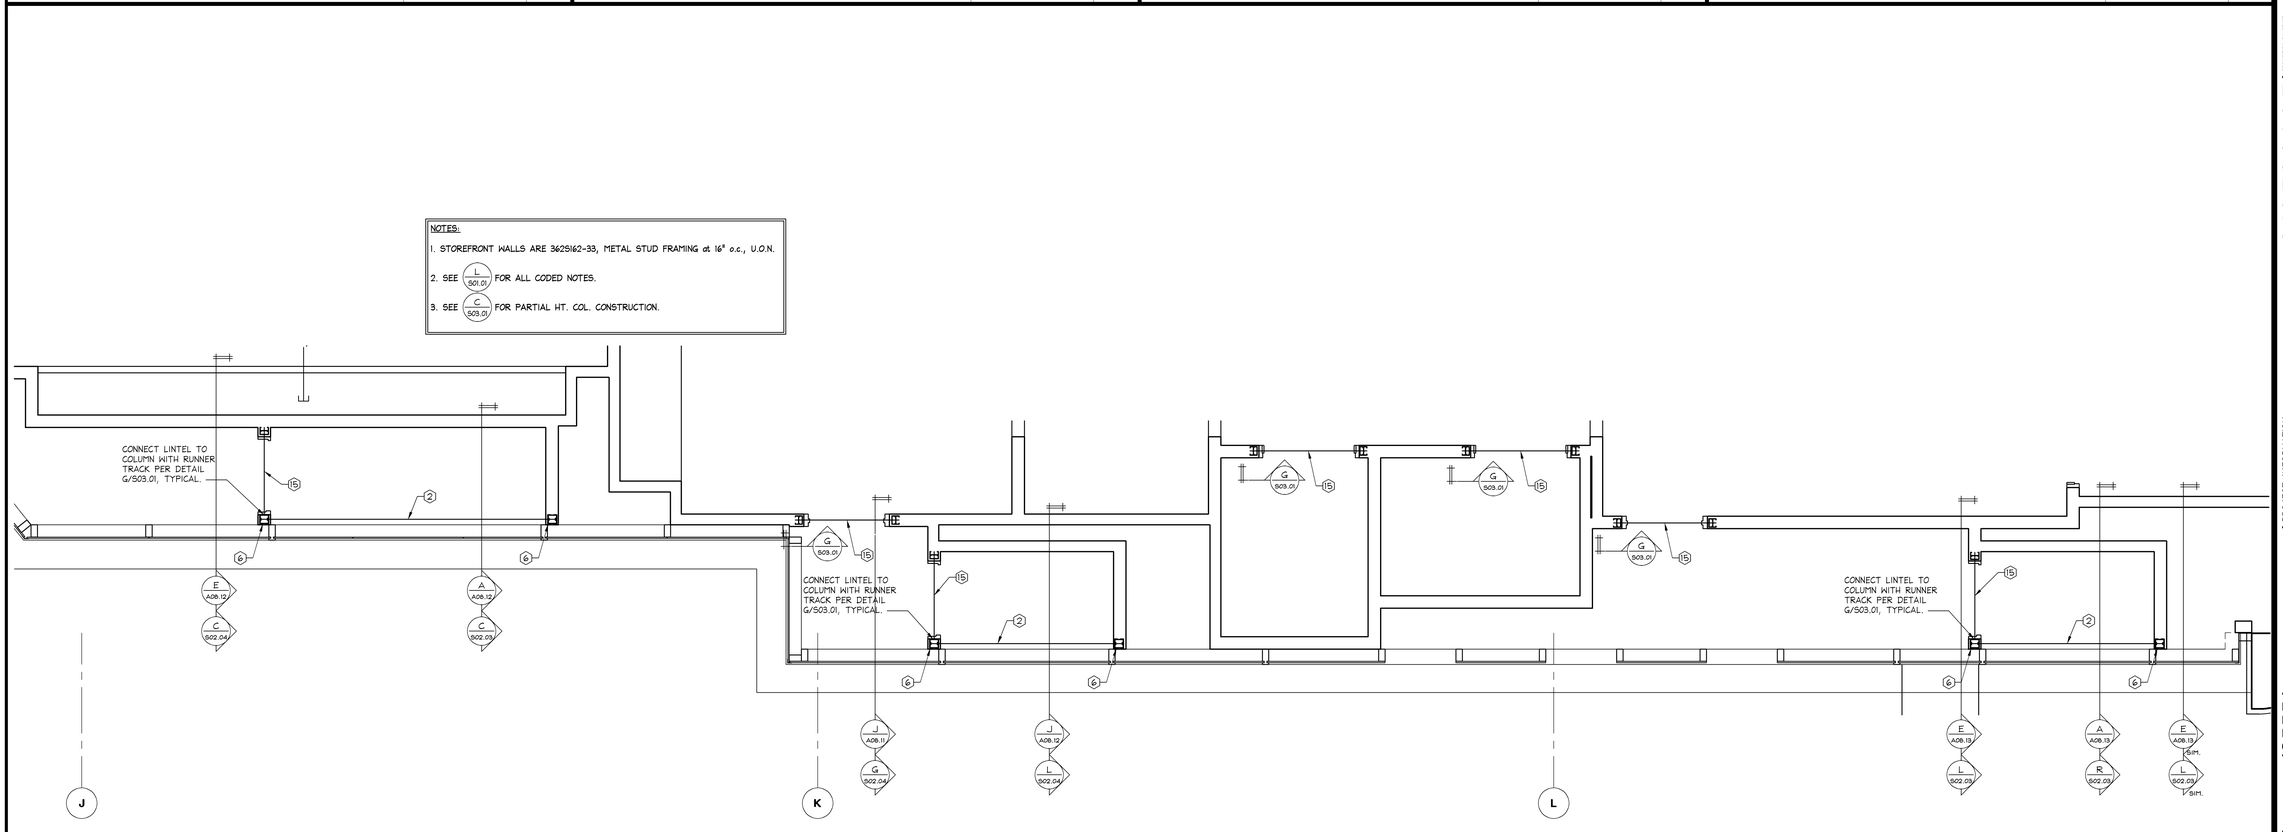

STOREFRONT FRAMING PLAN — 1/2" = 1'-0" — A — 01.014.13

RMJ
Structural Engineers
Robinson Juilly & Associates
241 Joaquin Avenue
San Leandro, CA 94577
Tel: 510.991.0977
www.rmjse.com
RMJ Job No.: 14183

STATE OF ARKANSAS — REGISTERED PROFESSIONAL ENGINEER — 12845 — JANSON E. HAINES

Limitedbrands
LIMITED STORE PLANNING, INC.
d/b/a STORE DESIGN & CONSTRUCTION
Three Limited Parkway - Columbus, Ohio 43230
Telephone: 614.415.7000 - Fax: 614.415.7349

THESE DRAWING AND SPECIFICATIONS ARE COPYRIGHTED AND SUBJECT TO COPYRIGHT PROTECTION AS AN "ARCHITECTURAL WORK" UNDER SECTION 102 OF THE COPYRIGHT ACT, AS AMENDED DECEMBER 1990. THE ARCHITECT/ENGINEER OF RECORD FOR THIS PROJECT (SET FORTH AT A LATER DATE) RETAINS ALL COMMON LAW, STATUTORY AND OTHER RESERVED RIGHTS, INCLUDING THE COPYRIGHT. THESE DRAWINGS AND SPECIFICATIONS ARE THE PROPERTY OF LSDC AND SHALL NOT BE REPRODUCED IN ANY FORM OR BY ANY MEANS, ELECTRONIC OR MECHANICAL, INCLUDING PHOTOCOPYING, RECORDING, OR BY ANY INFORMATION STORAGE AND RETRIEVAL SYSTEM, WITHOUT THE WRITTEN PERMISSION OF LIMITED STORE PLANNING, INC., D/B/A LIMITED STORE DESIGN AND CONSTRUCTION (LSDC).
THESE DRAWING AND SPECIFICATIONS ARE THE PROPERTY OF LSDC AND SHALL NOT BE REPRODUCED IN ANY FORM OR BY ANY MEANS, ELECTRONIC OR MECHANICAL, INCLUDING PHOTOCOPYING, RECORDING, OR BY ANY INFORMATION STORAGE AND RETRIEVAL SYSTEM, WITHOUT THE WRITTEN PERMISSION OF LIMITED STORE PLANNING, INC., D/B/A LIMITED STORE DESIGN AND CONSTRUCTION (LSDC).
COPYRIGHT NOTICE:
THESE DRAWING AND SPECIFICATIONS ARE COPYRIGHTED AND SUBJECT TO COPYRIGHT PROTECTION AS AN "ARCHITECTURAL WORK" UNDER SECTION 102 OF THE COPYRIGHT ACT, AS AMENDED DECEMBER 1990. THE ARCHITECT/ENGINEER OF RECORD FOR THIS PROJECT (SET FORTH AT A LATER DATE) RETAINS ALL COMMON LAW, STATUTORY AND OTHER RESERVED RIGHTS, INCLUDING THE COPYRIGHT. THESE DRAWINGS AND SPECIFICATIONS ARE THE PROPERTY OF LSDC AND SHALL NOT BE REPRODUCED IN ANY FORM OR BY ANY MEANS, ELECTRONIC OR MECHANICAL, INCLUDING PHOTOCOPYING, RECORDING, OR BY ANY INFORMATION STORAGE AND RETRIEVAL SYSTEM, WITHOUT THE WRITTEN PERMISSION OF LIMITED STORE PLANNING, INC., D/B/A LIMITED STORE DESIGN AND CONSTRUCTION (LSDC).

010500295

PROJECT INFORMATION:
VICTORIA'S SECRET
PARK PLAZA MALL
6000 W. MARKHAM STREET
SPACE# 2050
LITTLE ROCK, AR 72205

SCOPE: FULL REMODEL | PACKAGE: POK 2
DESIGN TYPE: NMA | GENERATION: FALL 2014 (141Fa)
LSD&C PROJECT #: 00059784 | A/E PROJECT #: 140153

REVISIONS:

REQUIRED BY:	DATE

DATE ISSUED: 05/23/2014
DESIGNED BY: MAS
DRAWN BY: DW
CHECKED BY: MAS

STOREFRONT FRAMING PLAN & DETAILS

DRAWING NUMBER:
S02.03