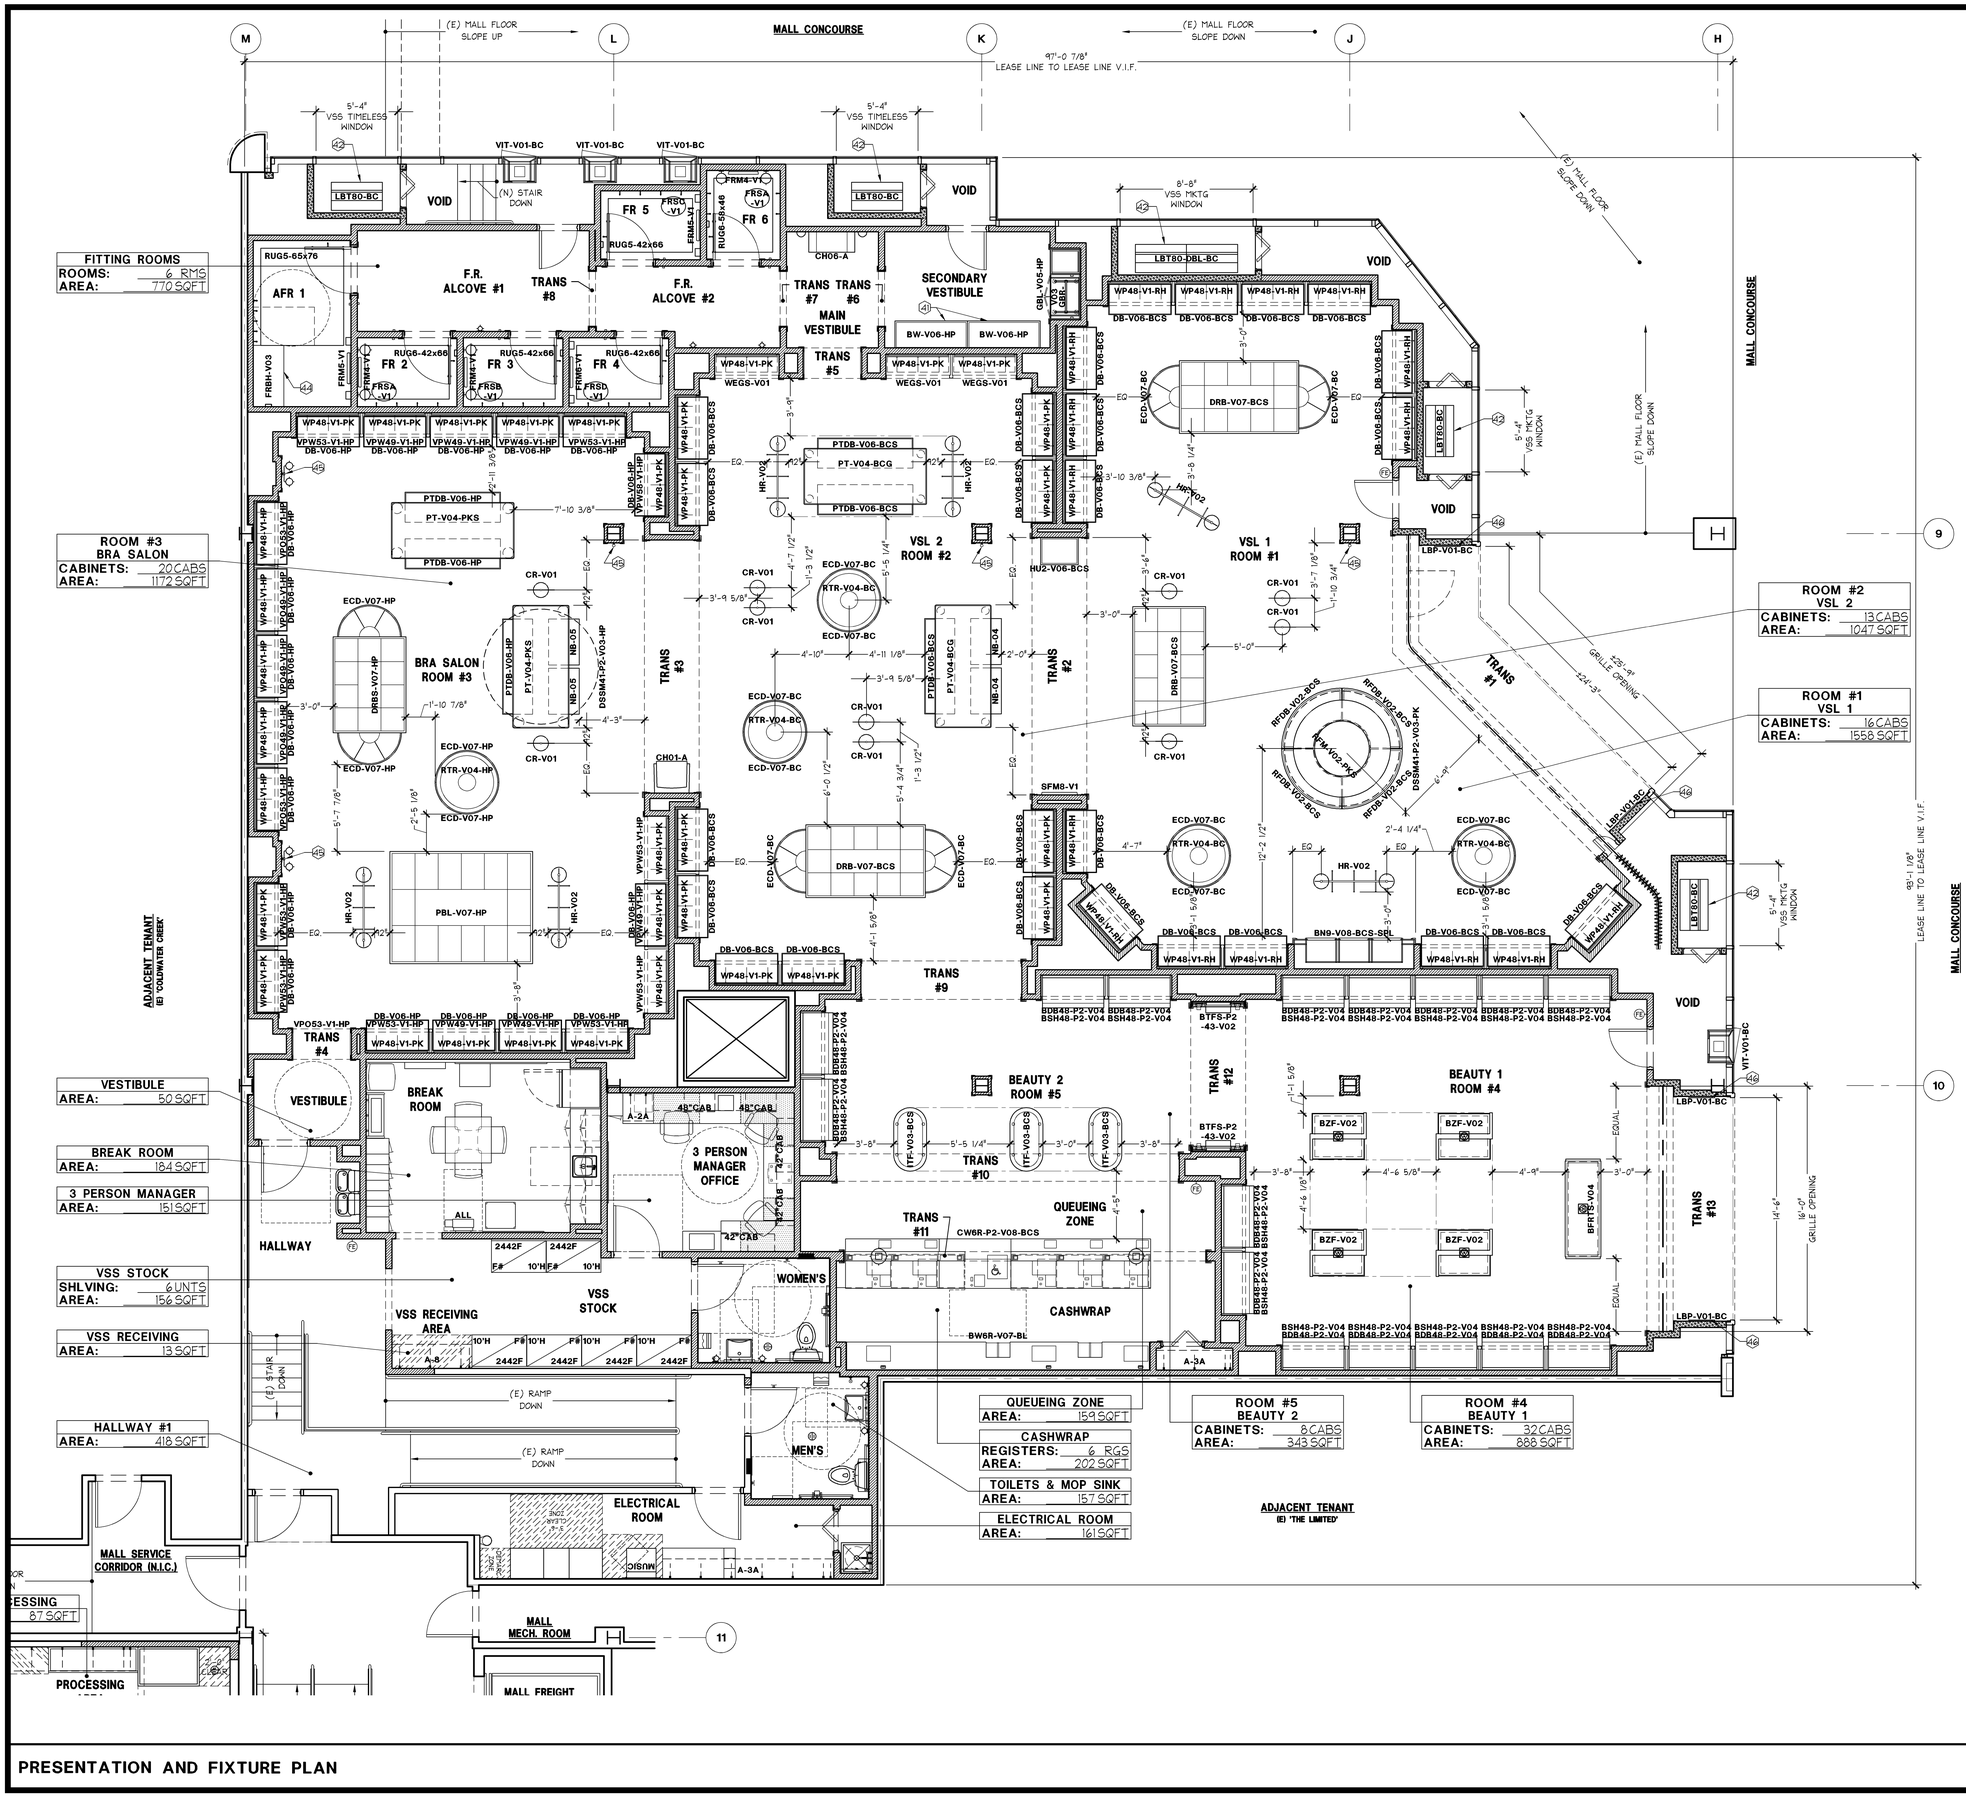

GENERAL

1. NOT USED
2. NOT USED

PINK

21. PINK ARMOIRE FIXTURE. REFER TO DETAIL L/A10.01 FOR ATTACHMENT AND LADDER RAIL DETAILS.
22. BRASS HOOKS MOUNTED VERTICALLY. REFER TO DETAIL N/A11.01.
23. NOT USED
24. NOT USED
25. BRASS HOOK. ATTACH WITH VENDOR SUPPLIED SCREWS. IF BLOCKING AND/OR WOOD TRIM IS NOT PRESENT USE HILTI HFP GYP. BD. ANCHORS. REFER TO INTERIOR ELEVATIONS FOR HEIGHT.

N/A

VSS

41. BRA WARDROBE FIXTURE. REFER TO DETAIL N/A11.08 FOR ATTACHMENT.
42. LIGHTBOX TOWER FIXTURE. REFER TO STOREFRONT ELEVATION FOR GRAPHIC TAG CALLOUT.
43. NOT USED
44. VSL ACCESSIBLE FITTING ROOM BENCH - REFER TO J/A11.08
45. CRYSTAL KNOB INSTALL ON COLUMN FACE @5'-3" A.F.F. G.C. TO INSTALL W/ VENDOR PROVIDED TOGGLE BOLTS.
46. ILLUMINATED PORTAL SIGNBOX. REFER TO STOREFRONT SECTIONS FOR MOUNTING. REFER TO ELEC. DWGS. FOR POWER REQUIREMENTS.
47. ~~ROD SUPPORTED DRAPERY MOUNTED TO FACE OF VALANCE ABOVE TRANSITION. REFER TO DETAIL I/A11.05.~~

NON-SALES / ASSOCIATE AMENITY AREA BREAKDOWN	
1 PERSON MANAGER OFFICE	
2 PERSON MANAGER OFFICE	
3 PERSON MANAGER OFFICE	X
BREAK AREA	
BREAK ROOM	X
MULTIUSE ROOM	
OPS OFFICE	
OPS/CASH OFFICE	
TRAINING ROOM	
DSM OFFICE	
RSM OFFICE	

REFER TO SHEET A00.03 FOR FIXTURE SCHEDULE

REFER TO INTERIOR ELEVATIONS AND SHEET A00.04 FOR PINK GRAPHIC PLACEMENT AND SCHEDULE

SHREMSHOCK
Shremshock Architects, Inc.
6130 S. Sunbury Rd. Westerville, OH 43081
t: 614.545.4550 | f: 614.545.4555 | shremshock.com
Gerald S. Shremshock, Architect
Timothy J. Shremshock, Architect

Limitedbrands
LIMITED STORE PLANNING, INC.
d/b/a STORE DESIGN & CONSTRUCTION
Three Limited Parkway · Columbus, Ohio 43230
Telephone: 614.415.7000 · Fax: 614.415.7349

THESE DRAWINGS AND SPECIFICATIONS ARE COPYRIGHTED AND SUBJECT TO COPYRIGHT PROTECTION AS AN "ARCHITECTURAL WORK" UNDER SECTION 102 OF THE COPYRIGHT ACT AS AMENDED DECEMBER 1990. THE COPYRIGHT ACT OF 1 AS AMENDED DECEMBER 1990 PROTECTS THE RIGHTS OF THE ARCHITECT AND ARCHITECT'S CONSULTANTS IN THEIR RESPECTIVE DRAWINGS, SPECIFICATIONS AND OTHER DOCUMENTS FOR THEIR DESIGNS, INCLUDING BUILDINGS, MODELS AND INTERIOR DESIGNS. THE OWNER AND ANYONE ELSE WHO RECEIVES THESE DRAWINGS AND SPECIFICATIONS (THE "USERS") MAY NOT USE THEM TO CREATE ANY BUILDING OR OTHER WORK EXCEPT FOR THE SPECIFIC PROJECT FOR WHICH THEY HAVE BEEN PREPARED BY THE ARCHITECT. USERS MAY NOT COPY THESE DRAWINGS AND SPECIFICATIONS OR MODIFY THEM IN ANY MANNER. USERS MAY NOT GIVE THESE DRAWINGS AND SPECIFICATIONS TO ANYONE ELSE (EXCEPT TO THEIR EMPLOYEES AND CONSULTANTS AS NECESSARY FOR THE PROJECT) OR PERMIT OTHERS TO COPY THEM WITHOUT THE WRITTEN PERMISSION OF THE ARCHITECT. ANY UNAUTHORIZED USE OF THESE DRAWINGS AND SPECIFICATIONS SHALL BE MADE WITHOUT THE WRITTEN PERMISSION OF THE ARCHITECT AND THE ARCHITECT RESERVES ALL RIGHTS AGAINST SUCH UNAUTHORIZED USE. USERS AGREE TO INDEMNIFY AND HOLD HARMLESS THE ARCHITECT AND ITS CONSULTANTS FOR ALL DAMAGES, SUITS, CLAIMS AND EXPENSES ARISING OUT OF OR RESULTING FROM USERS' UNAUTHORIZED USE OF THESE DRAWINGS AND SPECIFICATIONS. THESE DRAWINGS AND SPECIFICATIONS MUST BE RETURNED TO USDC UPON COMPLETION OF THEIR INTENDED USE, UNLESS OTHERWISE AGREED TO BY USDC.

PROHIBITION OF NOTICE:
THESE DRAWINGS AND SPECIFICATIONS WERE PREPARED FOR USE ON A SPECIFIC SITE AND FOR A SPECIFIC PROJECT. THEY ARE NOT INTENDED FOR USE ON A DIFFERENT PROJECT OR SITE WITHOUT THE EXPRESS WRITTEN CONSENT OF USDC. USE OF THESE DRAWINGS AND SPECIFICATIONS ON ANOTHER PROJECT IS PROHIBITED AND CONTRARY TO LAW UNLESS EXPRESSLY AUTHORIZED BY USDC. ANY UNAUTHORIZED USE SHALL BE AT THE SOLE RISK OF THE USER.

COPYRIGHT NOTICE:
THESE DRAWINGS AND SPECIFICATIONS ARE THE PROPERTY OF USDC AND SHALL NOT BE DISPLAYED IN ANY MANNER WHATSOEVER, INCLUDING, BUT NOT LIMITED TO, PUBLICATION, REPRODUCTION OR DISTRIBUTION, IN WHOLE OR IN PART, WITHOUT THE WRITTEN CONSENT OF USDC. ANY UNAUTHORIZED USE, DISPLAY, REPRODUCTION OR DISTRIBUTION IS PROHIBITED AND MAY RESULT IN CIVIL AND CRIMINAL PENALTIES. YOU MAY NOT REMOVE OR ALTER THIS COPYRIGHT NOTICE FROM ANY PORTION OF THESE DRAWINGS AND SPECIFICATIONS. THESE DRAWINGS AND SPECIFICATIONS ARE COPYRIGHTED AND SUBJECT TO COPYRIGHT PROTECTION AS AN "ARCHITECTURAL WORK" UNDER SECTION 102 OF THE COPYRIGHT ACT AS AMENDED DECEMBER 1990. THE COPYRIGHT ACT OF 1 AS AMENDED DECEMBER 1990 PROTECTS THE RIGHTS OF THE ARCHITECT AND ARCHITECT'S CONSULTANTS IN THEIR RESPECTIVE DRAWINGS, SPECIFICATIONS AND OTHER DOCUMENTS FOR THEIR DESIGNS, INCLUDING BUILDINGS, MODELS AND INTERIOR DESIGNS. THE OWNER AND ANYONE ELSE WHO RECEIVES THESE DRAWINGS AND SPECIFICATIONS (THE "USERS") MAY NOT USE THEM TO CREATE ANY BUILDING OR OTHER WORK EXCEPT FOR THE SPECIFIC PROJECT FOR WHICH THEY HAVE BEEN PREPARED BY THE ARCHITECT. USERS MAY NOT COPY THESE DRAWINGS AND SPECIFICATIONS OR MODIFY THEM IN ANY MANNER. USERS MAY NOT GIVE THESE DRAWINGS AND SPECIFICATIONS TO ANYONE ELSE (EXCEPT TO THEIR EMPLOYEES AND CONSULTANTS AS NECESSARY FOR THE PROJECT) OR PERMIT OTHERS TO COPY THEM WITHOUT THE WRITTEN PERMISSION OF THE ARCHITECT. ANY UNAUTHORIZED USE OF THESE DRAWINGS AND SPECIFICATIONS SHALL BE MADE WITHOUT THE WRITTEN PERMISSION OF THE ARCHITECT AND THE ARCHITECT RESERVES ALL RIGHTS AGAINST SUCH UNAUTHORIZED USE. USERS AGREE TO INDEMNIFY AND HOLD HARMLESS THE ARCHITECT AND ITS CONSULTANTS FOR ALL DAMAGES, SUITS, CLAIMS AND EXPENSES ARISING OUT OF OR RESULTING FROM USERS' UNAUTHORIZED USE OF THESE DRAWINGS AND SPECIFICATIONS. THESE DRAWINGS AND SPECIFICATIONS MUST BE RETURNED TO USDC UPON COMPLETION OF THEIR INTENDED USE, UNLESS OTHERWISE AGREED TO BY USDC.

PROJECT INFORMATION:
010500295
VICTORIA'S SECRET
PARK PLAZA MALL
6000 W. MARKHAM STREET
SPACE# 2050
LITTLE ROCK, AR 72205
SCOPE: FULL REMODEL
DESIGN TYPE: NNA
LSD&C PROJECT #: 00059784
PACKAGE: FALL 2014 (141Fp)
GENERATION: A/E PROJECT #: 140153
PGK 2

REVISIONS:
REQUIRED BY: DATE:

ELITE CONSTRUCTION GROUP
LAKE JACKSON, TX
PHONE: 979-285-9712
NOTE: THESE PRINTS HAVE BEEN REDUCED BY 50 PERCENT. SCALE WILL BE 50 PERCENT OF WHAT IS NOTED ON PLANS.

DATE ISSUED: 05/23/2014
DESIGNED BY: LC
DRAWN BY: CAB
CHECKED BY: JRM

PRESENTATION AND FIXTURE PLAN

DRAWING NUMBER:
A06.01

PRESENTATION AND FIXTURE PLAN

1/4" = 1'-0"

A