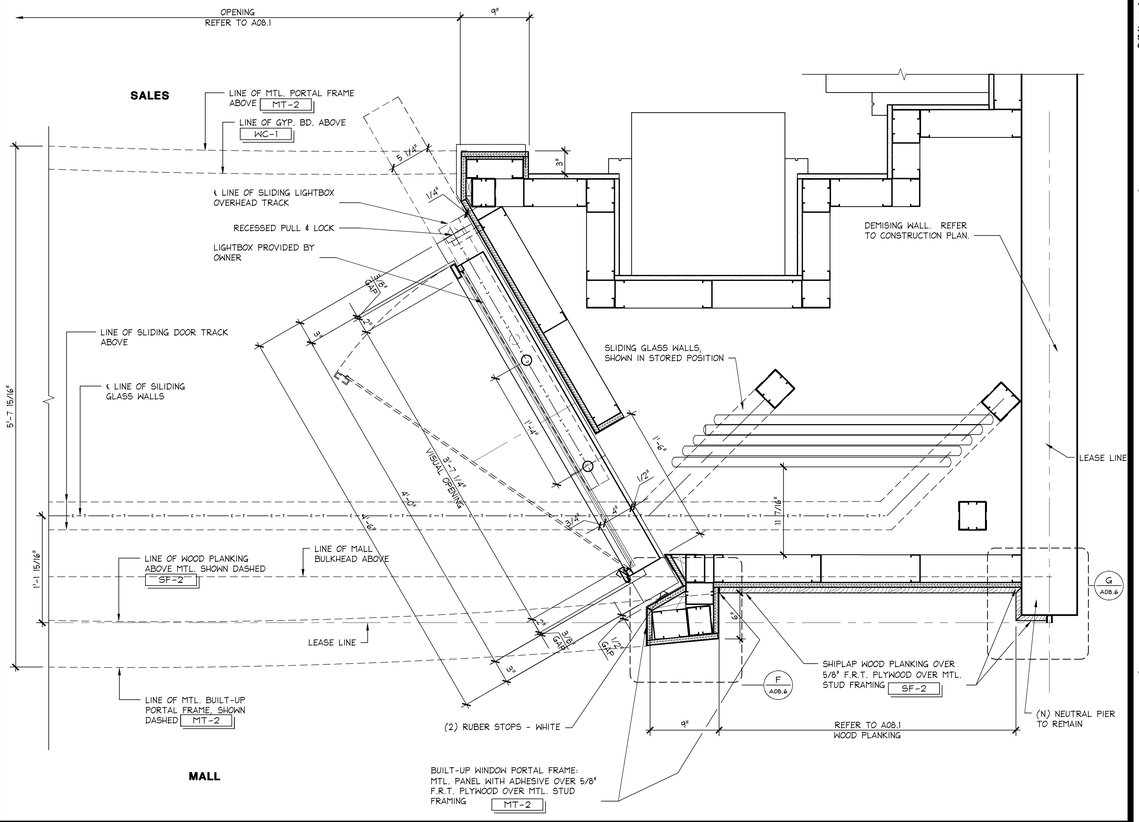

ENLARGED PLAN STOREFRONT / LIGHTBOX

1 1/2" = 1'-0" | 42D-A086-L02-DETL | C | 07.22.09

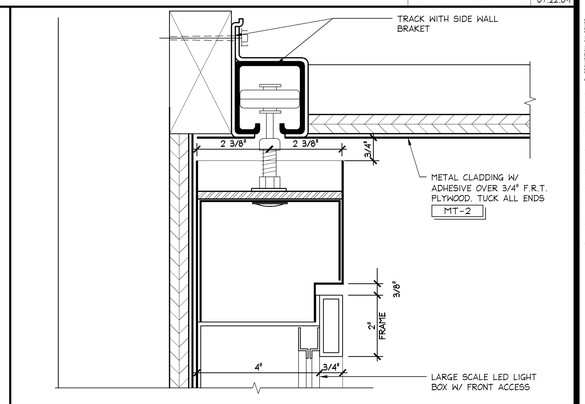

LIGHT BOX HEAD DETAIL - METAL

6" = 1'-0" | 42D-A086-B00-DETL | B | 11.17.10

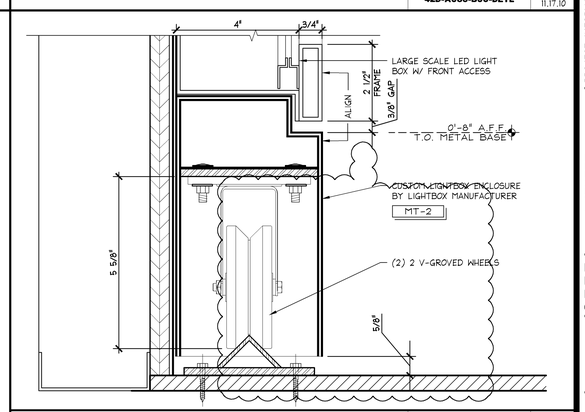

LIGHT BOX SILL DETAIL - SLIDING

6" = 1'-0" | 42D-A086-A02-DETL | A | 11.17.10

MOODY•NOLAN
responsive architecture
300 Spruce Street Suite 300 Columbus, Ohio 43215
Phone: (614) 461-4664 Fax: (614) 280-8881
www.moodynolan.com

Limitedbrands
LIMITED STORE PLANNING, INC.
d/b/a STORE DESIGN & CONSTRUCTION
Three Limited Parkway · Columbus, Ohio 43230
Telephone: 614.415.7000 · Fax: 614.415.7349

PROHIBITION ON RELIEF:
THESE DRAWINGS AND SPECIFICATIONS WERE PREPARED FOR USE ON A SPECIFIC SITE CONTEMPORANEOUSLY WITH THEIR ISSUE DATE, THEY ARE NOT INTENDED FOR USE ON A DIFFERENT PROJECT SITE OR AT A LATER TIME. ANY REUSE OF THESE DRAWINGS AND SPECIFICATIONS WITHOUT THE EXPRESS WRITTEN PERMISSION OF LIMITED STORE PLANNING, INC., D/B/A LIMITED STORE DESIGN AND CONSTRUCTION ("LSDC").
THESE DRAWINGS AND SPECIFICATIONS ARE THE PROPERTY OF LSDC AND SHALL NOT BE DISPLAYED IN ANY MANNER OR USED ON ANY OTHER PROJECT EXCEPT BY WRITTEN AGREEMENT WITH LSDC. NO REPRODUCTION OF ANY PART OF THESE DRAWINGS AND SPECIFICATIONS IN ANY FORM OR MEDIUM WHATSOEVER SHALL BE MADE WITHOUT THE PRIOR WRITTEN AUTHORIZATION OF LSDC. ALL ORIGINALS OR REPRODUCTIONS OF THESE DRAWINGS AND SPECIFICATIONS MUST BEAR THE COPYRIGHT NOTICE OF LSDC. ALL RIGHTS RESERVED.
COPYRIGHT NOTICE:
THESE DRAWINGS AND SPECIFICATIONS ARE COPYRIGHTED AND SUBJECT TO COPYRIGHT PROTECTION AS AN "ARCHITECTURAL WORK" UNDER SEC. 102 OF THE COPYRIGHT ACT, 17 U.S.C. AS AMENDED DECEMBER 1990. THE OWNER AND USER OF A BUILDING CONSTRUCTED FROM THESE DRAWINGS AND SPECIFICATIONS MAY NOT INCLUDE, WITHOUT LIMITATION, THE OVERALL FORM, ARRANGEMENT AND COMPOSITION OF SPACES, AND PLACEMENT AND COMPOSITION OF ELEMENTS AND DETAILS IN ANY ARCHITECTURAL WORKS OR BUILDINGS CREATED FROM THESE DRAWINGS AND SPECIFICATIONS. ANY REPRODUCTION OF THESE DRAWINGS AND SPECIFICATIONS MAY RESULT IN CESSATION OF CONSTRUCTION, BUILDING SEIZURE, AND/OR MONETARY DAMAGES.

024200396

BATH & BODY WORKS
MEMORIAL CITY MALL
303 MEMORIAL CITY WAY
SUITE 733
HOUSTON, TX 77024

PROJECT INFORMATION:
SCOPE: RELO DVLN / NEW | PACKAGE: 1415a
DESIGN TYPE: EASTON-L | GENERATION: 13643
LSD&C PROJECT #: 60685 | A/E PROJECT #:

REVISIONS:
REQUIRED BY: DATE

ELITE CONSTRUCTION GROUP
LAKE JACKSON, TX
PHONE: 979-285-0712
NOTE: THESE PRINTS HAVE BEEN REDUCED BY 50 PERCENT. SCALE WILL BE 50 PERCENT OF WHAT IS NOTED ON PLANS.

DATE ISSUED: 04/11/2014
DESIGNED BY: SF
DRAWN BY: HS
CHECKED BY: TBD

STOREFRONT DETAILS

DRAWING NUMBER:
A08.6