1. CONNECT (N) 4" SANITARY SEWER BELOW SLAB TO (E) SANITARY SEWER LINE. (FIELD VERIFY EXACT SIZE AND LOCATION – MIN. 4")
2. CONNECT (N) 1" COLD WATER TO (E) COLD WATER LINE. (FIELD VERIFY EXACT SIZE AND LOCATION – MIN. 1")
3. P.O.C. OF (N) VENT TO (E) VENT LINE. (FIELD VERIFY EXACT SIZE AND LOCATION – MIN. 2")
4. 1" CONDENSATE DRAIN FROM EQUIPMENT TO DISCHARGE AT MOP SINK. REFER TO DETAILS J & K ON SHEET P03.1.
5. PLUMBING CONTRACTOR TO PROVIDE WATER METER (INCLUDE TENANT'S NAME AND SPACE #) – 'HERSEY MODEL NO. ⅝" MVR' AT MINIMUM OF 14 GPM. VERIFY LOCATION. MOUNT 48" ABOVE FINISHED FLOOR. MAKE NECESSARY CONNECTIONS AS REQUIRED. METER TO READ IN GALLONS.
6. ROUTE TO APPROVED GAS METER LOCATION WITH REGULATOR, TOTAL GAS LOAD = 250 CFH AND A TOTAL DEVELOPED LENGHT = 300 FEET. FIELD VERIFY EXACT LOCATION OF METER AND GAS COMPANY REQUIREMENTS.

NOTE:
REFER TO SPECIFICATION BOOKLET FOR ADDITIONAL INFORMATION.

ANY PENETRATION OR MODIFICATION TO STRUCTURAL STEEL OR CONCRETE MUST BE COORDINATED AND APPROVED BY THE LANDLORD'S ON-SITE REPRESENTATIVE AND THE LANDLORD'S STRUCTURAL ENGINEER.

GC TO PROVIDE WRITTEN REPORT TO LSD&C PM ON CONDITION OF EXISTING SEWER TIE-IN REGARDING SLOPE AND FLOW.
- SCOPE WITH CAMERA PRIOR TO CONNECTION
- DO NOT CONNECT WITHOUT LSD&C PM AUTHORIZATION IF SPECS NOT MET

PLUMBING AND FIRE SPRINKLER HEAD PLAN KEYNOTES

NTS | D 11/11/11

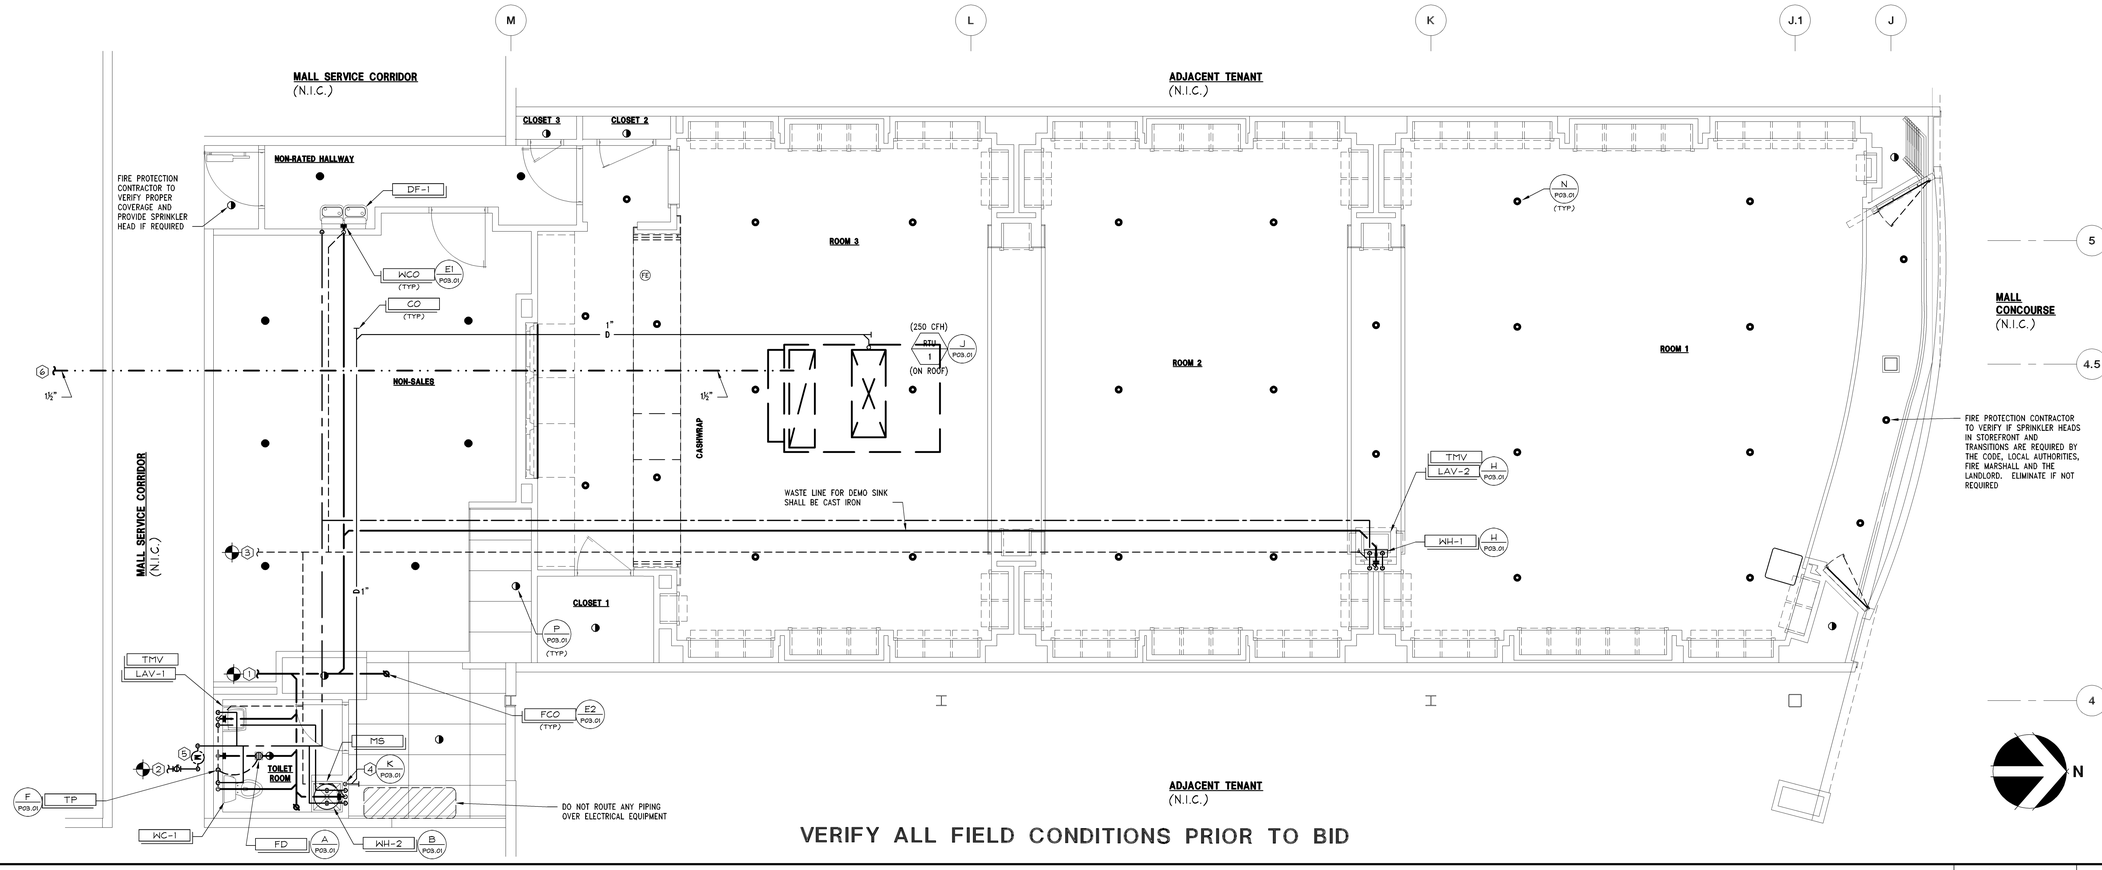

VERIFY ALL FIELD CONDITIONS PRIOR TO BID

PLUMBING AND FIRE SPRINKLER HEAD PLAN

1/4" = 1'-0" | A

LARSON BINKLEY
Larson Binkley, Inc.
310 W 20th Street, Suite 200
Kansas City, Missouri 64108
Texas Certificate of Authorization Number F-1367
T 816-997-9601
F 816-997-9602
larsonbinkley.com

Limitedbrands
LIMITED STORE PLANNING, INC.
d/b/a STORE DESIGN & CONSTRUCTION
Three Limited Parkway · Columbus, Ohio 43230
Telephone: 614.415.7000 · Fax: 614.415.7349

THESE DRAWINGS AND SPECIFICATIONS ARE THE PROPERTY OF LSDC AND SHALL NOT BE DISPLAYED IN PUBLIC VIEW, PUBLISHED OR REPRODUCED IN ANY MANNER WITHOUT THE WRITTEN CONSENT OF LSDC. ALL DRAWINGS AND SPECIFICATIONS ARE SUBJECT TO COPYRIGHT PROTECTION AS AN "ARCHITECTURAL WORK" UNDER SEC. 102 OF THE COPYRIGHT ACT. © LSDC, LLC. ALL RIGHTS RESERVED. UNAUTHORIZED USE OF THESE DRAWINGS AND SPECIFICATIONS, THE OVERALL FORM, ARRANGEMENT AND COMPOSITION OF SPACES, AND OTHER ELEMENTS OF DESIGN IN THESE DRAWINGS AND SPECIFICATIONS IS STRICTLY PROHIBITED. ANY REPRODUCTION OF THESE DRAWINGS AND SPECIFICATIONS, IN WHOLE OR IN PART, BY ANY MEANS, WITHOUT THE WRITTEN PERMISSION OF LSDC, WILL GIVERISE TO INFRINGEMENT OF THESE DRAWINGS AND SPECIFICATIONS AND OTHER RIGHTS OF LSDC.

024200396

PROJECT INFORMATION:
BATH & BODY WORKS
MEMORIAL CITY MALL
303 MEMORIAL CITY WAY
SUITE 733
HOUSTON, TX 77024

SCOPE: RELO DVN / NEW | PACKAGE: 1
DESIGN TYPE: EASTON-G | GENERATION: 1415a
LSD&C PROJECT #: 60685 | A/E PROJECT #: 13643

REVISIONS:

REQUIRED BY:	DATE:

ELITE CONSTRUCTION GROUP
LAKE JACKSON, TX
PHONE: 979-285-0712
NOTE: THESE PRINTS HAVE BEEN REDUCED BY 50 PERCENT. SCALE WILL BE 50 PERCENT OF WHAT IS NOTED ON PLANS

DATE ISSUED: 04/11/2014
DESIGNED BY: JES
DRAWN BY: JES
CHECKED BY: NRP

PLUMBING AND FIRE SPRINKLER HEAD PLAN

DRAWING NUMBER:
P02.01