STOREFRONT CONSTRUCTION NOTES

1. ALL STOREFRONT GLASS TO BE SET WITH BLACK NEOPRENE GLAZING GASKETS(UNLESS OTHERWISE NOTED).
2. NO WOOD BLOCKING PERMITTED AT STOREFRONT IF REQUIRED BY LOCAL CODES.

SIGNAGE NOTES

1. REFER TO SHOP DRAWINGS. VERIFY ALL ELECTRICAL REQUIREMENTS WITH SIGN VENDOR.

NOTE:
(N) STOREFRONT CONSTRUCTION / INFILL TO MATCH EXISTING CONSTRUCTION, ANCHORAGE, COLOR, GLAZING TYPE, PROFILES AND COMPONENT SIZES (INCLUDING STOPS AND TRIMS).

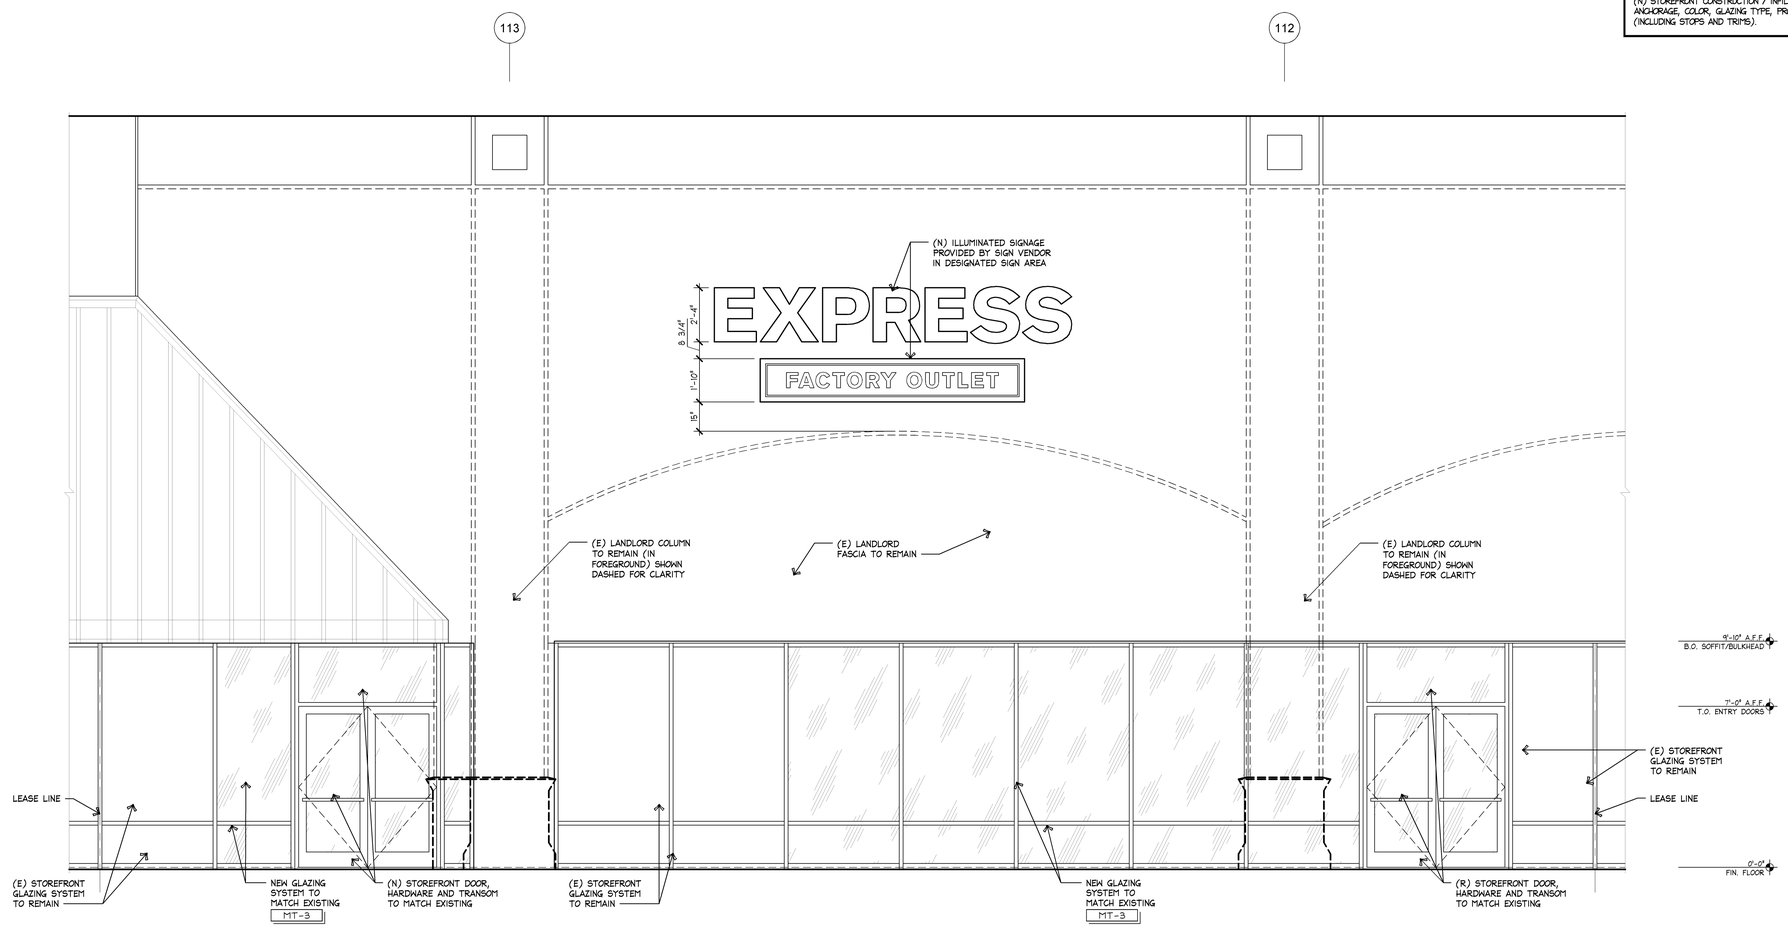


**STOREFRONT ELEVATION** — 3/8" = 1'-0" — B

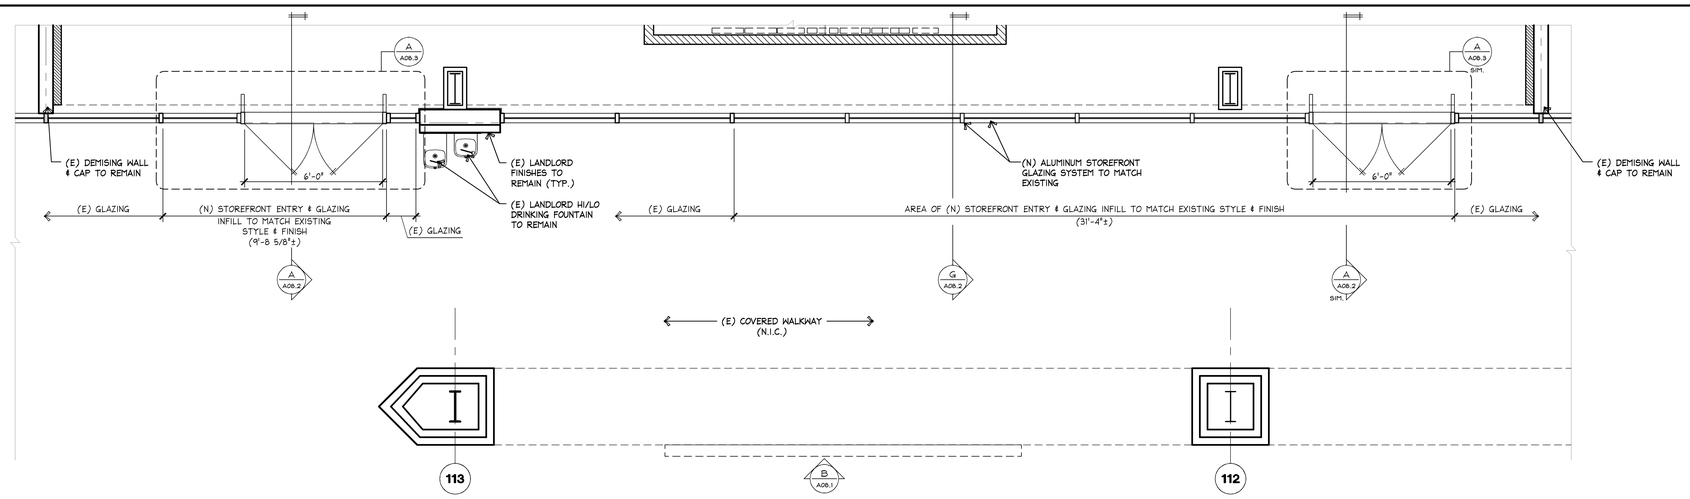


**STOREFRONT PLAN** — 3/8" = 1'-0" — A

EXPRESS

**EXPRESS FASHION OPERATIONS, LLC**
**d/b/a STORE DESIGN & CONSTRUCTION**
1 Express Drive Columbus, Ohio 43230
Telephone: 614.474.4001 · Express.com

PROPRIETARY INFORMATION
THESE PLANS AND SPECIFICATIONS WERE PREPARED FOR USE ON A SPECIFIC SITE, CONSTRUCTION SCHEDULE AND PROJECT. THEY ARE NOT INTENDED FOR USE ON A DIFFERENT PROJECT OR AT A DIFFERENT SITE. ALL OTHER USES ARE PROHIBITED. NO REPRODUCTION IS EXPRESSLY AUTHORIZED IN WRITING BY EXPRESS STORE DESIGN & CONSTRUCTION ("EDC").

PROPRIETARY INFORMATION
THESE PLANS AND SPECIFICATIONS ARE THE PROPERTY OF EDC AND SHALL NOT BE DUPLICATED IN ANY MANNER OR USED ON ANY OTHER PROJECT EXCEPT BY WRITTEN AGREEMENT WITH EDC. NO REPRODUCTION OR DISTRIBUTION OF THESE PLANS OR SPECIFICATIONS IS PERMITTED WITHOUT AUTHORIZATION OF THE EDC. ALL GRAPHICAL OR REPRODUCTIONS OF THESE DRAWINGS, ARE PROPRIETARY TO EDC AND MUST BE RETURNED TO EDC UPON COMPLETION OF PLANS UNLESS OTHERWISE AGREED BY THE EDC.

COPYRIGHT NOTICE
THESE PLANS AND SPECIFICATIONS ARE COPYRIGHTED AND SUBJECT TO COPYRIGHT PROTECTION AS AN ARCHITECTURAL WORK (WORLDS DEC. 12, 1990 OF THE COPYRIGHT ACT OF U.S.A. AMENDED DECEMBER 1990). THE RIGHTS OF THE OWNER OF COPYRIGHT INCLUDE THE EXCLUSIVE RIGHT TO REPRODUCE THE ELEMENTS OF THE DESIGN. UNDER SUCH PROTECTION, UNAUTHORIZED USE OF THESE DRAWINGS AND DESIGNS MAY RESULT IN LITIGATION OF CONSTRUCTION, BUILDING DESIGNS, AND/OR MONETARY DAMAGES.

**1753**

OUTLET
FALL 2014
140301

PROJECT INFORMATION:

**EXPRESS**
**TANGER OUTLET CENTER - BRANSON**
300 TANGER BLVD.
SPACE NO.: 535
BRANSON, MO 65616

SCOPE: NEW
DESIGN TYPE: DG
ESD&C PROJECT #: 95152

PACKAGE:
GENERATION:
A/E PROJECT #:

REVISIONS:
REQUIRED BY: DATE

ELITE CONSTRUCTION GROUP
LAKE JACKSON, TX
PHONE: 979-285-0712
NOTE: THESE PRINTS HAVE BEEN REDUCED BY 50 PERCENT. SCALE WILL BE 50 PERCENT OF WHAT IS NOTED ON PLANS

* INDICATES NO REVISION TO THIS SHEET

SHREMSHOCK
Shremshock Architects, Inc.
6130 S. Sunbury Rd. Westerville, OH 43081
t: 614 545 4550 | f: 614 545 4555 | shremshock.com
Gerald S. Shremshock, Architect
Timothy J. Shremshock, Architect

DATE ISSUED: 07/18/14
DESIGNED BY: JB
DRAWN BY: JEB
CHECKED BY: AEM/KMM

**STOREFRONT PLAN & ELEVATION**

DRAWING NUMBER:
**A08.1**