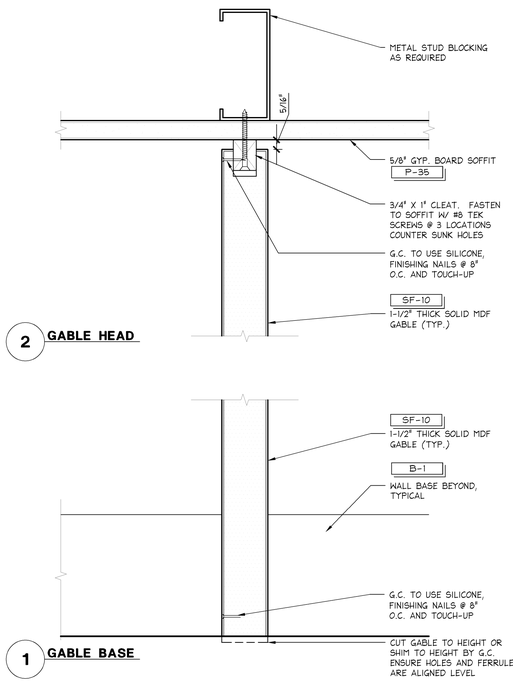

ACCESSORY SHELVING GABLE SECTION

6" = 1'-0" | - | R | 09/13/12

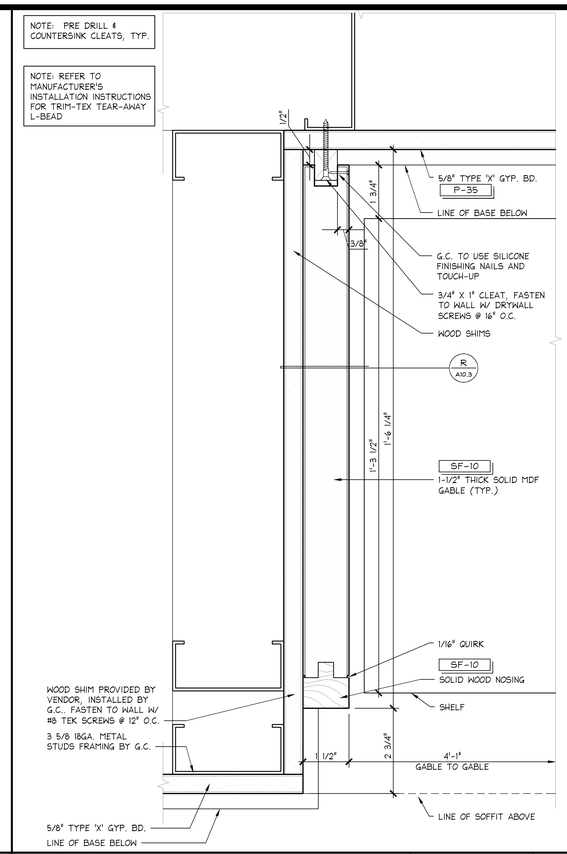

ACCESSORY SHELVING DETAIL

6" = 1'-0" | - | L | 09/13/12

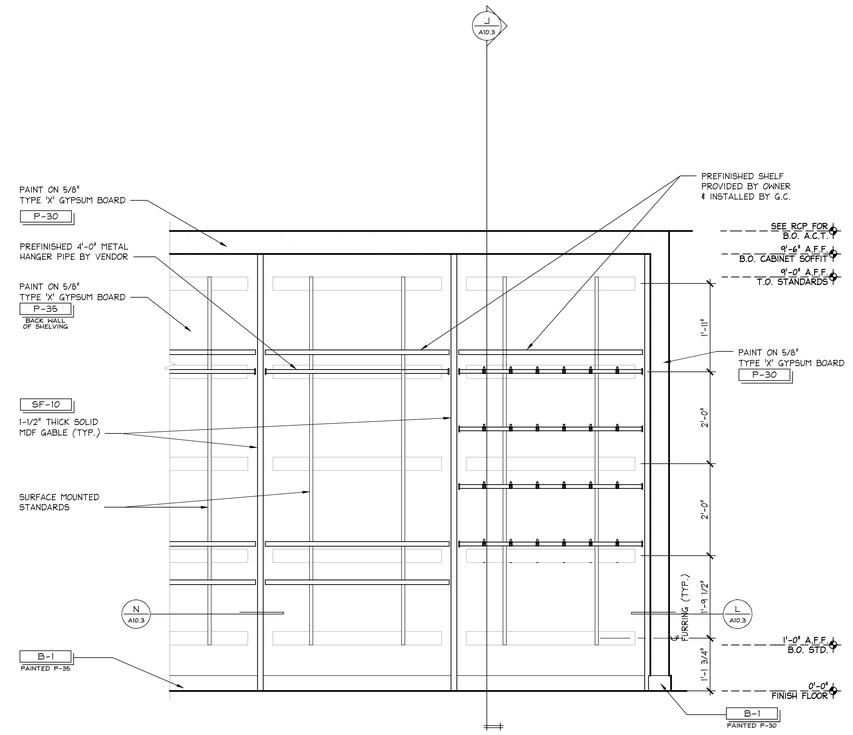

ACCESSORY SHELVING ELEVATION

3/4" = 1'-0" | - | C | 09/13/12

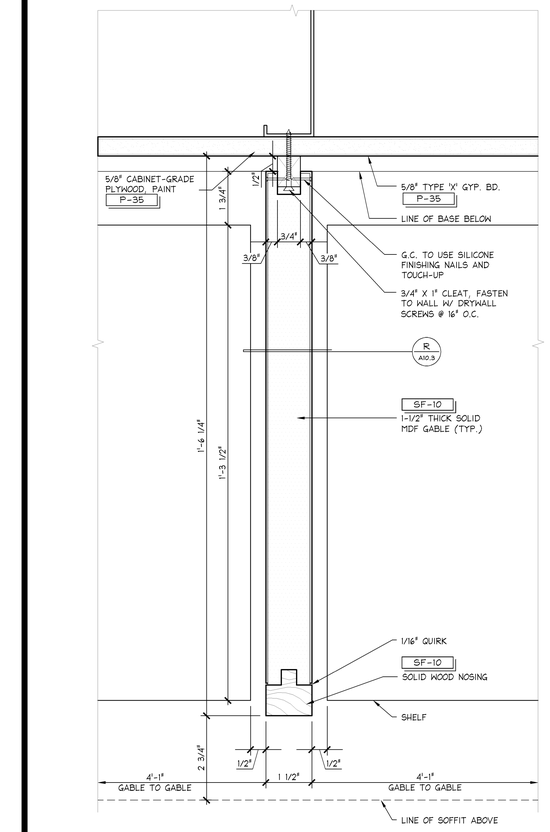

ACCESSORY SHELVING DETAIL

6" = 1'-0" | - | N | 08/15/13

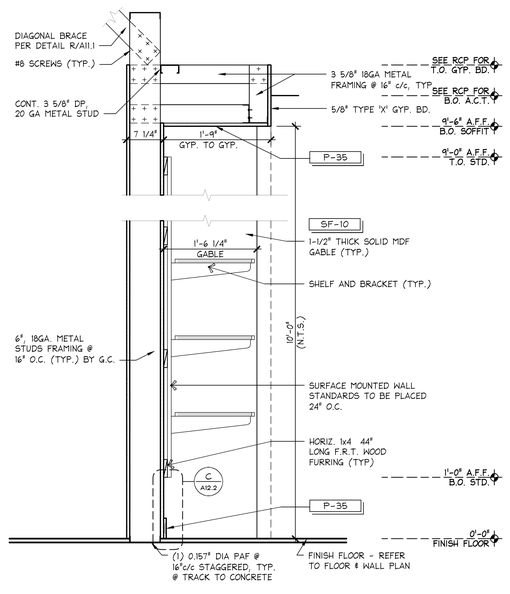

ACCESSORY SHELVING SECTION

1" = 1'-0" | - | J | 09/13/12

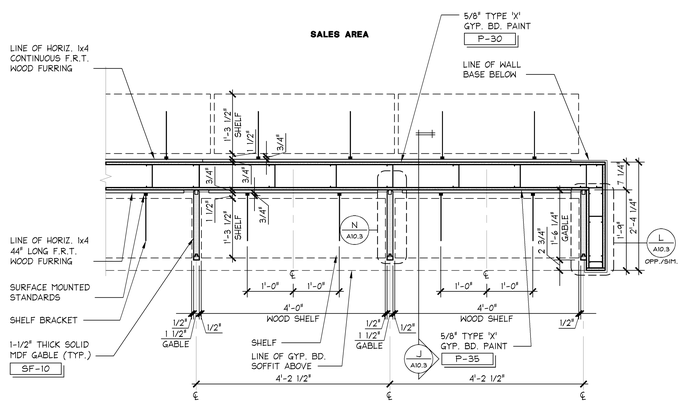

ACCESSORY SALES AREA

ACCESSORY SHELVING PLAN

3/4" = 1'-0" | - | A | 09/13/12

EXPRESS

EXPRESS FASHION OPERATIONS, LLC
d/b/a STORE DESIGN & CONSTRUCTION
1 Express Drive Columbus, Ohio 43230
Telephone: 614.474.4001 - Express.com

PROPRIETARY OR RESTRICTIONS WERE PREPARED FOR USE ON A SPECIFIC SITE, PROJECT OR CLIENT. THEY ARE NOT INTENDED FOR USE ON ANY OTHER SITE, PROJECT OR CLIENT. THEY ARE NOT INTENDED FOR USE ON A DIFFERENT PROJECT AT A LATER TIME, EVEN BY THE ORIGINAL CLIENT, UNLESS SPECIFICALLY AUTHORIZED IN WRITING BY EXPRESS STORE PLANNING, INC. (EPSI), EXPRESS STORE DESIGN AND CONSTRUCTION ("EDC").

ALL DRAWINGS, SPECIFICATIONS AND PROVISIONS ARE THE PROPERTY OF EDC AND SHALL NOT BE DISPOSED OF IN ANY MANNER OR USED ON ANY OTHER PROJECT EXCEPT BY WRITTEN AGREEMENT WITH EDC. NO REPRODUCTION OF ANY PART OF THESE DRAWINGS OR SPECIFICATIONS SHALL BE MADE WITHOUT THE AUTHORIZATION OF THE EDC. ALL UNUSUAL OR UNAUTHORIZED USE OF THESE DRAWINGS, AND SPECIFICATIONS SHALL BE REPORTED TO EDC IMMEDIATELY.

COPYRIGHT ACCESS
ALL DRAWINGS AND SPECIFICATIONS ARE COPYRIGHTED AND SUBJECT TO COPYRIGHT PROTECTION AS AN "ARCHITECTURAL WORK" UNDER SEC. 102 OF THE COPYRIGHT ACT, 17 U.S.C. § 5. AUTHORED BY EXPRESS STORE PLANNING, INC. (EPSI), EXPRESS DESIGN & CONSTRUCTION, LLC (EDC) OR EXPRESS FASHION OPERATIONS, LLC (EFO). OWNERSHIP OF COPYRIGHT AS TO THESE DRAWINGS, AND ELEMENTS OF THE DESIGN SHOWN THEREIN HAS BEEN ASSIGNED TO EDC. ANY REPRODUCTION, UNAUTHORIZED USE OF THESE DRAWINGS, AND ELEMENTS OF THE DESIGN SHOWN THEREIN MAY RESULT IN CESSATION OF CONSTRUCTION, RECALL, AND/OR MONETARY LIABILITY.

1753
OUTLET
FALL 2014
140301

PROJECT INFORMATION:
EXPRESS
TANGER OUTLET CENTER - BRANSON
300 TANGER BLVD.
SPACE NO.: 535
BRANSON, MO 65616

SCOPE: NEW | PACKAGE:
DESIGN TYPE: DG | GENERATION:
ESD&C PROJECT #: 95152 | A/E PROJECT #:

REVISIONS:
REQUIRED BY: DATE:

ELITE CONSTRUCTION GROUP
LAKE JACKSON, TX
PHONE: 979-285-9712
NOTE: THESE PRINTS HAVE BEEN REDUCED BY 50 PERCENT. SCALE WILL BE 50 PERCENT OF WHAT IS NOTED ON PLANS

* INDICATES NO REVISION TO THIS SHEET

SHREMSHOCK
Shremshock Architects, Inc.
6130 S. Sunbury Rd. Westerville, OH 43081
t: 614 545 4550 | f: 614 545 4555 | shremshock.com
Gerald S. Shremshock, Architect
Timothy J. Shremshock, Architect

DATE ISSUED: 07/18/14
DESIGNED BY: JB
DRAWN BY: JEB
CHECKED BY: AEM/KMM

ACCESSORY SHELVING DETAILS

DRAWING NUMBER:
A10.3