BLOCKING DETAIL — N.T.S. — M

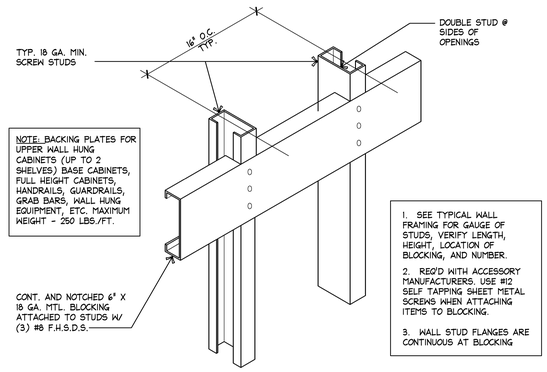

NOT USED — N.T.S. - — J

ASSEMBLY DETAILS — N.T.S. - — F

MIRROR INSTALLATION INSTRUCTIONS.

1. INSTALL METAL BLOCKING TO METAL STUD FRAMING - REFER TO IN-WALL BLOCKING DETAILS
2. INSTALL G.W.B. OVER ROUGH FRAMING.
3. CONTRACTOR WILL MASTIC MIRROR TO PLYWOOD, FOLLOW INSTRUCTIONS IN SPECIFICATIONS.
4. CONTRACTOR WILL SECURE "J" CLIPS & NEOPRENE SETTING BLOCK TO PERIMETER OF MIRROR & PLYWOOD TO CAPTURE MIRROR.
5. INSTALL CLEATS ON PLYWOOD & WALL AND ATTACH MIRROR TO WALL AND INSTALL LOCKDOWN PLATE.

NOTE:
ANY MIRROR INSTALLATION WHERE EITHER THE TOP AND/OR BOTTOM C-CHANNEL IS NOT MECHANICALLY FASTENED WILL NOT BE ACCEPTED.

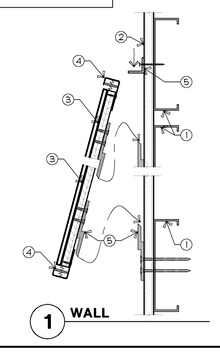

SURFACE WOOD WALL BASE — FULL — C

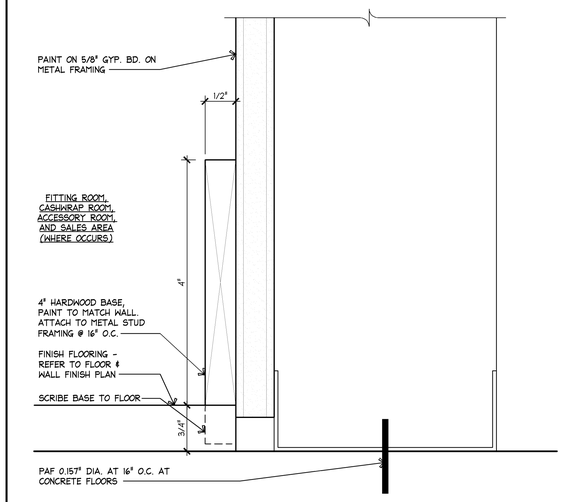

BACKING PLATE DETAIL — N.T.S. - — L

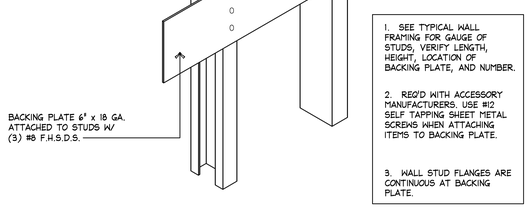

MOUNTING DETAIL AT DOOR — 6"=1'-0" — H

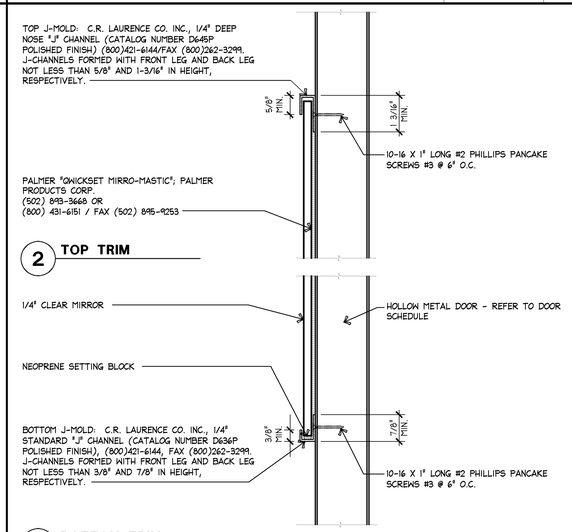

SALES FLOOR MIRROR MOUNTING DETAIL W/ J MOLD — 6"=1'-0" — E

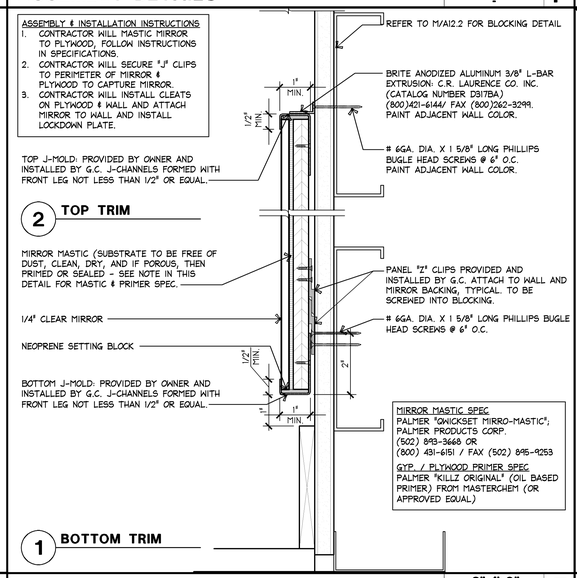

COLUMN WRAP SECTION — 1" = 1'-0" — B

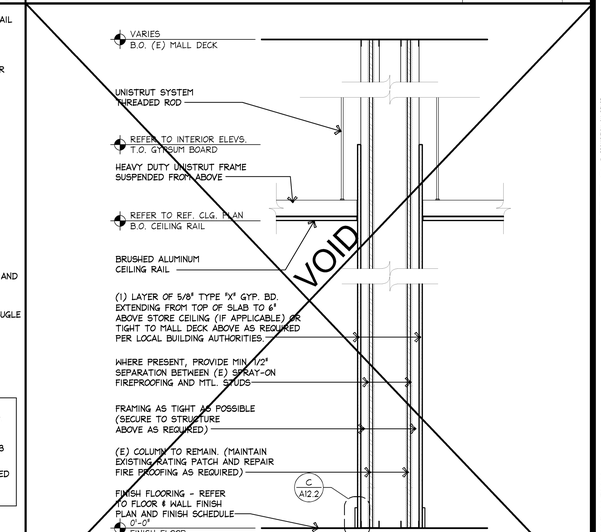

NOT USED — - — K

MIRROR INSTALLATION INSTRUCTIONS — MOUNTING DETAIL AT DOOR — H

MIRROR INSTALLATION INSTRUCTIONS.

1. INSTALL METAL BLOCKING TO METAL STUD FRAMING - REFER TO IN-WALL BLOCKING DETAILS
2. INSTALL G.W.B. OVER ROUGH FRAMING.
3. INSTALL TOP & BOTTOM 'J' CHANNEL W/ #6GA X 1 5/8" LONG BUGLE HEAD SCREWS @ 6" O.C. - NO EXCEPTIONS.
4. INSTALL NEOPRENE SETTING BLOCK IN BOTTOM J-CHANNEL.
5. INSTALL 1/4" MIRROR GLASS WITH MASTIC.

NOTE:
ANY MIRROR INSTALLATION WHERE EITHER THE TOP AND/OR BOTTOM J-CHANNEL IS NOT MECHANICALLY FASTENED WILL NOT BE ACCEPTED.

MIRROR INSTALLATION INSTRUCTIONS.

1. 10-16 X 1" LONG #2 PHILLIPS PANCAKE SCREWS #3 @ 6" O.C.
2. INSTALL NEOPRENE SETTING BLOCK IN BOTTOM J-CHANNEL.
3. INSTALL 1/4" MIRROR GLASS WITH MASTIC.

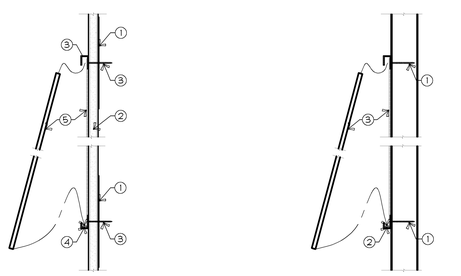

ASSEMBLY DETAILS — N.T.S. - — G

SALES FLOOR MIRROR ELEVATIONS (W/ J MOLD) — 3/4"=1'-0" — D

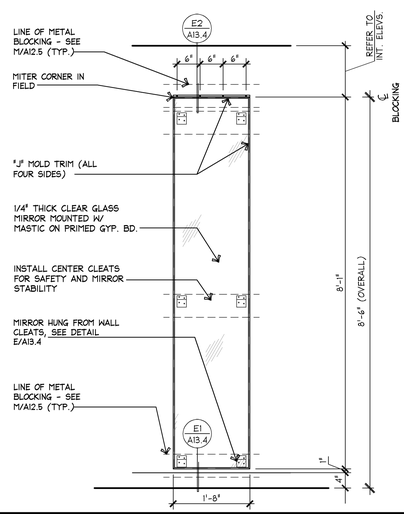

COLUMN WRAP PLAN — 3" = 1'-0" — A

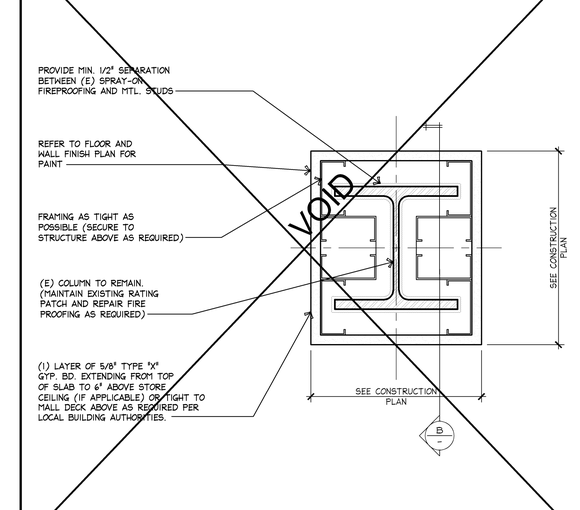

EXPRESS

EXPRESS FASHION OPERATIONS, LLC
d/b/a STORE DESIGN & CONSTRUCTION
1 Express Drive Columbus, Ohio 43230
Telephone: 614.474.4001 - Express.com

PROHIBITION ON RELEASE:
THESE SPECIFICATIONS WERE PREPARED FOR USE ON A SPECIFIC SITE, CONSTRUCTION PROJECT, AND BY A SPECIFIC CONTRACTOR. THEY ARE NOT INTENDED FOR USE ON A DIFFERENT SITE, PROJECT, OR BY A DIFFERENT CONTRACTOR. THEY ARE NOT TO BE RELEASED, SHOWN OR LOANED TO THE PUBLIC OR BIDDERS, AS WELL AS ANY OTHER PARTIES NOT EXPRESSLY AUTHORIZED IN WRITING BY EXPRESS STORE PLANNING, INC. (ESP), EXPRESS STORE DESIGN AND CONSTRUCTION ("ESDC").

COPYRIGHT NOTICE:
ALL DRAWINGS, SPECIFICATIONS AND PROVISIONS ARE THE PROPERTY OF ESDC AND SHALL NOT BE REPRODUCED IN ANY MANNER OR USED ON ANY OTHER PROJECT EXCEPT BY WRITTEN AGREEMENT WITH ESDC. NO REPRODUCTION OF ANY PART OF THESE DRAWINGS OR SPECIFICATIONS MAY BE MADE WITHOUT THE PRIOR AUTHORIZATION OF THE ESDC. ALL UNAUTHORIZED USE OF THESE DRAWINGS, AND SPECIFICATIONS IS SUBJECT TO ESDC COPYRIGHT PROTECTION AS AN UNPUBLISHED WORK UNDER U.S.C. 102 OF THE COPYRIGHT ACT OF U.S. AS AMENDED DECEMBER 1990. ALL RIGHTS RESERVED. THESE DRAWINGS AND SPECIFICATIONS ARE COPYRIGHTED AND SUBJECT TO COPYRIGHT PROTECTION AS AN "ARCHITECTURAL WORK" UNDER U.S.C. 102 OF THE COPYRIGHT ACT OF U.S. AS AMENDED DECEMBER 1990. ALL RIGHTS RESERVED. THESE DRAWINGS AND SPECIFICATIONS ARE THE PROPERTY OF ESDC AND SHALL NOT BE REPRODUCED IN ANY MANNER OR USED ON ANY OTHER PROJECT EXCEPT BY WRITTEN AGREEMENT WITH ESDC. NO REPRODUCTION OF ANY PART OF THESE DRAWINGS OR SPECIFICATIONS MAY BE MADE WITHOUT THE PRIOR AUTHORIZATION OF THE ESDC. ALL UNAUTHORIZED USE OF THESE DRAWINGS, AND SPECIFICATIONS IS SUBJECT TO ESDC COPYRIGHT PROTECTION AS AN UNPUBLISHED WORK UNDER U.S.C. 102 OF THE COPYRIGHT ACT OF U.S. AS AMENDED DECEMBER 1990. ALL RIGHTS RESERVED. THESE DRAWINGS AND SPECIFICATIONS ARE COPYRIGHTED AND SUBJECT TO COPYRIGHT PROTECTION AS AN "ARCHITECTURAL WORK" UNDER U.S.C. 102 OF THE COPYRIGHT ACT OF U.S. AS AMENDED DECEMBER 1990. ALL RIGHTS RESERVED. THESE DRAWINGS AND SPECIFICATIONS ARE THE PROPERTY OF ESDC AND SHALL NOT BE REPRODUCED IN ANY MANNER OR USED ON ANY OTHER PROJECT EXCEPT BY WRITTEN AGREEMENT WITH ESDC. NO REPRODUCTION OF ANY PART OF THESE DRAWINGS OR SPECIFICATIONS MAY BE MADE WITHOUT THE PRIOR AUTHORIZATION OF THE ESDC. ALL UNAUTHORIZED USE OF THESE DRAWINGS, AND SPECIFICATIONS IS SUBJECT TO ESDC COPYRIGHT PROTECTION AS AN UNPUBLISHED WORK UNDER U.S.C. 102 OF THE COPYRIGHT ACT OF U.S. AS AMENDED DECEMBER 1990. ALL RIGHTS RESERVED. THESE DRAWINGS AND SPECIFICATIONS ARE COPYRIGHTED AND SUBJECT TO COPYRIGHT PROTECTION AS AN "ARCHITECTURAL WORK" UNDER U.S.C. 102 OF THE COPYRIGHT ACT OF U.S. AS AMENDED DECEMBER 1990. ALL RIGHTS RESERVED. THESE DRAWINGS AND SPECIFICATIONS ARE THE PROPERTY OF ESDC AND SHALL NOT BE REPRODUCED IN ANY MANNER OR USED ON ANY OTHER PROJECT EXCEPT BY WRITTEN AGREEMENT WITH ESDC. NO REPRODUCTION OF ANY PART OF THESE DRAWINGS OR SPECIFICATIONS MAY BE MADE WITHOUT THE PRIOR AUTHORIZATION OF THE ESDC. ALL UNAUTHORIZED USE OF THESE DRAWINGS, AND SPECIFICATIONS IS SUBJECT TO ESDC COPYRIGHT PROTECTION AS AN UNPUBLISHED WORK UNDER U.S.C. 102 OF THE COPYRIGHT ACT OF U.S. AS AMENDED DECEMBER 1990. ALL RIGHTS RESERVED. THESE DRAWINGS AND SPECIFICATIONS ARE COPYRIGHTED AND SUBJECT TO COPYRIGHT PROTECTION AS AN "ARCHITECTURAL WORK" UNDER U.S.C. 102 OF THE COPYRIGHT ACT OF U.S. AS AMENDED DECEMBER 1990. ALL RIGHTS RESERVED. THESE DRAWINGS AND SPECIFICATIONS ARE THE PROPERTY OF ESDC AND SHALL NOT BE REPRODUCED IN ANY MANNER OR USED ON ANY OTHER PROJECT EXCEPT BY WRITTEN AGREEMENT WITH ESDC. NO REPRODUCTION OF ANY PART OF THESE DRAWINGS OR SPECIFICATIONS MAY BE MADE WITHOUT THE PRIOR AUTHORIZATION OF THE ESDC. ALL UNAUTHORIZED USE OF THESE DRAWINGS, AND SPECIFICATIONS IS SUBJECT TO ESDC COPYRIGHT PROTECTION AS AN UNPUBLISHED WORK UNDER U.S.C. 102 OF THE COPYRIGHT ACT OF U.S. AS AMENDED DECEMBER 1990. ALL RIGHTS RESERVED. THESE DRAWINGS AND SPECIFICATIONS ARE COPYRIGHTED AND SUBJECT TO COPYRIGHT PROTECTION AS AN "ARCHITECTURAL WORK" UNDER U.S.C. 102 OF THE COPYRIGHT ACT OF U.S. AS AMENDED DECEMBER 1990. ALL RIGHTS RESERVED. THESE DRAWINGS AND SPECIFICATIONS ARE THE PROPERTY OF ESDC AND SHALL NOT BE REPRODUCED IN ANY MANNER OR USED ON ANY OTHER PROJECT EXCEPT BY WRITTEN AGREEMENT WITH ESDC. NO REPRODUCTION OF ANY PART OF THESE DRAWINGS OR SPECIFICATIONS MAY BE MADE WITHOUT THE PRIOR AUTHORIZATION OF THE ESDC. ALL UNAUTHORIZED USE OF THESE DRAWINGS, AND SPECIFICATIONS IS SUBJECT TO ESDC COPYRIGHT PROTECTION AS AN UNPUBLISHED WORK UNDER U.S.C. 102 OF THE COPYRIGHT ACT OF U.S. AS AMENDED DECEMBER 1990. ALL RIGHTS RESERVED.

1753 — OUTLET — FALL 2014 — 140301

NEW | PACKAGE: DG
GENERATION:
A/E PROJECT #: 95152

PROJECT INFORMATION:
EXPRESS
TANGER OUTLET CENTER - BRANSON
300 TANGER BLVD.
SPACE NO.: 335
BRANSON, MO 65616

SCOPE:
DESIGN TYPE:
ESD&C PROJECT #:

REVISIONS:
REQUIRED BY: DATE:

ELITE CONSTRUCTION GROUP
LAKE JACKSON, TX
PHONE: 979-285-0712
NOTE: THESE PRINTS HAVE BEEN REDUCED BY 50 PERCENT. SCALE WILL BE 50 PERCENT OF WHAT IS NOTED ON PLANS

* INDICATES NO REVISION TO THIS SHEET

SHREMSHOCK
Shremshock Architects, Inc.
6130 S. Sunbury Rd. Westerville, OH 43081
t: 614 545 4550 | f: 614 545 4555 | shremshock.com
Gerald S. Shremshock, Architect
Timothy J. Shremshock, Architect

DATE ISSUED: 07/18/14
DESIGNED BY: JB
DRAWN BY: JEB
CHECKED BY: AEM/KMM

CONSTRUCTION DETAILS

DRAWING NUMBER:
A12.2