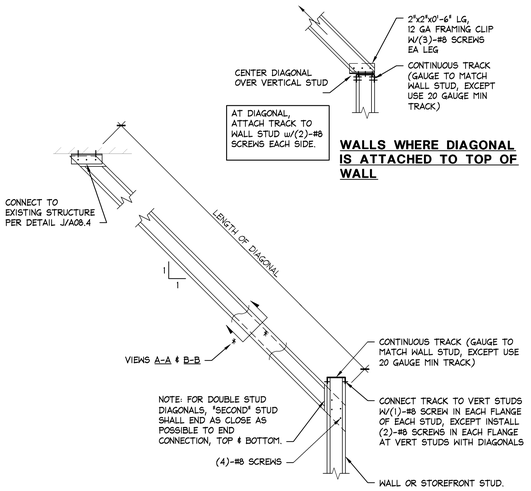

DIAGONAL BRACING OPTIONS

20 GA. DIAGONAL BRACE OPTIONS:

DIAGONAL LENGTH- UP TO 12'-0"	DIAGONAL LENGTH- 12'-1" TO 20'-0" *
SINGLE 3 5/8", 20 GA. DIAGONAL	DBL 3 5/8", 20 GA. STUDS WITH 1 5/8" WIDE FLANGES
VIEW A-A	#8 SCREWS @ 12"c/c — VIEW B-B

SPACING OF DIAGONAL BRACING	* CONTACT ARCHITECT FOR LENGTHS LONGER THAN 20'-0".
INTERIOR PARTITIONS - 60" O.C. MAX STOREFRONT FRAMING - 48" O.C. MAX EXTERIOR WALLS - 48" O.C. MAX	

TYPICAL DIAGONAL BRACING SEISMIC DESIGN CATEGORY C — 1" = 1'-0" — R — 05/21/13

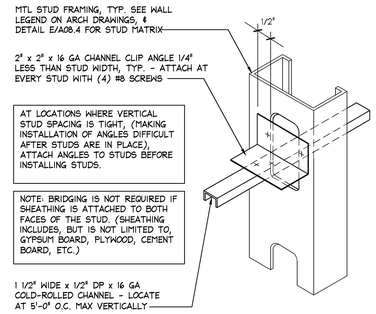

BRIDGING DETAIL — 1" = 1'-0" — M

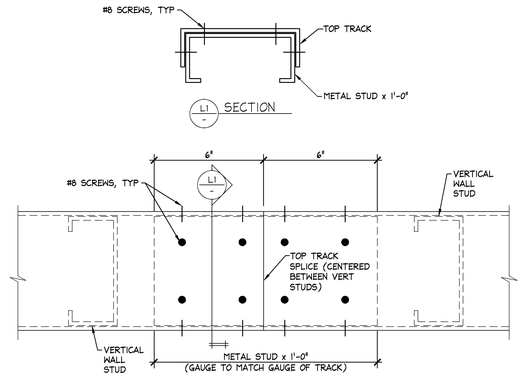

TOP TRACK SPLICE — N.T.S. — L — 05/21/13

LIGHT GAUGE FRAMING - CROSS REFERENCE GUIDE

MIL. THICKNESS - GAUGE NUMBER CROSS REFERENCE

25 GA. ------ 18 MIL	16 GA. ------ 54 MIL
22 GA. ------ 27 MIL	14 GA. ------ 68 MIL
20 GA. ------ 33 MIL	12 GA. ------ 97 MIL
18 GA. ------ 43 MIL	

EXAMPLE CROSS REFERENCE:

3 5/8", 18 GA STRUCTURAL METAL STUD = 362 S 162 - 43 METAL STUD

STUD DEPTH =3.625" =3 5/8" (S=STUD) (T=TRACK) FLANGE WIDTH =1.625" =1 5/8" STUD THICKNESS =43 MIL (18 GA.)

TYPICAL STRUCTURAL STUDS AND TRACKS

FORMER STANDARD DESIGNATION	NEW SSMA DESIGNATION (STEEL STUD MANUFACTURERS ASSOCIATION)
2 1/2", 20 GA. STUD w/ 1 5/8" FLANGE 2 1/2", 18 GA. STUD w/ 1 5/8" FLANGE	250S162-33 250S162-43
3 5/8", 20 GA. STUD w/ 1 5/8" FLANGE 3 5/8", 18 GA. STUD w/ 1 5/8" FLANGE	362S162-33 362S162-43
6", 20 GA. STUD w/ 1 5/8" FLANGE 6", 18 GA. STUD w/ 1 5/8" FLANGE	600S162-33 600S162-43
8", 18 GA. STUD w/ 1 5/8" FLANGE 8", 16 GA. STUD w/ 1 5/8" FLANGE	800S162-43 800S162-54
10", 18 GA. STUD w/ 1 5/8" FLANGE 10", 16 GA. STUD w/ 1 5/8" FLANGE	1000S162-43 1000S162-54
12", 16 GA. STUD w/ 1 5/8" FLANGE 12", 12 GA. STUD w/ 1 5/8" FLANGE	1200S162-54 1200S162-97
1 5/8", 22 GA. TRACK w/ 1 1/4" LEG 1 5/8", 20 GA. TRACK w/ 1 1/4" LEG	162T125-27 162T125-33
2 1/2", 20 GA. TRACK w/ 1 1/4" LEG 2 1/2", 20 GA. TRACK w/ 2" LEG 2 1/2", 18 GA. TRACK w/ 1 1/4" LEG 2 1/2", 18 GA. TRACK w/ 2" LEG	250T125-33 250T200-33 250T125-43 250T200-43
3 5/8", 20 GA. TRACK w/ 1 1/4" LEG 3 5/8", 20 GA. TRACK w/ 2" LEG 3 5/8", 18 GA. TRACK w/ 1 1/4" LEG 3 5/8", 18 GA. TRACK w/ 2" LEG	362T125-33 362T200-33 362T125-43 362T200-43
6", 20 GA. TRACK w/ 1 1/4" LEG 6", 20 GA. TRACK w/ 2" LEG 6", 18 GA. TRACK w/ 1 1/4" LEG 6", 18 GA. TRACK w/ 2" LEG	600T125-33 600T200-33 600T125-43 600T200-43

TYPICAL HAT (FURRING) CHANNELS

7/8", 25 GA. FURRING CHANNEL	087F125-18
7/8", 22 GA. FURRING CHANNEL	087F125-27

LIGHT GAUGE FRAMING SCREW CONNECTIONS

UNLESS NOTED, LIGHT GAUGE FRAMING CONNECTIONS SHALL BE MADE USING #8 SCREWS. SEE DETAIL R/AII.1 FOR DIAGONAL BRACING CONNECTIONS.

AT LOCATIONS WHERE SHEATHING MATERIAL IS PLACED AGAINST THE SCREW HEADS OF LIGHTGAUGE METAL FRAMING CONNECTIONS, PANCAKE HEAD SCREWS SHALL BE USED SO THAT THE SHEATHING MATERIAL REMAINS STRAIGHT AND SMOOTH.

LIGHT GAUGE METAL FRAMING — N.T.S. — G — 05/21/13

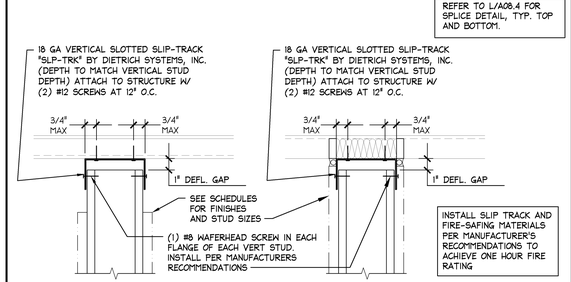

SEISMIC DESIGN CATEGORIES C, D, E & F

DEFLECTION TRACK WALL ATTACHEMENT TO METAL DECK — 3" = 1'-0" — D — 05/21/13

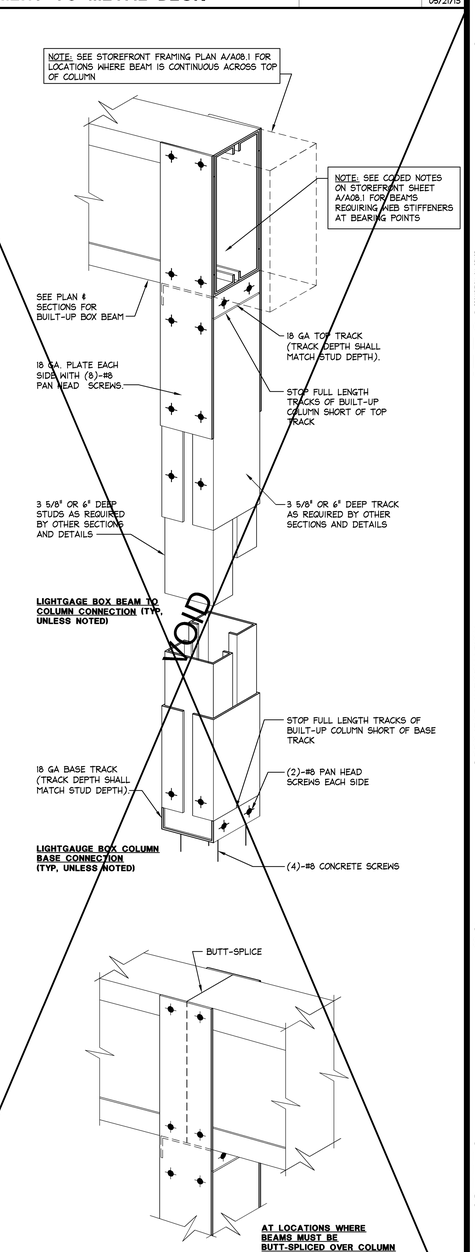

LIGHT GAUGE BOX COLUMN DETAIL — 3" = 1'-0" — A — 05/21/13

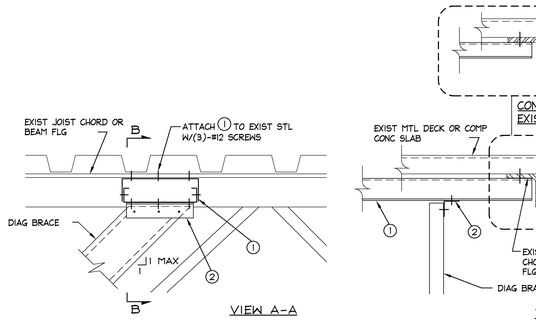

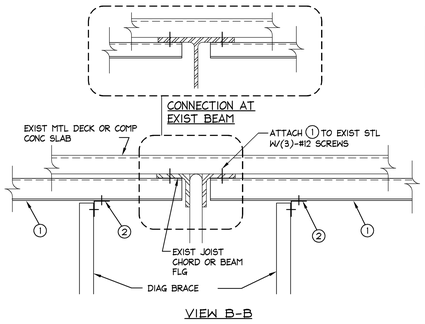

BEFORE INSTALLING ANCHORS, CONTRACTOR SHALL VERIFY WITH MALL MANAGEMENT THAT ATTACHMENT SHOWN IS ACCEPTABLE.

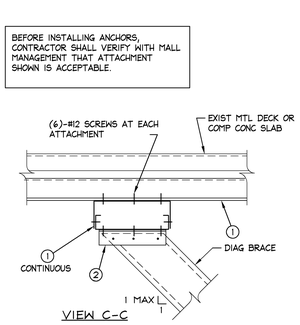

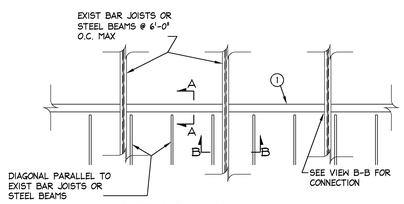

PARTIAL PLAN VIEW
DIAGONALS PARALLEL TO
EXIST BAR JOISTS OR STEEL BEAMS

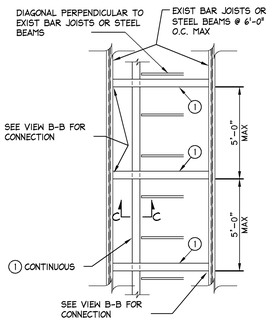

PARTIAL PLAN VIEW
DIAGONALS PERPENDICULAR TO
EXIST BAR JOISTS OR STEEL BEAMS

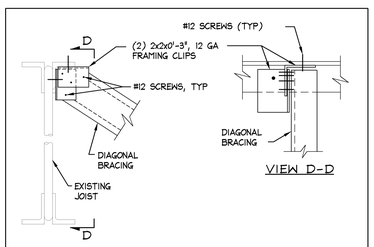

ALTERNATE DIAGONAL BRACING ATTACHMENT TO EXISTING STRUCTURE DIAGONAL PERPENDICULAR TO JOIST

CODED NOTES:

(1) 6", 16 GA MTL STUD WITH 6", 16 GA DEEP LEG TRACK.

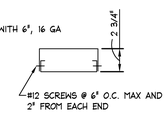

(2) 2 x 2 x 12 GA x 6" LG FRAMING CLIP, ONE SIDE OF DIAG, W/(3)-#12 SCREWS EACH LEG.

CONTACT ARCHITECT FOR REVISED DETAILS IF JOIST OR BEAM SPACING EXCEEDS 6'-0".

TYPICAL DIAGONAL BRACING CONNECTION ATTACHMENT TO EXISTING BAR JOIST OR STEEL BEAM — N.T.S. — J — 05/21/13

LIMITING HEIGHTS FOR INTERIOR METAL STUD PARTITIONS
SALES PARTITIONS WITHOUT SHELVING ATTACHED
NON-SALES PARTITIONS WITHOUT SHELVING ATTACHED
ALL SEISMIC DESIGN CATEGORIES

STUD DESIGNATION	STUD DEPTH	FLANGE WIDTH	STUD GAUGE	STUD SPACING	MAXIMUM WALL HEIGHT OR MAXIMUM HEIGHT TO DIAGONAL BRACE
362S162-33	3-5/8"	1-5/8"	20	16"	17'-6"
362S162-43	3-5/8"	1-5/8"	18	16"	19'-0"
362S162-54	3-5/8"	1-5/8"	16	16"	20'-6"
600S162-33	6"	1-5/8"	20	16"	26'-6"
600S162-43	6"	1-5/8"	18	16"	28'-6"
600S162-54	6"	1-5/8"	16	16"	30'-0"

LIMITING HEIGHTS FOR INTERIOR METAL STUD PARTITIONS
SALES PARTITIONS WITH SHELVING ATTACHED
SEISMIC DESIGN CATEGORY C

STUD DESIGNATION	STUD DEPTH	FLANGE WIDTH	STUD GAUGE	STUD SPACING	MAXIMUM HEIGHT TO DIAGONAL BRACE
362S162-33	3-5/8"	1-5/8"	20	16"	15'-0"
362S162-43	3-5/8"	1-5/8"	18	16"	16'-6"
362S162-54	3-5/8"	1-5/8"	16	16"	18'-0"

LIMITING HEIGHTS FOR INTERIOR METAL STUD PARTITIONS
NON-SALES PARTITIONS WITH SHELVING ATTACHED
SEISMIC DESIGN CATEGORY C

STUD DESIGNATION	STUD DEPTH	FLANGE WIDTH	STUD GAUGE	STUD SPACING	MAXIMUM HEIGHT TO DIAGONAL BRACE
362S162-33	3-5/8"	1-5/8"	20	16"	15'-0"
362S162-43	3-5/8"	1-5/8"	18	16"	16'-0"
362S162-54	3-5/8"	1-5/8"	16	16"	17'-0"

NOTE: AT LOCATIONS WHERE A STUD WALL SUPPORTS BOTH SALES AND NON-SALES SHELVING, THE STUDS SHOWN IN THE TABLE BELOW SHALL BE "DOUBLED UP" AS FOLLOWS:

DBL STUD — #8 SCREWS @ 8" O.C.

IN ADDITION, THE SPACING OF THE TOP AND BOTTOM WALL TRACK CONNECTIONS TO THE EXISTING STRUCTURE SHALL BE REDUCED TO 6" O.C. MAX., AND DIAGONAL SPACING SHALL BE REDUCED TO 32" O.C.

NOTES:

1. DESIGN BASED ON ALLOWABLE DEFLECTION OF L/360.
2. DESIGN BASED ON FY = 33 KSI FOR 3 5/8" & 6" STUDS LESS THAN 16 GAUGE.
   FY = 50 KSI FOR 3 5/8", 16 GAUGE & 6", 16 GAUGE STUDS.
3. PROVIDE HORIZONTAL BRIDGING @ 4'-0" O.C. MAX PER MANUFACTURER'S RECOMMENDATIONS.
4. DESIGN BASED ON MINIMUM 5 PSF LATERAL LOAD, OR LATERAL SEISMIC LOAD, WHICHEVER CONTROLS.
5. TABLE IS VALID FOR (1) LAYER OF GYPSUM BOARD EACH FACE.
6. FOR STUD DESIGNATIONS REFER TO G/AII.1.

STUD SIZE MATRIX SEISMIC DESIGN CATEGORY C — 6" = 1'-0" — E — 05/21/13

EXPRESS
EXPRESS FASHION OPERATIONS, LLC
d/b/a STORE DESIGN & CONSTRUCTION
1 Express Drive Columbus, Ohio 43230
Telephone: 614.474.4001 - Express.com

PROHIBITION ON REUSE:
THESE PLANS AND SPECIFICATIONS WERE PREPARED FOR USE ON A SPECIFIC SITE, DISTRIBUTED/USED AT A DIFFERENT SITE WITHOUT THE EXPRESS WRITTEN CONSENT IS PROHIBITED. ANY SUCH USE IS AT THE USER'S SOLE RISK AND WITHOUT LIABILITY TO EXPRESS. ANY SUCH USE IS EXPRESSLY PROHIBITED IN WRITING BY EXPRESS STORE PLANNING, INC. D/B/A EXPRESS STORE DESIGN AND CONSTRUCTION ("EDC").

COPYRIGHT NOTICE:
THESE PLANS AND SPECIFICATIONS ARE THE PROPERTY OF EDC AND SHALL NOT BE REPRODUCED IN ANY MANNER OR USED ON ANY OTHER PROJECT EXCEPT BY WRITTEN AGREEMENT WITH EDC. ALL COMMON LAW, STATUTORY AND OTHER RESERVED RIGHTS, INCLUDING COPYRIGHT, IN THE PLANS AND SPECIFICATIONS ARE RESERVED TO EDC. ANY UNAUTHORIZED USE OF THESE PLANS AND SPECIFICATIONS WITHOUT THE AUTHORIZATION OF THE EDC, ALL OBVIOUS OR REPRODUCTION OF THESE DRAWINGS, AND SPECIFICATIONS IS SUBJECT TO EDC'S COMMON LAW COPYRIGHT OR OTHER PROPERTY RIGHTS UNLESS OTHERWISE AGREED BY THE EDC.

COPYRIGHT NOTICE:
THESE PLANS AND SPECIFICATIONS ARE COPYRIGHTED AND SUBJECT TO COPYRIGHT PROTECTION AS AN "ARCHITECTURAL WORK" UNDER SEC. 102 OF THE COPYRIGHT ACT, 17 U.S.C. AS AMENDED DECEMBER 1990. THE OWNER AND USER OF A BUILDING CONSTRUCTED FROM THESE PLANS MAY NOT MAKE OR ASSIST OTHERS IN MAKING ANY ADDITIONAL BUILDINGS FROM THESE PLANS. THE COPYRIGHT PROTECTION INCLUDES ALL ELEMENTS OF THE DESIGN. UNDER SUCH PROTECTION, UNAUTHORIZED USE OF THESE DRAWINGS AND SPECIFICATIONS MAY RESULT IN CESSATION OF CONSTRUCTION, RECOVERY OF DAMAGES, AND/OR MONETARY LIABILITY.

1753 OUTLET
FALL 2014
140301

PROJECT INFORMATION:
EXPRESS
TANGER OUTLET CENTER - BRANSON
300 TANGER BLVD.
SPACE NO.: 535
BRANSON, MO 65616
SCOPE: NEW
DESIGN TYPE: DG
ESD&C PROJECT #: 95152
PACKAGE:
GENERATION:
A/E PROJECT #:

REVISIONS:

REQUIRED BY:	DATE

ELITE CONSTRUCTION GROUP
LAKE JACKSON, TX
PHONE: 979-285-0712
NOTE: THESE PRINTS HAVE BEEN REDUCED BY 50 PERCENT. SCALE WILL BE 50 PERCENT OF WHAT IS NOTED ON PLANS

* INDICATES NO REVISION TO THIS SHEET

SHREMSHOCK
Shremshock Architects, Inc.
6130 S. Sunbury Rd. Westerville, OH 43081
t: 614 545 4500 | f: 614 545 4555 | shremshock.com
Gerald S. Shremshock, Architect
Timothy J. Shremshock, Architect

DATE ISSUED: 07/18/14
DESIGNED BY: JB
DRAWN BY: JEB
CHECKED BY: AEM/KMM

FRAMING DETAILS

DRAWING NUMBER:
A08.4