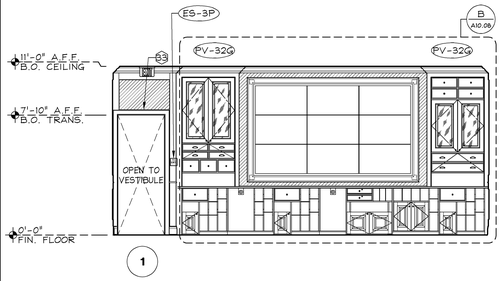

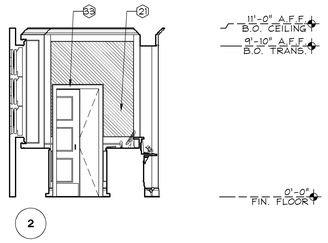

REFER TO SHEET A00.03 FOR GRAPHIC SCHEDULE.

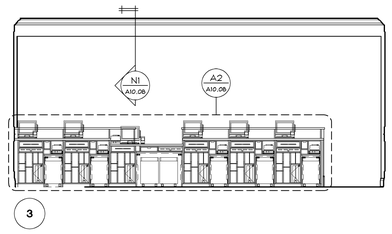

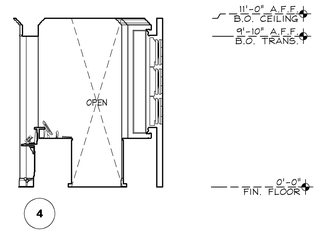

PINK CASHWRAP ROOM (6 REGISTER) ELEVATIONS

1/4" = 1'-0"

L

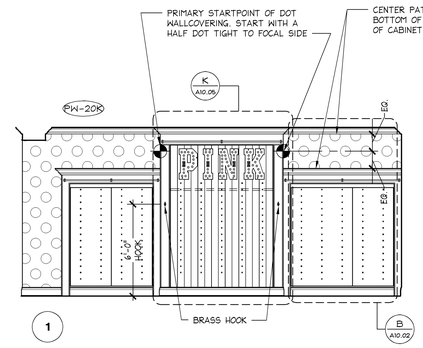

THESE ELEVATIONS SHOW THE ACTUAL LAYOUT AND STARTPOINT OF WALLCOVERING. G.C. TO INSTALL AS SHOWN.

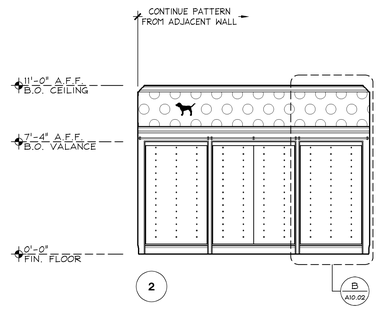

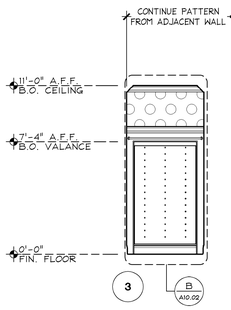

REFER TO DETAIL A/A10.01 FOR INFORMATION ON WALLCOVERING PATTERNS.

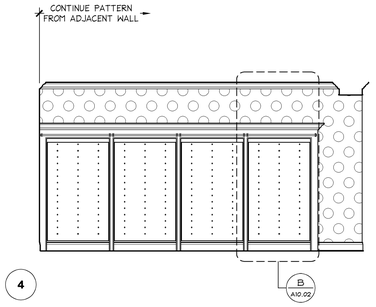

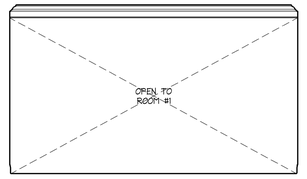

PINK ROOM #2 ELEVATIONS

1/4" = 1'-0"

C

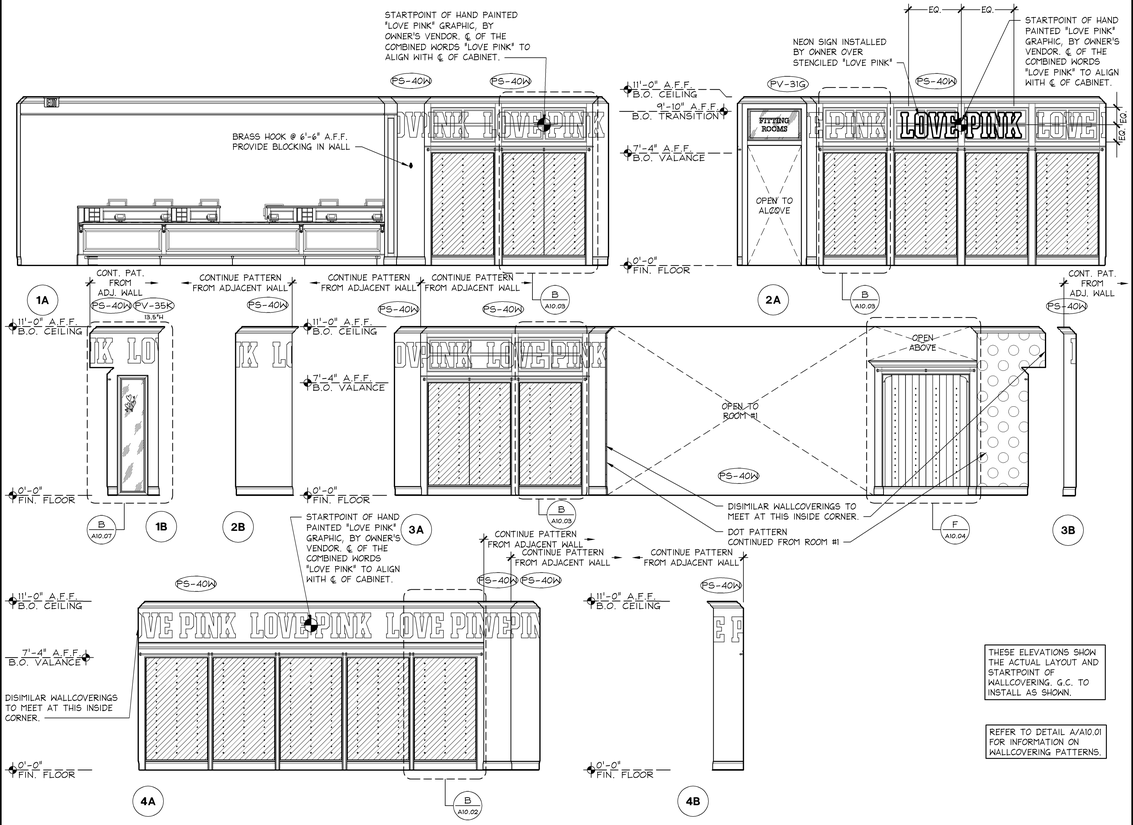

THESE ELEVATIONS SHOW THE ACTUAL LAYOUT AND STARTPOINT OF WALLCOVERING. G.C. TO INSTALL AS SHOWN.

REFER TO DETAIL A/A10.01 FOR INFORMATION ON WALLCOVERING PATTERNS.

PINK ROOM #3 ELEVATIONS

1/4" = 1'-0"

J

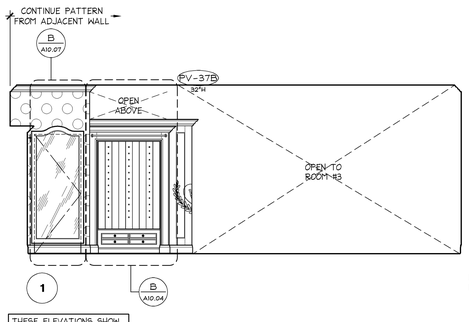

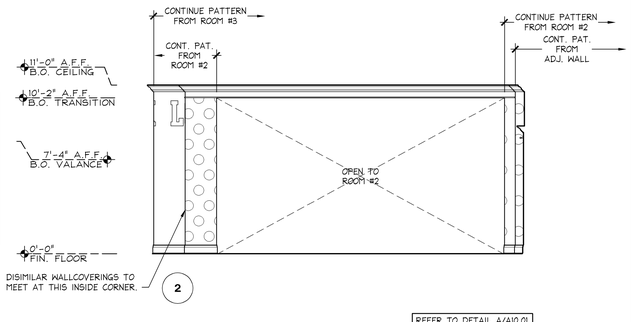

THESE ELEVATIONS SHOW THE ACTUAL LAYOUT AND STARTPOINT OF WALLCOVERING. G.C. TO INSTALL AS SHOWN.

REFER TO DETAIL A/A10.01 FOR INFORMATION ON WALLCOVERING PATTERNS.

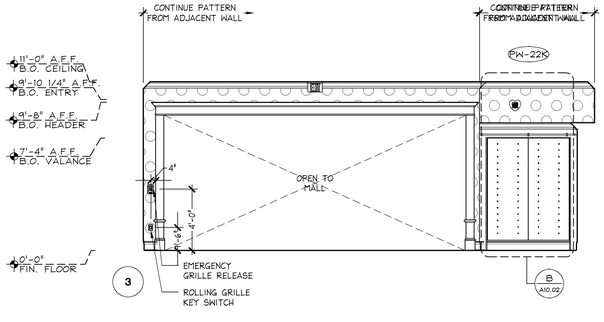

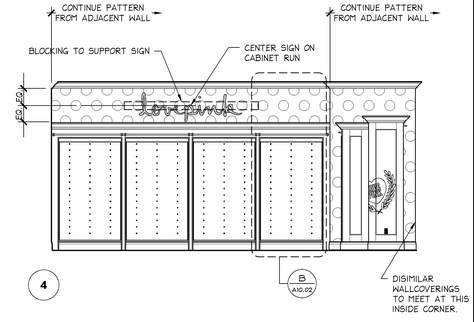

PINK ROOM #1 ELEVATIONS

1/4" = 1'-0"

A

GreenbergFarrow
1430 West Peachtree Street NW
Suite 200
Atlanta, GA 30309
t: 404 601 4000 f: 404 601 3970

Limitedbrands
LIMITED STORE PLANNING, INC.
d/b/a STORE DESIGN & CONSTRUCTION
Three Limited Parkway · Columbus, Ohio 43230
Telephone: 614.415.7000 · Fax: 614.415.7349

THESE DRAWINGS AND SPECIFICATIONS ARE COPYRIGHTED AND SUBJECT TO COPYRIGHT PROTECTION AS AN "ARCHITECTURAL WORK" UNDER SEC. 102 OF THE COPYRIGHT ACT, 17 U.S.C. AS AMENDED DECEMBER 1990. THE ARCHITECTURAL WORK INCLUDES THE OVERALL FORM, ARRANGEMENT AND COMPOSITION OF SPACES, AND FORM, PLACEMENT AND COMPOSITION OF ELEMENTS AND FEATURES. UNDER THE LAW, THE WORD "ARCHITECTURAL WORK" DESCRIBES BUILDINGS, BUILDING INTERIORS, AND OTHER TANGIBLE, THREE-DIMENSIONAL STRUCTURES. THE DRAWINGS AND SPECIFICATIONS ARE THE PROPERTY OF LSD, AND SHALL NOT BE DISPLAYED IN PUBLICATIONS, OR REPRODUCED OR USED IN OTHER PROJECTS WITHOUT THE WRITTEN PERMISSION OF LSD. ANY REPRODUCTION OF THESE DRAWINGS AND SPECIFICATIONS, IN WHOLE OR IN PART, WITHOUT THE WRITTEN PERMISSION OF LSD, IS A VIOLATION OF THE COPYRIGHT LAWS OF THE UNITED STATES AND WILL BE VIGOROUSLY PROSECUTED. ALL RIGHTS RESERVED. ©2014 LSD.

010501726

PINK VICTORIA'S SECRET

FAYETTE MALL
3401 NICHOLASVILLE RD
SPACE # 1-904
LEXINGTON, KY 40503

PROJECT INFORMATION:

SCOPE: NEW
DESIGN TYPE: PINK
LSD&C PROJECT #: 00062007

PACKAGE: A
GENERATION: 151SQ
A/E PROJECT #: 20140534

REVISIONS:

REQUIRED BY:	DATE:

ELITE CONSTRUCTION GROUP
LAKE JACKSON, TX.
PHONE: 979-285-9712
NOTE: THESE PRINTS HAVE BEEN REDUCED BY 50 PERCENT. SCALE WILL BE 50 PERCENT OF WHAT IS NOTED ON PLANS

DATE ISSUED: 09-05-2014
DESIGNED BY: APL
DRAWN BY: AS
CHECKED BY: AJD

INTERIOR ELEVATIONS

DRAWING NUMBER:

A07.01