NOT USED	-	-	S	NOT USED	-	-	M	NOT USED	-	-	H

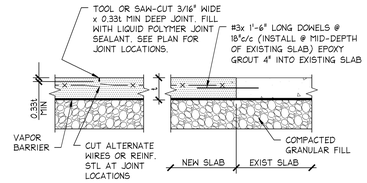

CONCRETE INFILL DETAILS — 1" = 1'-0" — 008-S061-D00-SLAB — D 08.15.11

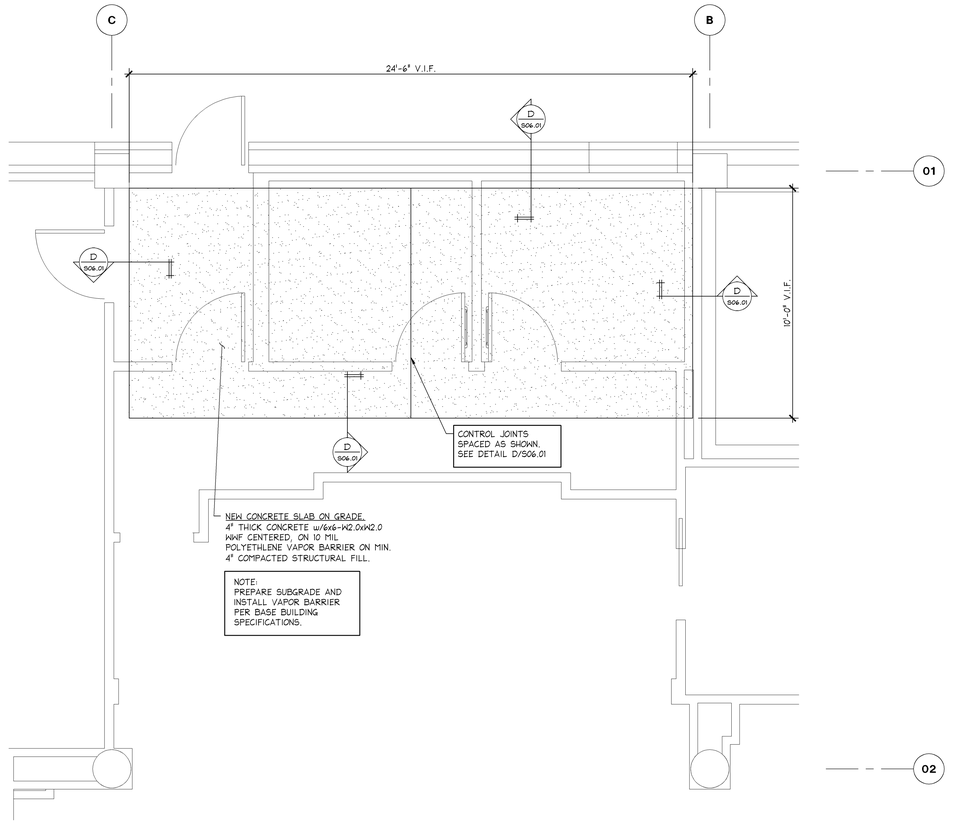

NOT USED	-	-	J	PARTIAL GRADE LEVEL PLAN	3/8" = 1'-0"	--	A 08.15.11

Limitedbrands
LIMITED STORE PLANNING, INC.
d/b/a STORE DESIGN & CONSTRUCTION
Three Limited Parkway · Columbus, Ohio 43230
Telephone: 614.415.7000 · Fax: 614.415.7349

DRAWINGS AND SPECIFICATIONS ARE SUBJECT TO COPYRIGHT PROTECTION AS AN "ARCHITECTURAL WORK" UNDER SECTIONS 102 AND 120 OF THE COPYRIGHT ACT, 17 USC SECTIONS 101 AND 120, AS AMENDED DECEMBER 1990. THE ARCHITECTURAL WORKS COPYRIGHT PROTECTION ACT OF 1990. ALL DRAWINGS AND SPECIFICATIONS PREPARED BY THE ARCHITECT AND THE ARCHITECT'S CONSULTANTS, INCLUDING BUT NOT LIMITED TO THE DESIGNS EMBODIED THEREIN, ARRANGEMENT AND COMPOSITION OF SPACES, AND SIMILAR ARTISTIC AND STRUCTURAL FEATURES, ARE AND SHALL REMAIN THE PROPERTY OF LSD AND SHALL NOT BE DISPLAYED IN ANY MANNER OR USED IN ANY WAY, INCLUDING PUBLICATION OR REPRODUCTION, WITHOUT THE WRITTEN CONSENT OF LSD. ALL DRAWINGS AND SPECIFICATIONS SHALL BE KEPT WITHIN THE CONTROL OF LSD AND SHALL BE RETURNED TO LSD UPON COMPLETION OF THE PROJECT. ANY UNAUTHORIZED USE OF THESE DRAWINGS AND SPECIFICATIONS WITHOUT THE EXPRESS WRITTEN CONSENT OF LSD IS PROHIBITED AND WILL BE ENFORCED TO THE FULLEST EXTENT OF THE LAW.

PROJECT INFORMATION:

010501726

PINK VICTORIA'S SECRET

FAYETTE MALL
3401 NICHOLASVILLE RD
SPACE # 1-904
LEXINGTON, KY 40503

NEW | PACKAGE: A
PINK | GENERATION: 151Sa
00062007 | A/E PROJECT #: 20140534

SCOPE:
DESIGN TYPE:
LSD&C PROJECT #:

REVISIONS:

	REQUIRED BY:	DATE
1	DESIGN DEVELOPMENT	08/22/14

ELITE CONSTRUCTION GROUP
LAKE JACKSON, TX
PHONE: 979-285-0712
NOTE: THESE PRINTS HAVE BEE
REDUCED BY 50 PERCENT. SCAL
WILL BE 50 PERCENT OF WHAT
NOTED ON PLANS

DATE ISSUED: 09-05-2014
DESIGNED BY: SLH
DRAWN BY: SMA
CHECKED BY: GDK

INFILL SLAB PLAN & DETAILS

DRAWING NUMBER:
S06.01