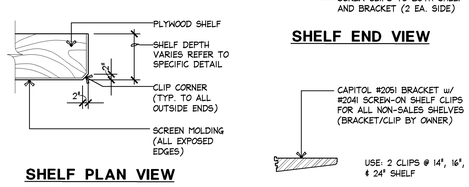

SHELF PLAN VIEW

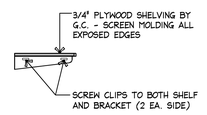

SHELF END VIEW

NOTE:
WOOD SHELVES TO RUN CONTINUOUS ALONG WALLS AND AT INSIDE-CORNERS PROVIDE WOOD SUPPORT SPLICES AT ALL SEAMS (KEEP SHELF TOPS FLUSH)

NON-SALES SHELVING DETAILS

N.T.S. 02DA141M0SHLF **M**

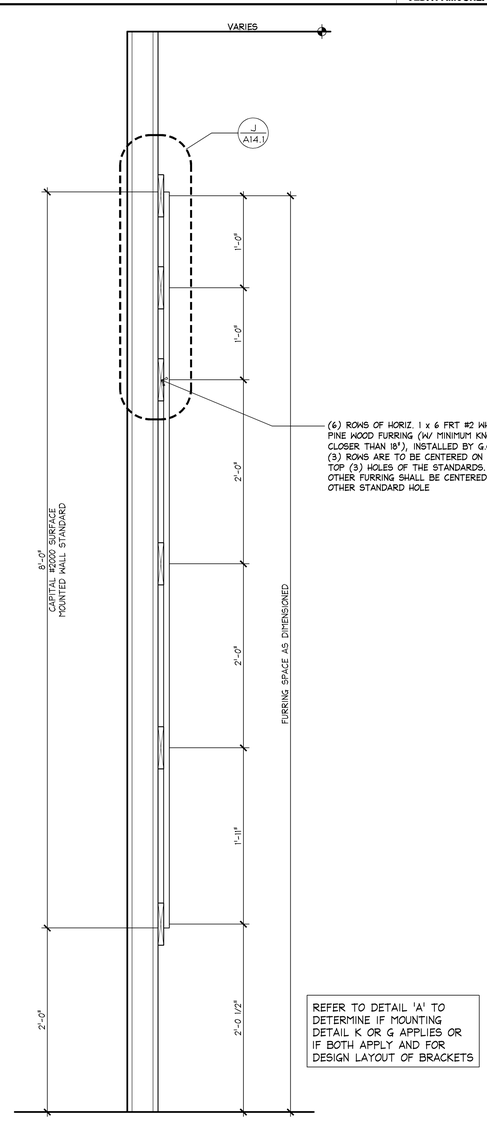

REFER TO DETAIL 'A' TO DETERMINE IF MOUNTING DETAIL K OR G APPLIES OR IF BOTH APPLY AND FOR DESIGN LAYOUT OF BRACKETS

STANDARDS & BRACKETS SECTION

1 1/2"=1'-0" 02SA141K0STNB **K**

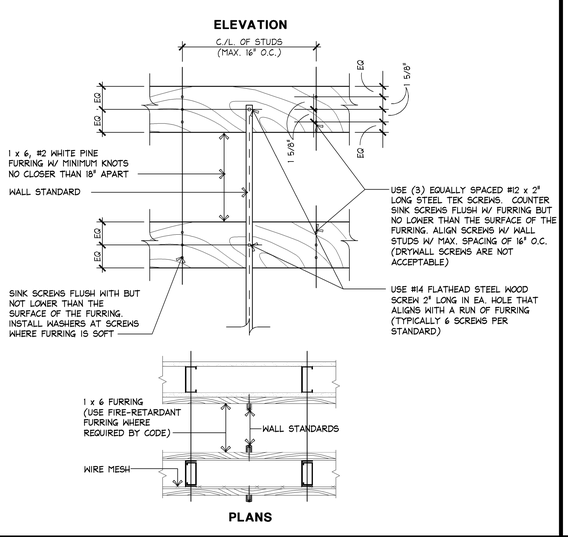

WALL FURRING DETAIL

1 1/2"=1'-0" 02DA141J0FURR **J**

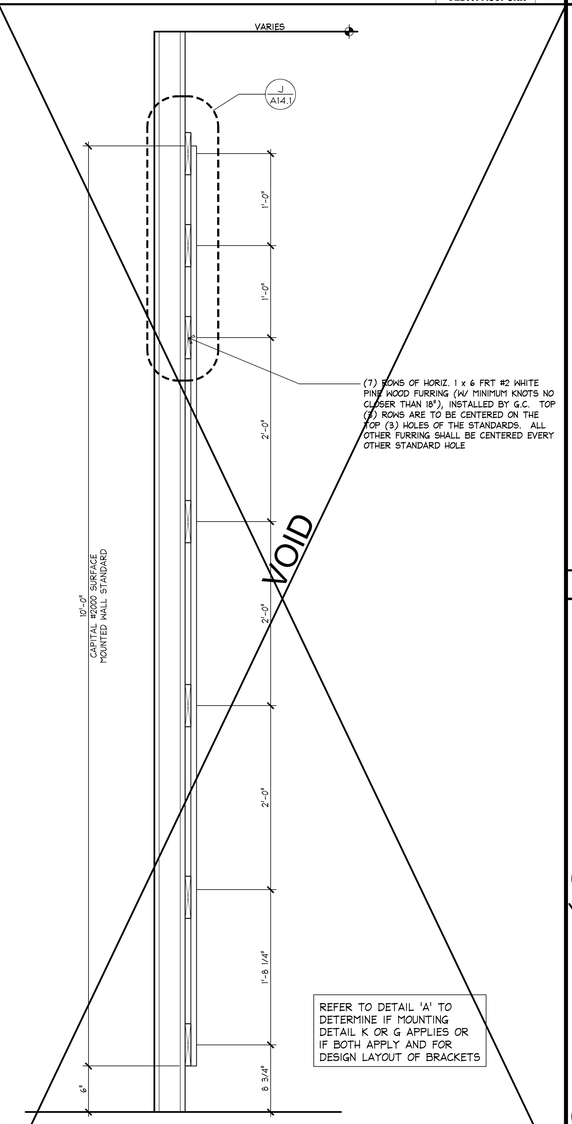

REFER TO DETAIL 'A' TO DETERMINE IF MOUNTING DETAIL K OR G APPLIES OR IF BOTH APPLY AND FOR DESIGN LAYOUT OF BRACKETS

STANDARDS & BRACKETS SECTION

1 1/2"=1'-0" 02SA141G0STNB **G**

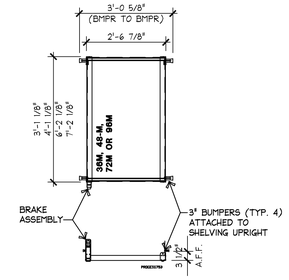

MOVABLE SHELVING CARRIAGE

1/2" = 1'-0" 02DA141F0CARG **F**

NOTE:
DETAILS SHOWN ARE FOR REFERENCE ONLY AND NOT FOR CONSTRUCTION. REFER TO MANUF. INSTALLATION INSTRUCTIONS.

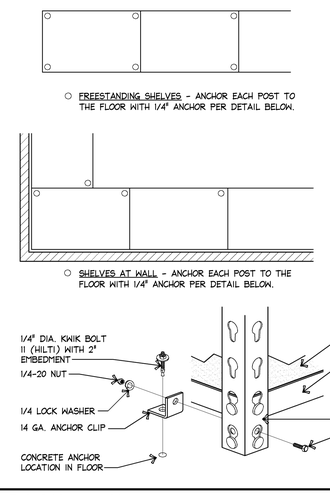

RIVET RACK - ANCHOR DETAIL

3"=1'-0" 02DA141E0ANCH **E**

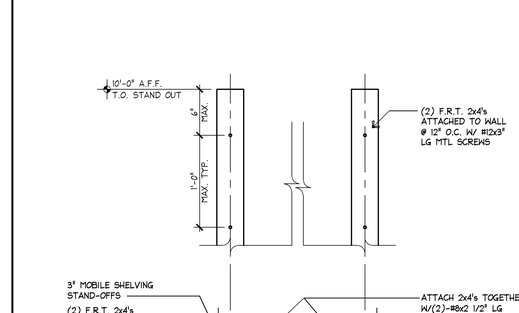

RIVET RACK - FIXED AT WALL

1"=1'-0" 023A141B0FURR **B**

NOTE:
DETAILS SHOWN ARE FOR REFERENCE ONLY AND NOT FOR CONSTRUCTION. REFER TO MANUF. INSTALLATION INSTRUCTIONS.

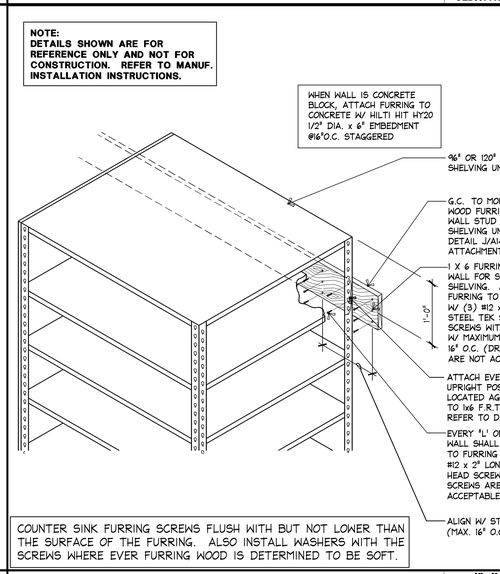

COUNTER SINK FURRING SCREWS FLUSH WITH BUT NOT LOWER THAN THE SURFACE OF THE FURRING. ALSO INSTALL WASHERS WITH THE SCREWS WHERE EVER FURRING WOOD IS DETERMINED TO BE SOFT.

MOVABLE SHELVING STAND-OFFS

1 1/2" = 1'-0" 02DA141C0DETL **C**

GENERAL NOTES:

1. NO SUBSTITUTIONS WILL BE PERMITTED ON ANY OF THE MATERIALS OR HARDWARE SPECIFIED IN THESE DETAILS.
2. ANYTIME HANGROD IS CUT IN FIELD, GENERAL CONTRACTOR MUST DRILL NEW HOLE AT CUT END FOR DROP-IN PIN.
3. THERE ARE TO BE NO SUBSTITUTES FOR MELAMINE WHEN MAKING SHELVES.
4. ALL SHELF MOUNTING HARDWARE, HANGRODS AND WALL STANDARDS ARE FURNISHED BY OWNER - INSTALLED BY G.C.
5. G.C. TO FURNISH AND INSTALL ALL SHELVES W/ SCREEN MOLDING AT ALL EXPOSED EDGES AS SHOWN ON DTL. M/A14.1.

1	(6) ROWS HORIZONTAL 1X6 WOOD FURRING - FURRING IS TO BE SPACED PER DTL K/A14.1 SO THAT THE FURRING IS CENTERED AT EACH TOP (3) HOLES OF THE STANDARD AND EVERY OTHER HOLE TO THE BOTTOM OF THE STANDARD. REFER TO FURRING AND WALL STANDARD INSTALLATION DETAIL. FURRING TO BE #2 WHITE PINE W/ MINIMUM KNOTS NO CLOSER THAN 18 INCHES APART.	7	HANGROD BRACKET DIRECTLY BELOW SHELF BRACKET - MUST BE INSTALLED PRIOR TO FASTENING MOUNTING CLIPS TO SHELVES ON BRACKETS ABOVE.
		8	WALL STANDARDS - G.C. TO CUT TO LENGTH & INSTALL TO FURRING STRIPS - SEE DETAIL J/A14.1
2	24" DEEP SHELF BY G.C.	9	WALL STANDARDS - G.C. TO CUT TO LENGTH & INSTALL TO SOLID IN-WALL BLOCKING. USE #4 x 2" LONG STEEL COUNTERSUNK WOOD SCREWS IN EVERY SCREW HOLE IN THE WALL STANDARD.
3	14" DEEP SHELF BY G.C.	10	G.C. IS TO LOCATE (2) 16 GA. STUDS @ 24" O.C. CENTERED BEHIND W.C. FOR ATTACHING WALL STANDARDS. ADD ADDITIONAL WALL STUDS AS NEEDED TO ENSURE ADEQUATE BLOCKING FOR WALL STANDARDS IN SINK RM. & OFFICE.
4	3/4" WHITE MELAMINE SHELVES W/ PAINTED FRONT EDGE AND 3/4" HDF WITH ROUTED BULLNOSE EDGE.	11	QUAD. ELECTRICAL OUTLETS FOR WALKIES (WHERE OCCURS)
5	SHELF BRACKETS AND HOLD-DOWN CLIPS		
6	HANGROD BRACKET WITH SADDLE END, HANGROD AND END CAPS		

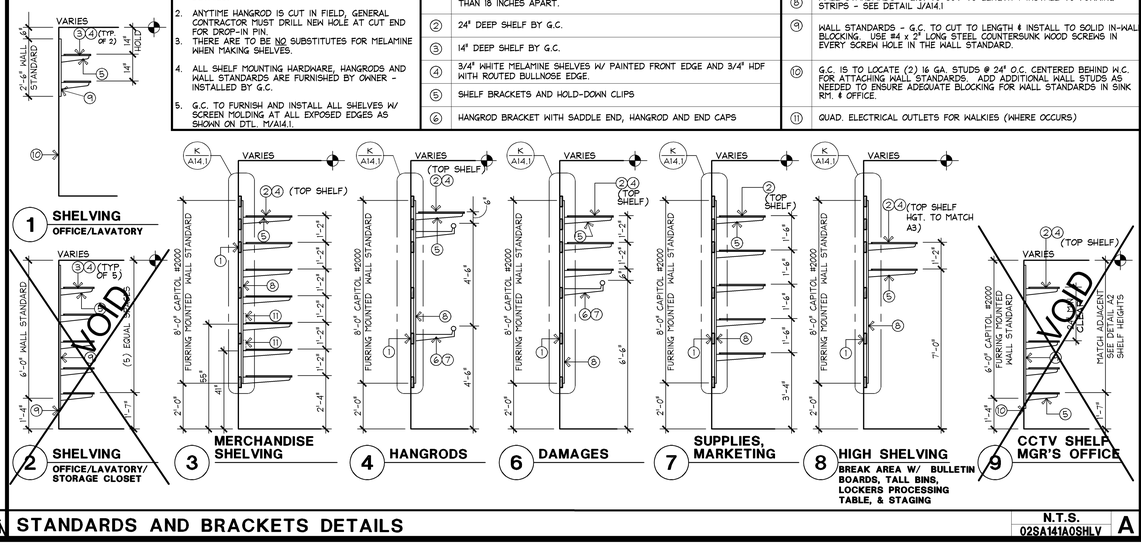

STANDARDS AND BRACKETS DETAILS

N.T.S. 02SA141A0SHLV **A**

PROHIBITION ON RELEASE
THESE PLANS AND SPECIFICATIONS WERE PREPARED FOR USE ON A SPECIFIC SITE UNDER SPECIFIC CIRCUMSTANCES AND ARE NOT INTENDED FOR USE ON ANY OTHER SITE. ANY REUSE OF THESE PLANS AND SPECIFICATIONS WITHOUT THE EXPRESS WRITTEN PERMISSION OF EDSC SHALL BE AT THE USER'S SOLE RISK AND WITHOUT LIABILITY OR LEGAL EXPOSURE TO EDSC. THE USER SHALL INDEMNIFY AND HOLD HARMLESS EDSC AND ITS OFFICERS AND EMPLOYEES FROM ALL CLAIMS, DAMAGES, LOSSES AND EXPENSES ARISING OUT OF OR RESULTING THEREFROM. ANY MODIFICATION OF THESE PLANS AND SPECIFICATIONS OR ANY DATA INCLUDED THEREIN MADE BY ANY PERSON OTHER THAN EDSC IS AT THE SOLE RISK OF THE PERSON MAKING OR CAUSING SUCH MODIFICATION OR USE. THE PERSON MAKING OR CAUSING SUCH MODIFICATION OR USE AGREES TO WAIVE ANY CLAIM AGAINST EDSC AND TO INDEMNIFY AND HOLD HARMLESS EDSC FROM AND AGAINST ANY AND ALL LOSS, DAMAGE, LIABILITY AND COST, INCLUDING ATTORNEY'S FEES, ARISING OUT OF OR RESULTING THEREFROM. ANY UNAUTHORIZED USE OF THESE PLANS AND SPECIFICATIONS IS AT THE SOLE RISK OF THE USER AND WITHOUT LIABILITY OR LEGAL EXPOSURE TO EDSC. THE USER SHALL INDEMNIFY AND HOLD HARMLESS EDSC FROM AND AGAINST ANY AND ALL LOSS, DAMAGE, LIABILITY AND COST, INCLUDING ATTORNEY'S FEES, ARISING OUT OF OR RESULTING THEREFROM.
COPYRIGHT NOTICE
THESE PLANS AND SPECIFICATIONS ARE COPYRIGHTED AND SUBJECT TO COPYRIGHT PROTECTION AS AN "ARCHITECTURAL WORK" UNDER SECTS. 102 AND 120 OF THE COPYRIGHT ACT, 17 U.S.C. AS AMENDED DECEMBER 1990. THE OWNER AND USER OF A BUILDING ERECTED FROM THESE PLANS MAY PHOTOGRAPH AND VIDEOTAPE THE BUILDING FOR PERSONAL USE BUT MAY NOT DISTRIBUTE OR EXHIBIT SUCH PHOTOGRAPHS OR VIDEOTAPES PUBLICLY (E.G. FOR PROFIT) WITHOUT THE PRIOR WRITTEN CONSENT OF EDSC. THE ARCHITECTURAL WORK DEPICTED IN THESE PLANS AND SPECIFICATIONS MAY ALSO BE SUBJECT TO PROTECTION UNDER THE ARCHITECTURAL WORKS PROTECTION ACT (AWPA) AS PART OF THE OVERALL DESIGN OR COMPILATION OF SPACES AND ELEMENTS IN THE BUILDING. UNDER SUCH PROTECTION, UNAUTHORIZED USE OF THESE DRAWINGS AND SPECIFICATIONS TO ERECT A BUILDING SIMILAR TO EDSC'S DESIGN MAY RESULT IN AWARD OF STATUTORY DAMAGES OF UP TO $100,000 PER INFRINGEMENT, AS WELL AS ATTORNEY'S FEES AND COURT COSTS AS DETERMINED BY THE COURT. ANY USE MAY REQUIRE THE PAYMENT OF ROYALTIES AND THE OBTAINING OF A LICENSE BEFORE CONSTRUCTION BEGINS. PLEASE CONTACT EDSC FOR INFORMATION REGARDING POSSIBLE LICENSING OPPORTUNITIES.

1718

OUTLET
SPRING 2015
140414

EXPRESS

EXPRESS FASHION OPERATIONS, LLC
d/b/a STORE DESIGN & CONSTRUCTION
1 Express Drive Columbus, Ohio 43230
Telephone: 614.474.4001 · Express.com

PROJECT INFORMATION:
EXPRESS
OUTLET MALL OF SAVANNAH
200 TANGER OUTLET BLVD.
SPACE NO.: 521
POOLER, GA 31322

SCOPE: DESIGN TYPE: ESD&C PROJECT #:
NEW | PACKAGE: DG | GENERATION: 94082 | A/E PROJECT #:

REVISIONS:

REQUIRED BY:	DATE:

* INDICATES NO REVISION TO THIS SHEET

SHREMSHOCK
Shremshock Architects, Inc.
6130 S. Sunbury Rd. Westerville, OH 43081
t: 614 545 4500 | f: 614 545 4555 | shremshock.com
Timothy J. Shremshock, Architect | #13585

ELITE CONSTRUCTION GROUP
LAKE JACKSON, TX
PHONE: 979-285-0712
NOTE: THESE PRINTS HAVE BEEN REDUCED BY 50 PERCENT. SCALE WILL BE 50 PERCENT OF WHAT IS NOTED ON PLANS

DATE ISSUED: 09/26/14
DESIGNED BY: JB
DRAWN BY: JEB
CHECKED BY: KMM/APS

STOCKROOM SHELVING DETAILS

DRAWING NUMBER:
A14.1