NOT USED | 1/4" = 1'-0" | - | S | 10.14.11

NOT USED | 1/4" = 1'-0" | - | M | 10.14.11

NOT USED | 1/4" = 1'-0" | - | H | 10.14.11

NOT USED | 1/4" = 1'-0" | - | D | 10.14.11

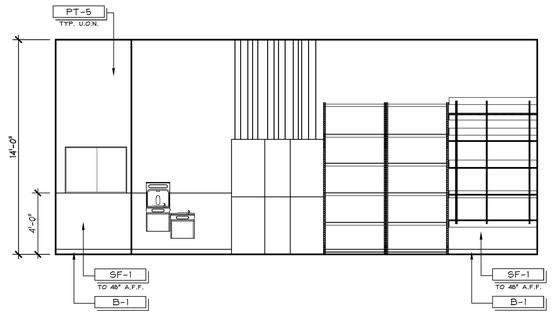

NON-SALES ELEVATION | 1/4" = 1'-0" | - | R | 10.14.11

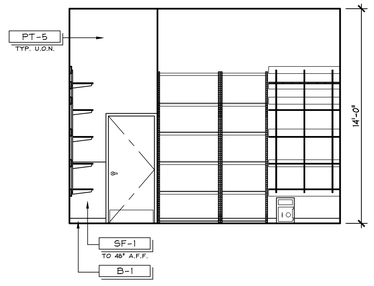

NON-SALES ELEVATION | 1/4" = 1'-0" | - | L | 10.14.11

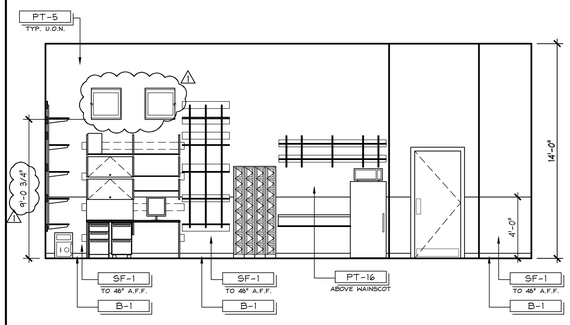

NON-SALES ELEVATION | 1/4" = 1'-0" | - | G | 10.14.11

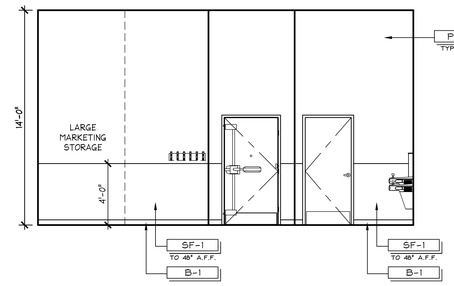

NON-SALES ELEVATION | 1/4" = 1'-0" | - | C | 10.14.11

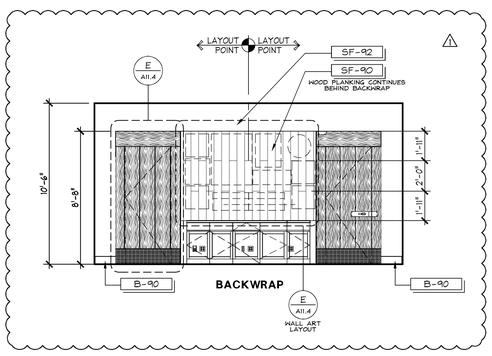

INTERIOR ELEVATION | 1/4" = 1'-0" | - | P | 10.14.11

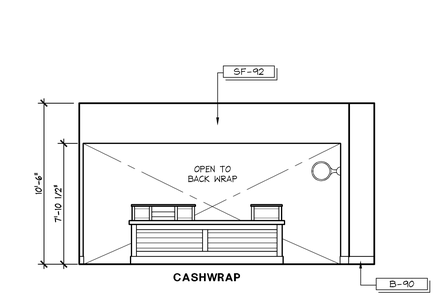

INTERIOR ELEVATION | 1/4" = 1'-0" | - | K | 10.14.11

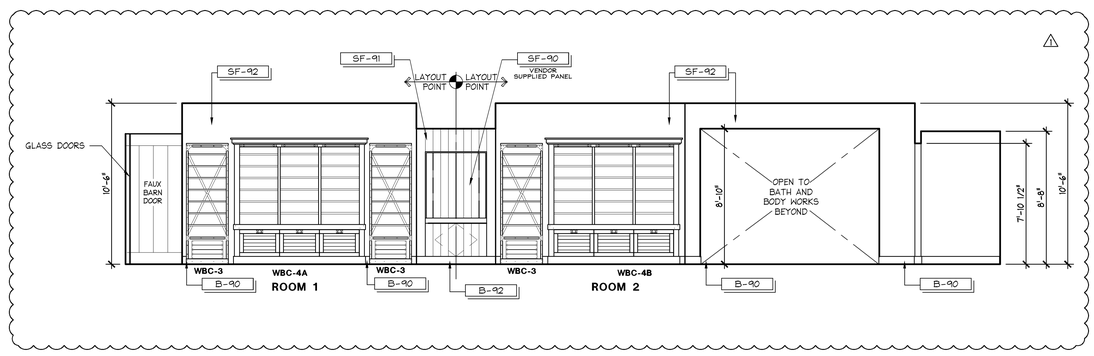

INTERIOR ELEVATION | 1/4" = 1'-0" | - | B | 10.14.11

REFER TO ENLARGED DETAIL BA10.8

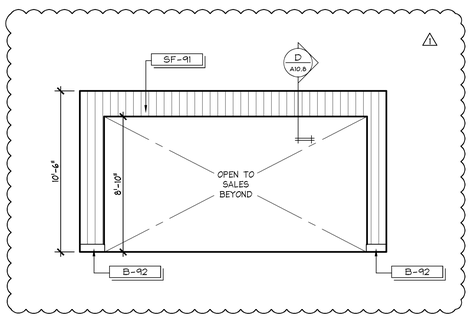

INTERIOR ELEVATION | 1/4" = 1'-0" | - | J | 10.14.11

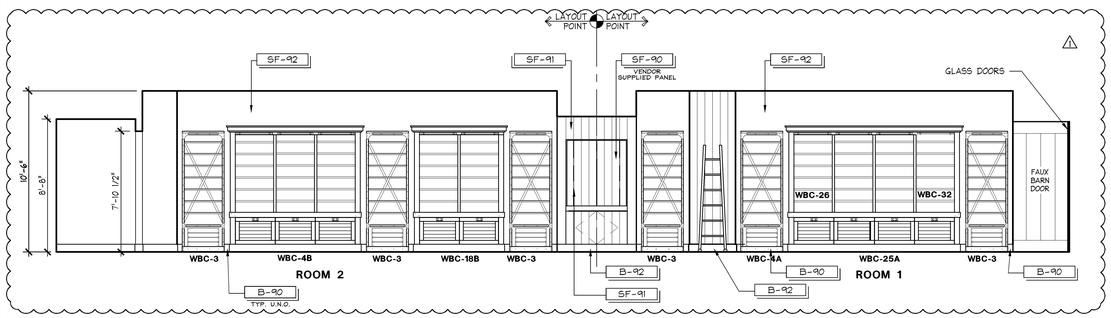

INTERIOR ELEVATION | 1/4" = 1'-0" | - | E | 10.14.11

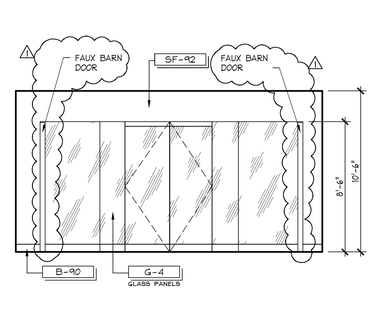

INTERIOR ELEVATION | 1/4" = 1'-0" | - | A | 10.14.11

MOODY•NOLAN
responsive architecture
300 Spruce Street
Suite 300
Columbus, Ohio 43215
Phone: (614) 461-4664
Fax: (614) 280-8881
www.moodynolan.com

Lbrands

STORE DESIGN & CONSTRUCTION

Three Limited Parkway · Columbus, Ohio 43230
Telephone: 614.415.7000 · Fax: 614.415.7349

PROHIBITION OF MOLD:
THESE DRAWINGS AND SPECIFICATIONS WERE PREPARED FOR USE ON A SPECIFIC SITE, CONTEMPORANEOUSLY WITH THEIR ISSUE DATE. THEY ARE NOT INTENDED FOR USE ON A DIFFERENT PROJECT OR AT A LATER DATE. THEY MAY NOT BE SUITABLE FOR USE ON ANOTHER PROJECT. ANY REPRODUCTION THEREOF, ON ANOTHER PROJECT IS PROHIBITED AND CONTRARY TO LAW UNLESS EXPRESSLY AUTHORIZED BY MOODY NOLAN, LIMITED STORE PLANNING, INC., FOR ITS LIMITED STORE DESIGN AND CONSTRUCTION ("LSDC").

THESE DRAWINGS AND SPECIFICATIONS ARE THE PROPERTY OF LSDC AND SHALL NOT BE DISPLAYED IN ANY MANNER AND SHALL NOT BE USED, IN WHOLE OR IN PART, FOR ANY PURPOSE WHATSOEVER. ANY REPRODUCTION OF THESE DRAWINGS AND SPECIFICATIONS SHALL BE MADE WITHOUT THE WRITTEN PERMISSION OF LSDC AND BEAR THE STATUTORY COPYRIGHT NOTICE, IF ANY, APPEARING ON THESE DRAWINGS AND SPECIFICATIONS. THESE DRAWINGS AND SPECIFICATIONS MUST BE RETURNED TO LSDC UPON COMPLETION OF THEIR INTENDED USE, UNLESS OTHERWISE AGREED TO BY LSDC.

THESE DRAWINGS AND SPECIFICATIONS ARE COPYRIGHTED AND SUBJECT TO COPYRIGHT PROTECTION AS AN "ARCHITECTURAL WORK" UNDER SEC. 102 OF THE COPYRIGHT ACT, 17 U.S.C. §3. EFFECTIVE DECEMBER 1990. THE COPYRIGHT PROTECTION INCLUDES, WITHOUT LIMITATION, THE OVERALL FORM, ARRANGEMENT AND COMPOSITION OF SPACES AND ELEMENTS IN THE DESIGN, BUT DOES NOT INCLUDE INDIVIDUAL STANDARD FEATURES. ANY UNAUTHORIZED USE OF THESE DRAWINGS AND SPECIFICATIONS MAY RESULT IN CESSATION OF CONSTRUCTION, BUILDING SEIZURE, AND/OR MONETARY DAMAGES AWARDED BY THE LSDC.

PROJECT INFORMATION:

BATH & BODY WORKS
WHITE BARN CANDLE CO.
THE GARDENS MALL
3101 PGA BOULEVARD
PALM BEACH GARDENS, FL 33410

014200814

SCOPE: FULL RENO
DESIGN TYPE: EASTON-G
LSDAC PROJECT #: 00061214

PACKAGE: 1+
GENERATION: 1415a
A/E PROJECT #: 14286

REVISIONS:

	REQUIRED BY:	DATE
1	OWNER & LANDLORD COMMENTS	12/31/14

ELITE CONSTRUCTION GROUP
LAKE JACKSON, TX
PHONE: 979-285-9712
NOTE: THESE PRINTS HAVE BEEN REDUCED BY 50 PERCENT SCALE WILL BE 50 PERCENT OF WHAT IS NOTED ON PLANS

DATE ISSUED: 10/24/2014
DESIGNED BY: BN
DRAWN BY: KP
CHECKED BY: HS

INTERIOR ELEVATIONS

DRAWING NUMBER:
A07.2