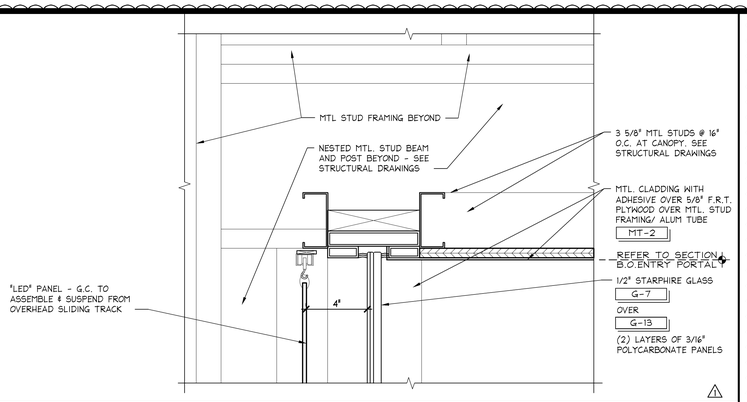

DETAIL @ ENTRY PORTAL/ HEAD-BBW

3" = 1'-0" | 42D-A086-A00-DETL | M | 11.17.10

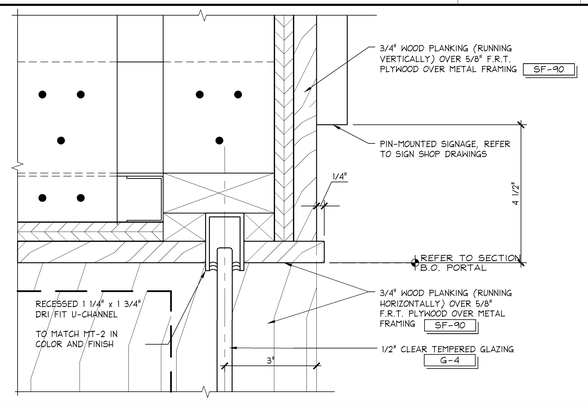

DETAIL @ ENTRY PORTAL

6" = 1'-0" | 42D-A086-J01-DETL | L | 07.22.09

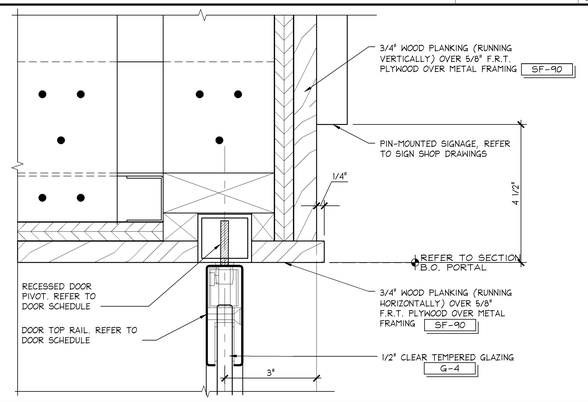

DETAIL @ ENTRY PORTAL

6" = 1'-0" | 42D-A086-J01-DETL | K | 07.22.09

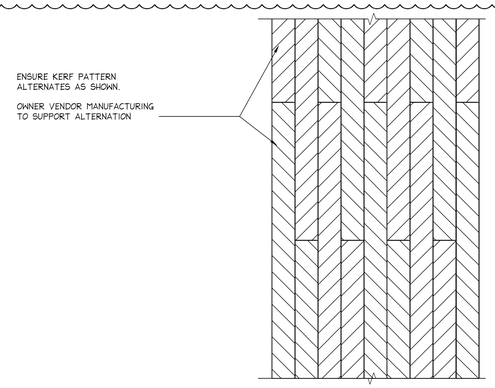

PATTERN OF PLANKING (SF-90)

N.T.S. | 42D-A051-H00-DETL | J | 06.03.10

NOTE:
1. TYPICAL FRAMING SHALL BE 3-5/8" x 20 GA. METAL STUDS @ 16" O.C. U.O.N.
2. FOR FRAMING SIZE, GAUGE AND CONFIGURATION, REFER TO STRUCTURAL DRAWINGS
3. ALL PLYWOOD AND BLOCKING TO BE F.R.T.

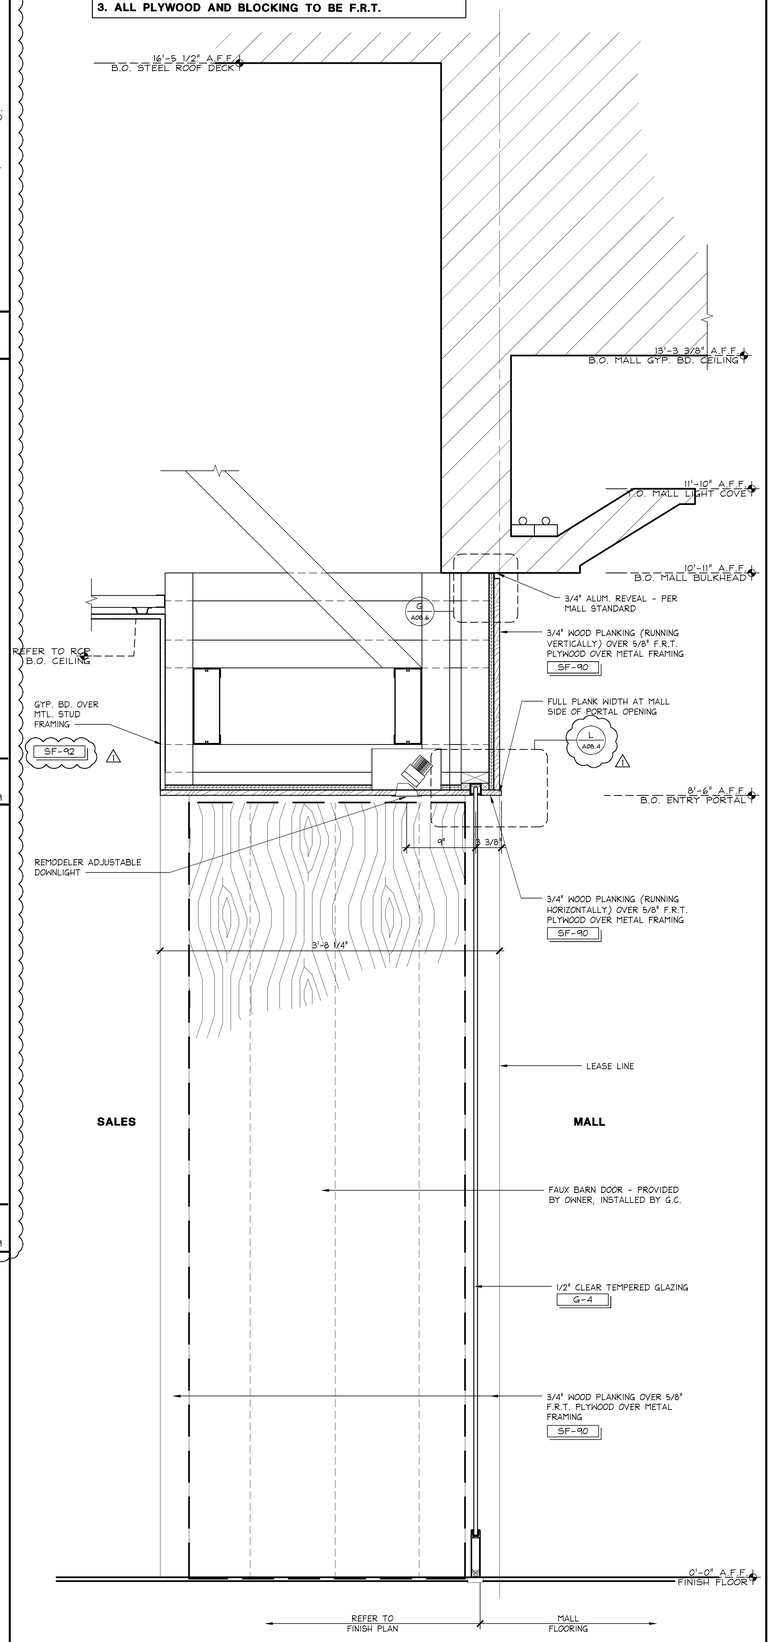

SECTION THRU ENTRY - WHITE BARN

1 1/2" = 1'-0" | 42S-A083-S03-SECT | E | 03.02.10

NOTE:
1. TYPICAL FRAMING SHALL BE 3-5/8" x 20 GA. METAL STUDS @ 16" O.C. U.O.N.
2. FOR FRAMING SIZE, GAUGE AND CONFIGURATION, REFER TO STRUCTURAL DRAWINGS
3. ALL PLYWOOD AND BLOCKING TO BE F.R.T.

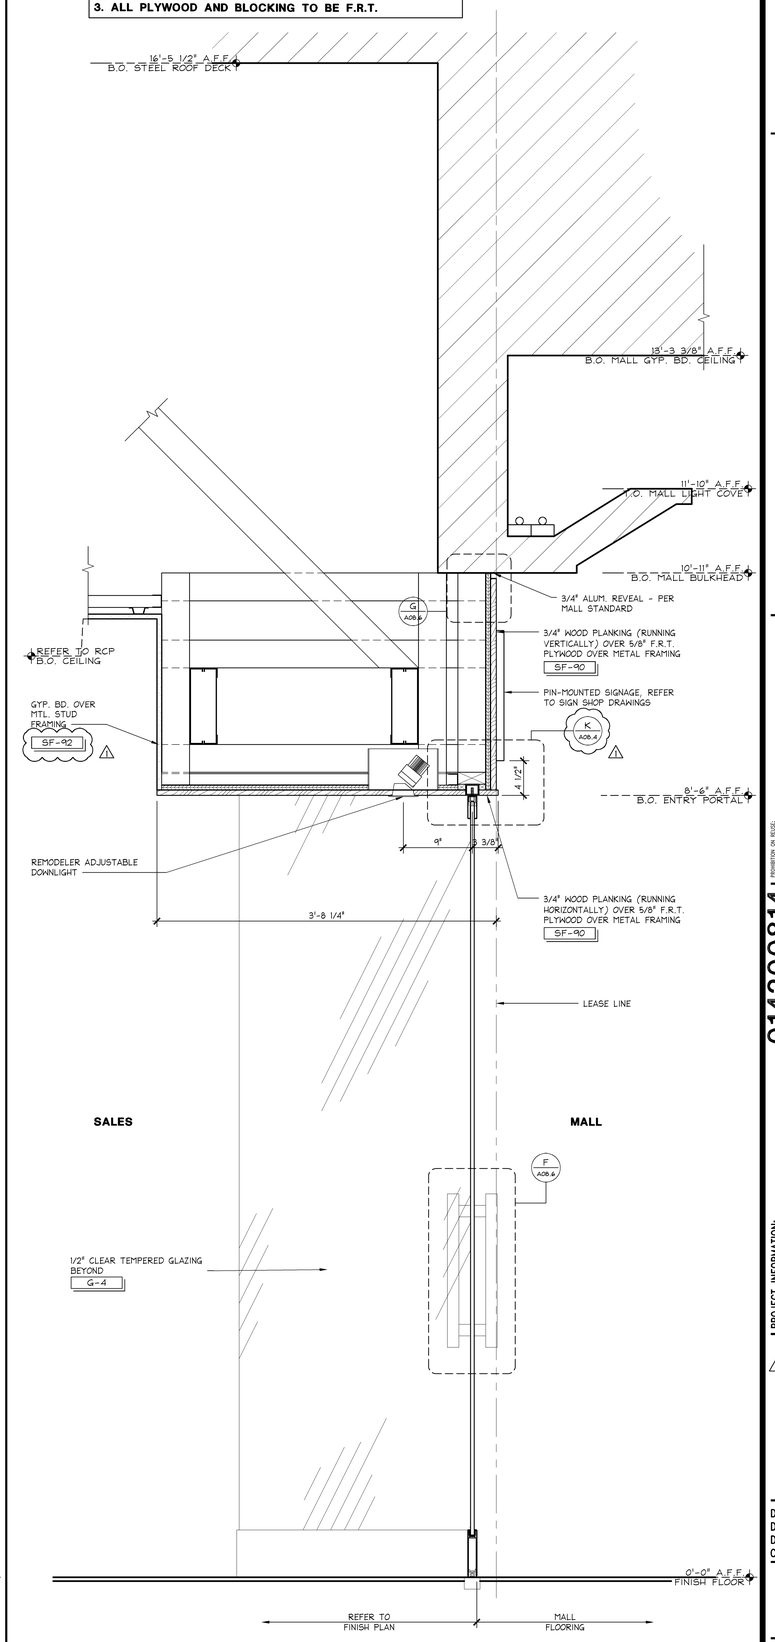

SECTION THRU ENTRY - WHITE BARN

1 1/2" = 1'-0" | 42S-A083-S03-SECT | A | 03.02.10

MOODY•NOLAN
responsive architecture
300 Spruce Street Phone: (614) 461-4664
Suite 300 Fax: (614) 280-8881
Columbus, Ohio 43215 www.moodynolan.com

Lbrands
STORE DESIGN & CONSTRUCTION
Three Limited Parkway · Columbus, Ohio 43230
Telephone: 614.415.7000 · Fax: 614.415.7349

PROHIBITION ON MISUSE:
THESE DRAWINGS AND SPECIFICATIONS WERE PREPARED FOR USE ON A SPECIFIC SITE, CONTEMPORANEOUSLY WITH THEIR ISSUE DATE. THEY ARE NOT INTENDED FOR USE ON A DIFFERENT SITE AND MAY NOT BE APPROPRIATE FOR USE ON SUBSEQUENT DATES. ANY UNAUTHORIZED USE, REPRODUCTION THEREOF, OR ANOTHER PROJECT IS PROHIBITED AND CONTRARY TO LAW UNLESS EXPRESSLY AUTHORIZED BY MOODY NOLAN, INC. ("MN"), LIMITED SHARE CHANGE, INC. ("LSC"), LIMITED SHARE CHANGE, INC. ("LSC") AND/OR THEIR CONSULTANTS AND CONSTRUCTION ("LSC").

THESE DRAWINGS AND SPECIFICATIONS ARE THE PROPERTY OF LSC AND SHALL NOT BE DEPOSITED IN PUBLIC RECORD. THE DRAWINGS AND SPECIFICATIONS AND ALL COPIES THEREOF FURNISHED BY LSC ARE AND SHALL REMAIN THE PROPERTY OF LSC. THEY ARE TO BE USED ONLY WITH RESPECT TO THIS PROJECT AND SHALL NOT BE USED ON ANY OTHER WORK EXCEPT BY AGREEMENT IN WRITING BY LSC. THEY ARE NOT TO BE LOANED, COPIED OR REPRODUCED WITHOUT THE WRITTEN CONSENT OF LSC. ALL DRAWINGS, SPECIFICATIONS AND COPIES THEREOF FURNISHED TO LSC OR ITS CONSULTANTS ARE FOR USE EXCLUSIVELY IN THE EXECUTION OF THIS PROJECT AND ALL RIGHTS TO SUCH USE SHALL TERMINATE UPON COMPLETION OF THE PROJECT. THEY SHALL NOT BE RETAINED BY LSC UPON COMPLETION OF THE PROJECT UNLESS OTHERWISE AGREED TO IN WRITING BY LSC.

THESE DRAWINGS AND SPECIFICATIONS ARE COPYRIGHTED AND SUBJECT TO COPYRIGHT PROTECTION AS AN "ARCHITECTURAL WORK" UNDER SEC. 102 OF THE COPYRIGHT ACT, 17 U.S.C. AS AMENDED DECEMBER 1990. THE OWNER AND USER OF A BUILDING FOR WHICH THESE DRAWINGS AND SPECIFICATIONS ARE PREPARED (AND ITS OWNER) MAY MAKE AND RETAIN COPIES SOLELY FOR USE IN THE INITIAL CONSTRUCTION AND MAINTENANCE OF THE BUILDING. THIS RESTRICTION INCLUDES, WITHOUT LIMITATION, THE CREATION, FORM, ARRANGEMENT AND COMPOSITION OF SPACES AND ELEMENTS IN SUCH DRAWINGS AND SPECIFICATIONS. ANY UNAUTHORIZED USE OF THESE DRAWINGS AND SPECIFICATIONS MAY RESULT IN CESSATION OF CONSTRUCTION, BUILDING SEIZURE, AND/OR MONETARY DAMAGES.

PROJECT INFORMATION:
014200814
BATH & BODY WORKS
WHITE BARN CANDLE CO.
THE GARDENS MALL
3101 PGA BOULEVARD
PALM BEACH GARDENS, FL 33410

SCOPE: FULL RENO | PACKAGE: 1+
DESIGN TYPE: EASTON-G | GENERATION: 1415a
LSD&C PROJECT #: 00061214 | A/E PROJECT #: 14286

REVISIONS:

	REQUIRED BY:	DATE:
1	OWNER & LANDLORD COMMENTS	12/31/14

ELITE CONSTRUCTION GROUP
LAKE JACKSON, TX
PHONE: 979-285-0712
NOTE: THESE PRINTS HAVE BEEN REDUCED BY 50 PERCENT SCALE WILL BE 50 PERCENT OF WHAT IS NOTED ON PLANS

DATE ISSUED: 10/24/2014
DESIGNED BY: BN
DRAWN BY: HS
CHECKED BY: TBD

STOREFRONT SECTIONS

DRAWING NUMBER:
A08.4