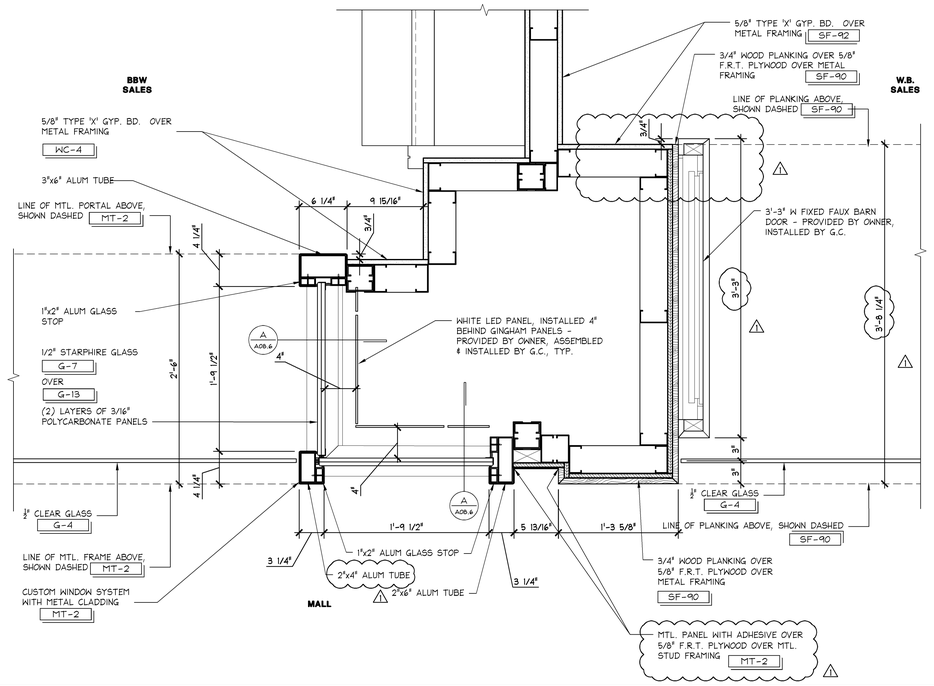

ENLARGED PLAN STOREFRONT

1 1/2" = 1'-0" | 42D-A088-L05-DETL | L | 11.06.13

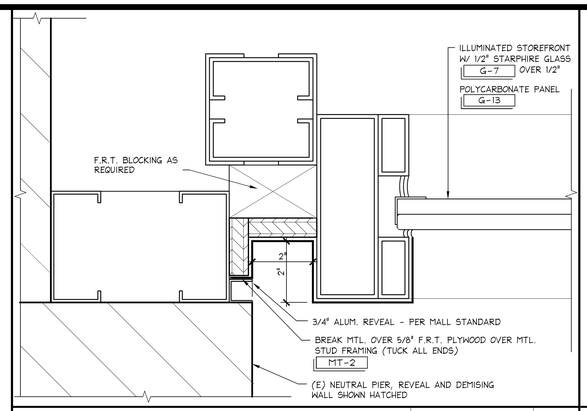

NEUTRAL PIER DETAIL

6" = 1'-0" | 42D-A088-G01-DETL | H | 03.04.10

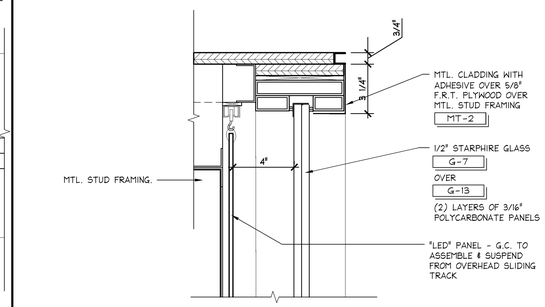

DETAIL @ BULKHEAD / HEAD

3" = 1'-0" | 42D-A088-A00-DETL | D | 11.17.10

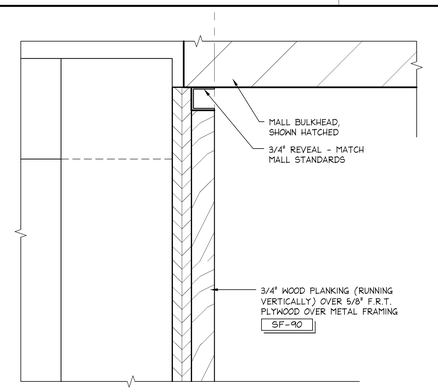

DETAIL @ BULKHEAD

6" = 1'-0" | 42D-A088-H01-DETL | G | 11.17.10

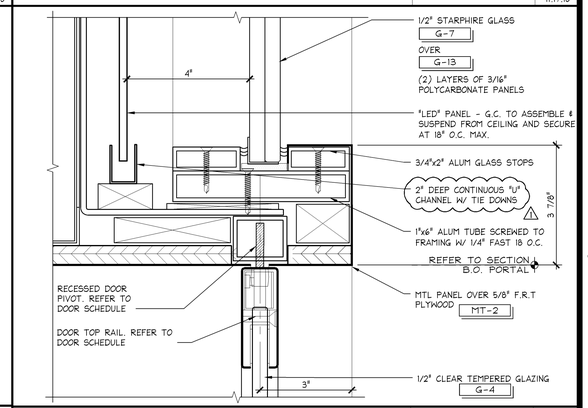

DETAIL @ ENTRY PORTAL

6" = 1'-0" | 42D-A088-J01-DETL | C | 07.22.09

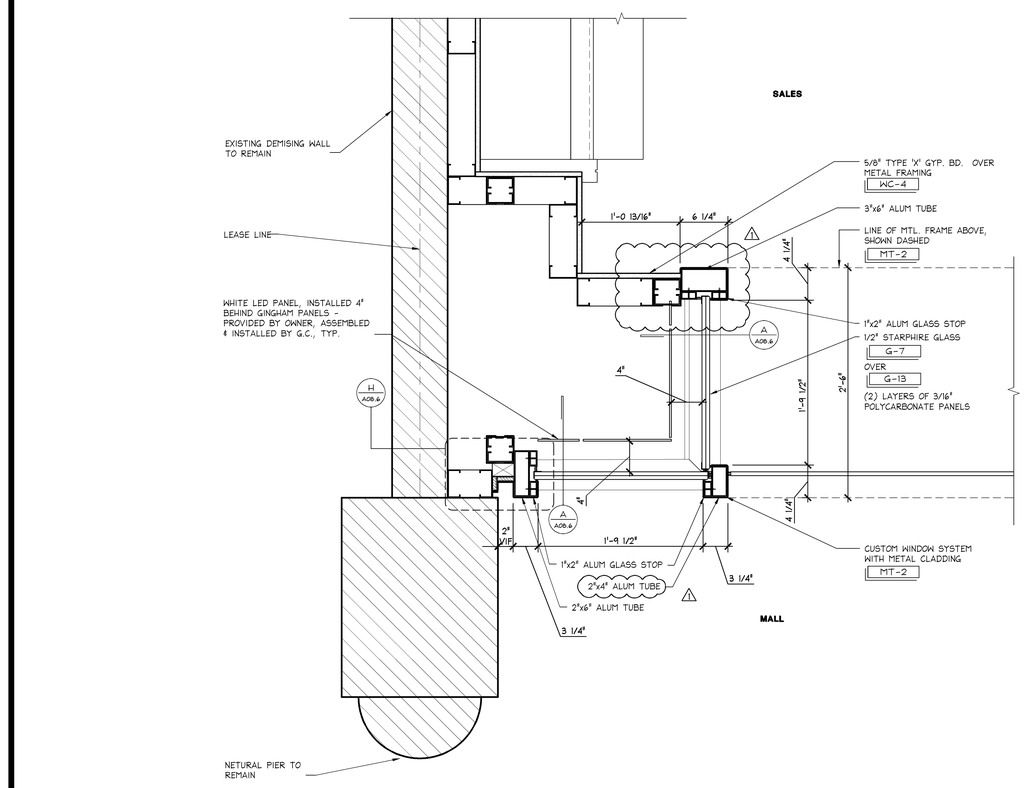

ENLARGED PLAN STOREFRONT

1 1/2" = 1'-0" | 42D-A088-L05-DETL | J | 11.06.13

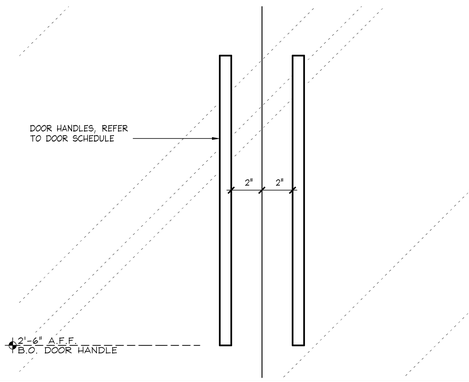

DETAIL @ DOOR HANDLE (INTERIOR MALL)

3" = 1'-0" | 42D-A088-N01-DETL | F | 07.22.09

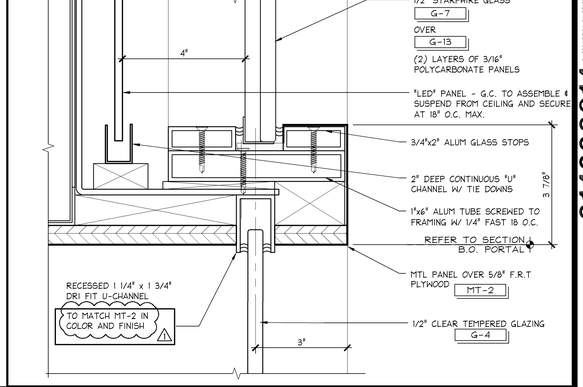

DETAIL @ ENTRY PORTAL

6" = 1'-0" | 42D-A088-J01-DETL | B | 07.22.09

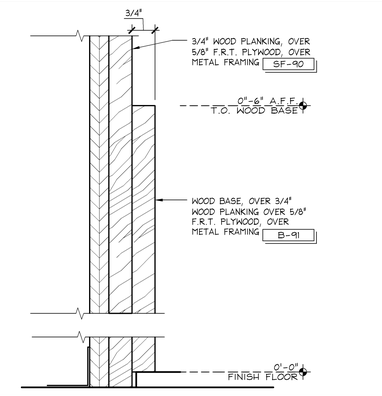

BASE @ STOREFRONT

6" = 1'-0" | 42D-A088-E01-DETL | E | 07.22.09

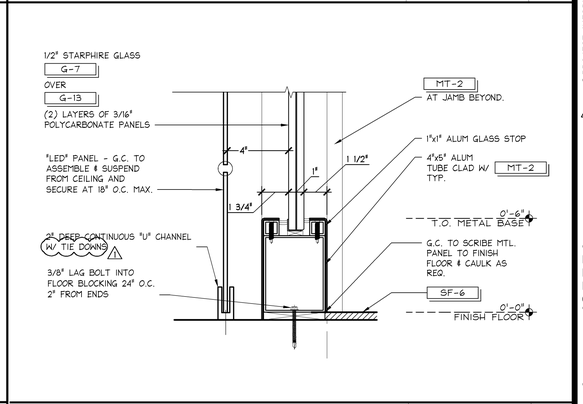

BASE / SILL DETAIL @ DISPLAY AREA

3" = 1'-0" | 42D-A088-A00-DETL | A | 11.17.10

MOODY•NOLAN
responsive architecture
300 Spruce Street Phone: (614) 461-4664
Suite 300 Fax: (614) 280-8881
Columbus, Ohio 43215 www.moodynolan.com

Lbrands
STORE DESIGN & CONSTRUCTION
Three Limited Parkway - Columbus, Ohio 43230
Telephone: 614.415.7000 - Fax: 614.415.7349

PROHIBITION ON USE:
THESE DRAWINGS AND SPECIFICATIONS WERE PREPARED FOR USE ON A SPECIFIC SITE, CONSTRUCTION SCHEDULE AND CONTRACT (COLLECTIVELY, THE "PROJECT") AND MAY NOT BE CONTEMPORANEOUSLY WITH THEIR ISSUE DATE; THEY ARE NOT INTENDED FOR USE ON A DIFFERENT PROJECT OR AT A DIFFERENT TIME ON THE PROJECT WITHOUT THE WRITTEN CONSENT OF MOODY NOLAN, INC. ("MN"). ANY REUSE OF THESE DRAWINGS AND SPECIFICATIONS ON THE PROJECT IS PROHIBITED AND CONTRARY TO LAW UNLESS EXPRESSLY AUTHORIZED BY MN. ANY REUSE ON ANOTHER PROJECT IS PROHIBITED AND CONTRARY TO LAW UNLESS EXPRESSLY AUTHORIZED BY MN. ANY REUSE WITHOUT SUCH AUTHORIZATION SHALL BE AT USER'S SOLE RISK AND WITHOUT LIABILITY OR LEGAL EXPOSURE TO MN, AND USER SHALL INDEMNIFY AND HOLD HARMLESS MN FROM ALL CLAIMS, DAMAGES, LOSSES AND EXPENSES ARISING OUT OF OR RESULTING THEREFROM. SUBMISSION OR DISTRIBUTION OF THESE DRAWINGS AND SPECIFICATIONS TO MEET OFFICIAL REGULATORY REQUIREMENTS OR FOR OTHER PURPOSES IN CONNECTION WITH THE PROJECT IS NOT TO BE CONSTRUED AS PUBLICATION IN DEROGATION OF MN'S COMMON LAW COPYRIGHT OR OTHER RESERVED RIGHTS.
THESE DRAWINGS AND SPECIFICATIONS ARE COPYRIGHTED AND SUBJECT TO COPYRIGHT PROTECTION AS AN "ARCHITECTURAL WORK" UNDER SEC. 102 OF THE COPYRIGHT ACT, 17 U.S.C. §§ 101 ET SEQ., AS AMENDED DECEMBER 1990. THE ARCHITECTURAL WORK PROTECTED BY COPYRIGHT INCLUDES THE OVERALL FORM, ARRANGEMENT AND COMPOSITION OF SPACES, AND ARRANGEMENT AND COMPOSITION OF ELEMENTS IN THE DESIGN. UNDER SUCH PROTECTION, UNAUTHORIZED USE OF THESE DRAWINGS AND SPECIFICATIONS MAY RESULT IN CESSATION OF CONSTRUCTION, BUILDING SEIZURE, AND/OR MONETARY DAMAGES AWARDED BY THE COURT.

014200814

PROJECT INFORMATION:
BATH & BODY WORKS
WHITE BARN CANDLE CO.
THE GARDENS MALL
3101 PGA BOULEVARD
PALM BEACH GARDENS, FL 33410

SCOPE: FULL RENO | PACKAGE:
DESIGN TYPE: EASTON-G | GENERATION:
LSD&C PROJECT #: 00061214 | A/E PROJECT #:

1+
1415a
14286.1

REVISIONS:

	REQUIRED BY:	DATE:
1	OWNER & LANDLORD COMMENTS	12/31/14

ELITE CONSTRUCTION GROUP
LAKE JACKSON, TX
PHONE: 979-285-0712
NOTE: THESE PRINTS HAVE BEEN REDUCED BY 50 PERCENT. SCALE WILL BE 50 PERCENT OF WHAT IS NOTED ON PLANS

DATE ISSUED: 10/24/2014
DESIGNED BY: BN
DRAWN BY: HS
CHECKED BY: TBD

STOREFRONT DETAILS

DRAWING NUMBER:
A08.6