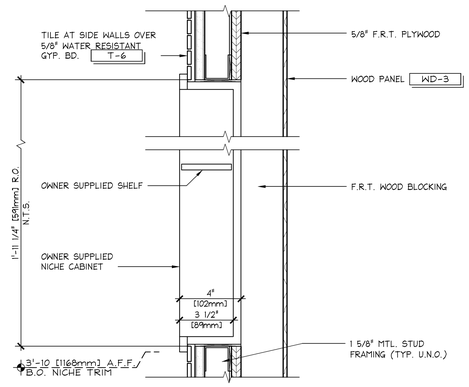

DEMO SINK SECTION AT NICHE

3" = 1'-0" | 42D-A104-M00-DETL | M | 01.27.12

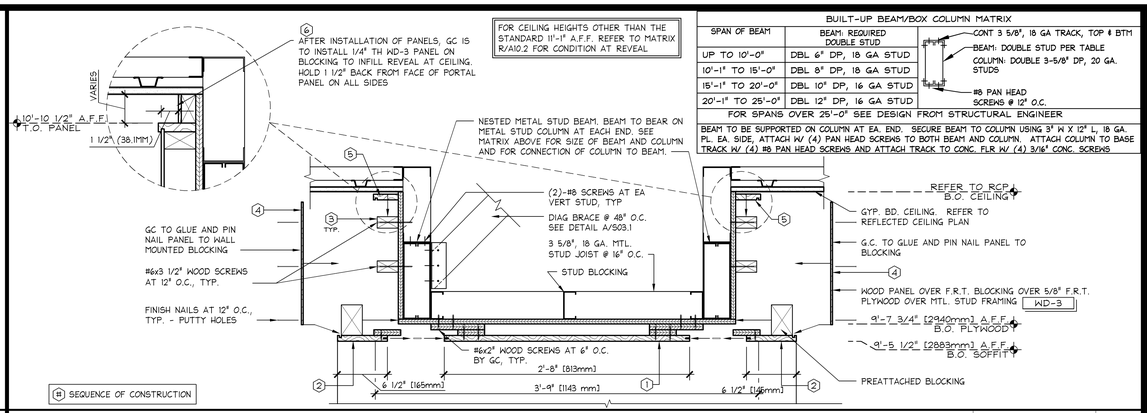

BUILT-UP BEAM/BOX COLUMN MATRIX		
SPAN OF BEAM	BEAM: REQUIRED DOUBLE STUD	
UP TO 10'-0"	DBL 6" DP, 18 GA STUD	CONT 3 5/8", 18 GA TRACK, TOP & BTM
10'-1" TO 15'-0"	DBL 8" DP, 18 GA STUD	BEAM: DOUBLE STUD PER TABLE
15'-1" TO 20'-0"	DBL 10" DP, 16 GA STUD	COLUMN: DOUBLE 3-5/8" DP, 20 GA. STUDS
20'-1" TO 25'-0"	DBL 12" DP, 16 GA STUD	#8 PAN HEAD SCREWS @ 12" O.C.
FOR SPANS OVER 25'-0" SEE DESIGN FROM STRUCTURAL ENGINEER		

BEAM TO BE SUPPORTED ON COLUMN AT EA. END. SECURE BEAM TO COLUMN USING 3" H X 12" L, 18 GA. PL. EA. SIDE, ATTACH W/ (4) PAN HEAD SCREWS TO BOTH BEAM AND COLUMN. ATTACH COLUMN TO BASE TRACK W/ (4) #8 PAN HEAD SCREWS AND ATTACH TRACK TO CONC. FLR W/ (4) 3/16" CONC. SCREWS

SOFFIT AT PASS-THRU PORTAL

1 1/2" = 1'-0" | 42S-A105-D01-SECT | D | 06.08.2012

G.C. SHALL BRAD NAIL VENEER CEILING PANEL @ SEAMS. NAILS TO BE SHOT 3" IN FROM EACH SIDE OF SEAM @ 6" O.C.

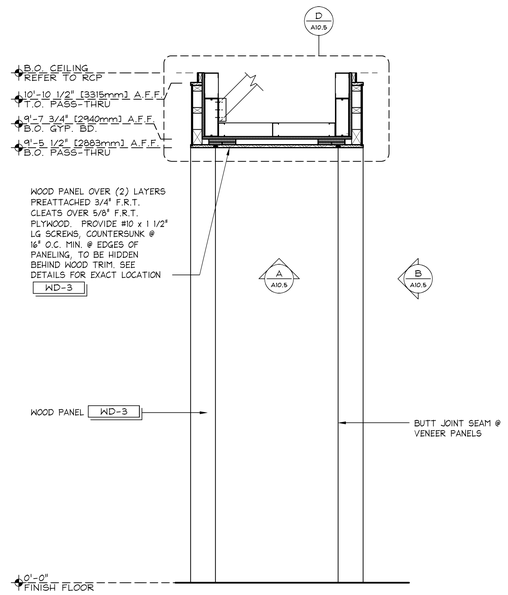

ELEVATION @ PASS-THRU PORTAL

3/4" = 1'-0" | 42E-A105-K01-ELEV | K | 06.08.2012

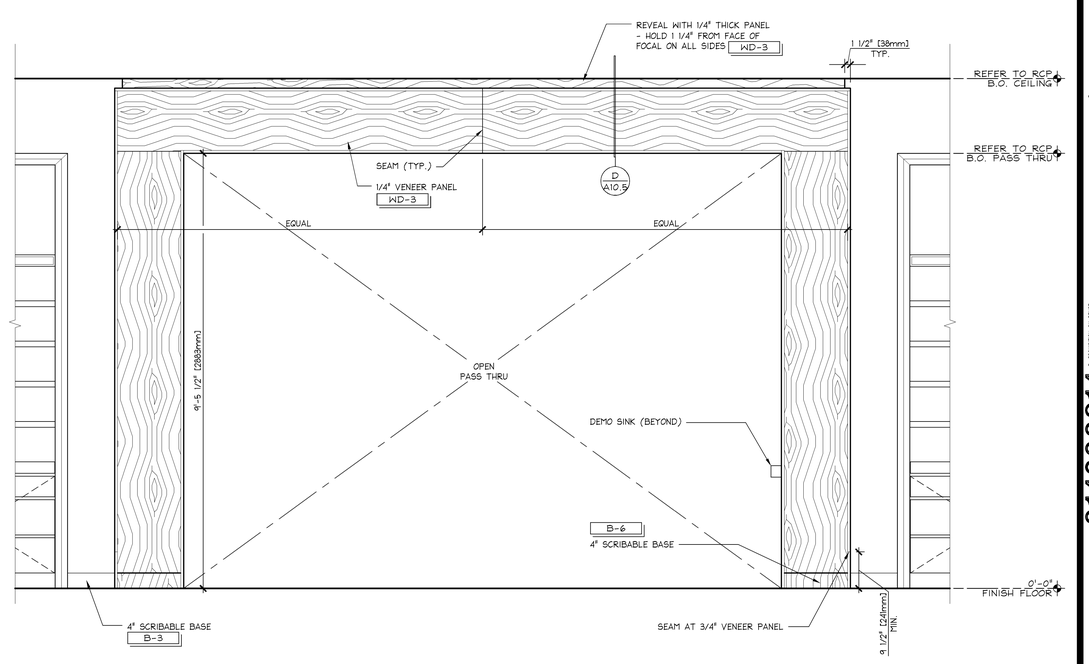

ELEVATION @ PASS-THRU PORTAL

3/4" = 1'-0" | 42E-A105-B00-ELEV | B | 04.13.2012

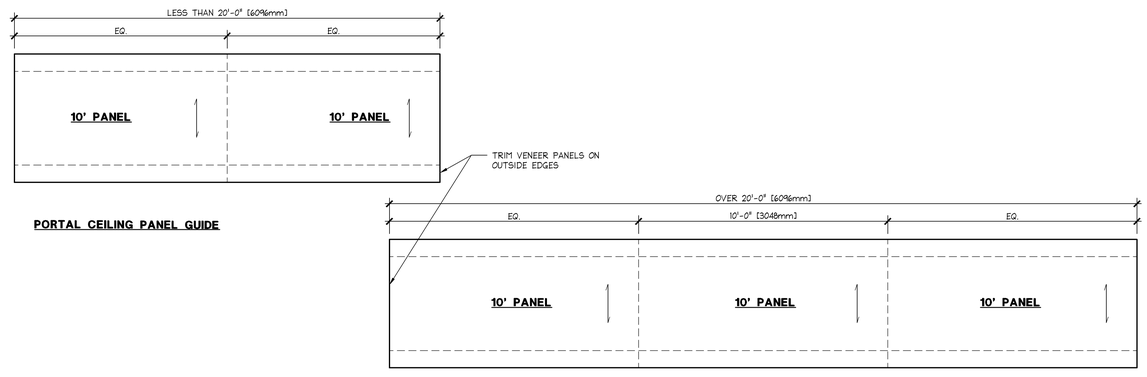

PORTAL CEILING PANEL GUIDE

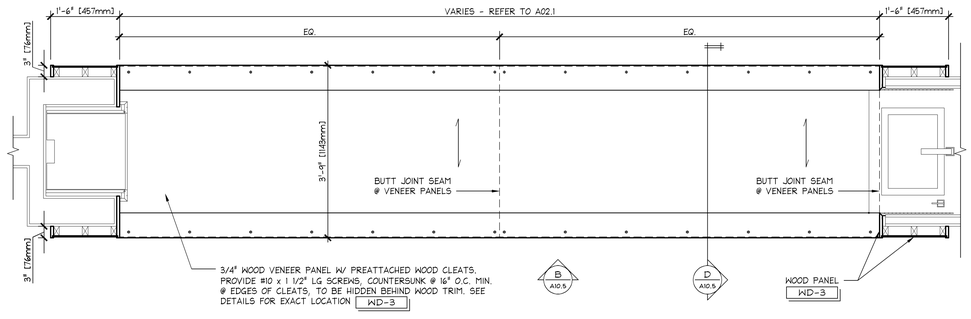

TOP SOFFIT PANEL (REFLECTED CEILING PLAN)

3/4" = 1'-0" | 42D-A105-A01-DETL | A | 04.26.2012

MOODY•NOLAN
responsive architecture
300 Spruce Street Phone:(614) 461-4664
Suite 300 Fax: (614) 280-8881
Columbus, Ohio 43215 www.moodynolan.com

Lbrands
STORE DESIGN & CONSTRUCTION
Three Limited Parkway - Columbus, Ohio 43230
Telephone: 614.415.7000 - Fax: 614.415.7349

PROHIBITION ON RELIANCE:
THESE CONTRACT SPECIFICATIONS WERE PREPARED FOR USE ON A SPECIFIC SITE, CONSTRUCTED AT A SPECIFIC TIME, AND FOR A SPECIFIC PURPOSE AND CLIENT. THEY ARE NOT INTENDED FOR USE ON A DIFFERENT PROJECT SITE, AT A DIFFERENT TIME, OR WITH A DIFFERENT CLIENT. USE OF THESE SPECIFICATIONS IN ANY SUCH CIRCUMSTANCE IS AT THE USER'S SOLE RISK AND WITHOUT LIABILITY TO MOODY NOLAN, INC. ANY REPRODUCTION THEREOF OR ANOTHER PROJECT IS PROHIBITED AND CONTRARY TO LAW UNLESS EXPRESSLY AUTHORIZED BY MOODY NOLAN, INC. OR BY LIMITED STORE PLANNING, INC., D/B/A LIMITED STORE DESIGN AND CONSTRUCTION (LSDC).
THESE DRAWINGS AND SPECIFICATIONS ARE THE PROPERTY OF LSDC AND SHALL NOT BE DUPLICATED IN ANY MANNER OR USED ON ANY OTHER PROJECT EXCEPT BY WRITTEN AGREEMENT WITH LSDC. NO REPRODUCTION OF THESE DRAWINGS AND SPECIFICATIONS SHALL BE MADE WITHOUT THE WRITTEN CONSENT OF LSDC. ALL REPRODUCTIONS OF THE LSDC ALL ORIGINALS OR REPRODUCTIONS OF THESE DRAWINGS AND SPECIFICATIONS SHALL BEAR THE COPYRIGHT NOTICE OF LSDC AND ANY OTHER NOTICES REQUIRED BY LSDC.
COPYRIGHT NOTICE:
THESE DRAWINGS AND SPECIFICATIONS ARE COPYRIGHTED AND SUBJECT TO COPYRIGHT PROTECTION AS AN "ARCHITECTURAL WORK" UNDER SEC. 102 OF THE COPYRIGHT ACT, 17 U.S.C. AS AMENDED DECEMBER 1990. THE OWNER AND USER OF A BUILDING CONSTRUCTED FROM THESE DRAWINGS AND SPECIFICATIONS MAY REPRODUCE THE BUILDING FOR MAINTENANCE AND REPAIR PURPOSES AND ALTER THE BUILDING IN COMPLIANCE WITH LAW WITHOUT THE CONSENT OF LSDC. THE RIGHTS ACCORDED TO OWNERS AND USERS OF BUILDINGS DO NOT INCLUDE THE RIGHT TO USE THESE DRAWINGS AND SPECIFICATIONS FOR CONSTRUCTION OF ADDITIONAL BUILDINGS OR ALTERATIONS TO THE BUILDING SHOWN HEREIN, EXCEPT AS OTHERWISE AGREED TO BY LSDC.
ANY UNAUTHORIZED USE OF THESE DRAWINGS AND SPECIFICATIONS MAY RESULT IN CESSATION OF CONSTRUCTION, BUILDING SEIZURE, AND/OR MONETARY DAMAGES.

014200814

BATH & BODY WORKS
WHITE BARN CANDLE CO.
THE GARDENS MALL
3101 PGA BOULEVARD
PALM BEACH GARDENS, FL 33410

FULL RENO | PACKAGE:
EASTON+G | GENERATION:
00061214 | A/E PROJECT #:

SCOPE:
DESIGN TYPE:
LSDBC PROJECT #:

1+
1415G
14286

PROJECT INFORMATION:

REVISIONS:

	REQUIRED BY:	DATE
1	OWNER & LANDLORD COMMENTS	12/31/14

ELITE CONSTRUCTION GROUP
LAKE JACKSON, TX
PHONE: 979-285-8712
NOTE: THESE PRINTS HAVE BEEN REDUCED BY 50 PERCENT. SCALE WILL BE 50 PERCENT OF WHAT IS NOTED ON PLANS.

DATE ISSUED: 10/24/2014
DESIGNED BY: BN
DRAWN BY: TSG
CHECKED BY: HS

PASS-THRU PORTAL DETAILS

DRAWING NUMBER:
A10.5