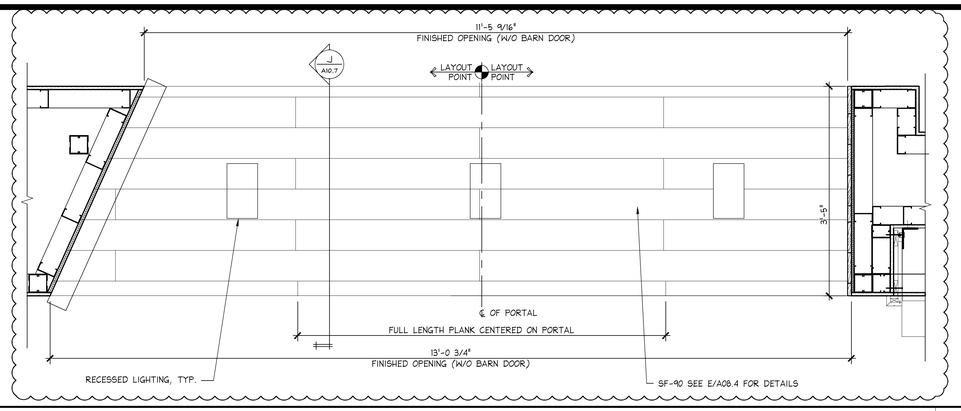

BBW/WBC PASS-THRU PORTAL RCP - PLANKING LAYOUT

1" = 1'-0" | 42D-A101-A00-DETL | M | 06.08.2012

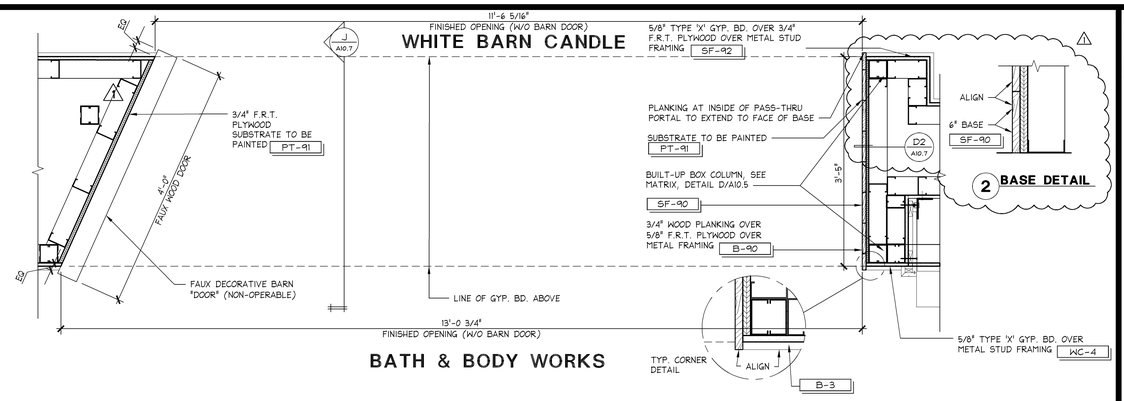

BBW/WBC PASS-THRU PORTAL DETAIL

1" = 1'-0" | 42D-A101-A00-DETL | D | 06.08.2012

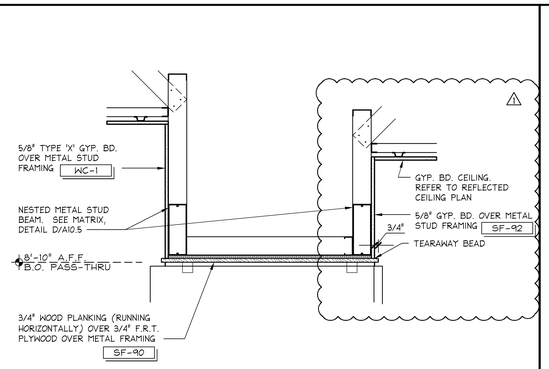

BBW/WBC PASS-THRU PORTAL DETAIL

1" = 1'-0" | 42D-A101-A00-DETL | R | 06.08.2012

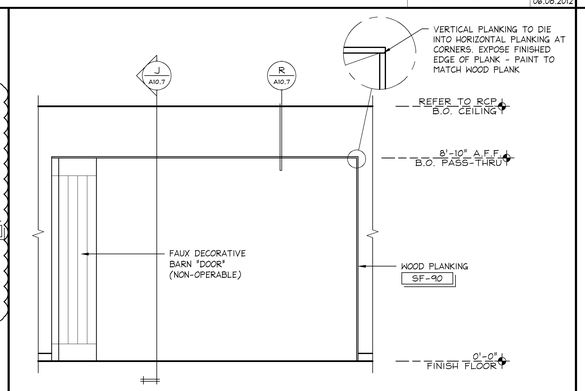

BBW/WBC PASS-THRU PORTAL DETAIL

3/8" = 1'-0" | 42D-A101-A00-DETL | L | 06.08.2012

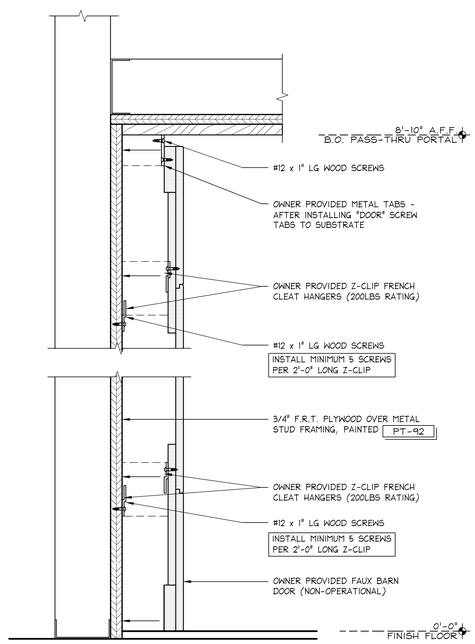

FAUX BARN DOOR ATTACHMENT DETAIL

3" = 1'-0" | 42D-A088-M01-DETL | N | 07.22.09

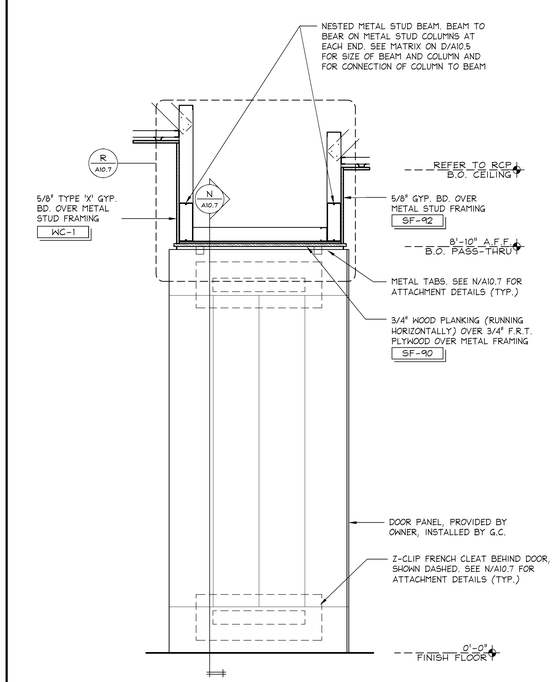

SECTION AT BBW/WBC PASS-THRU PORTAL

3/4" = 1'-0" | 42D-A105-A00-DETL | J | 01.28.11

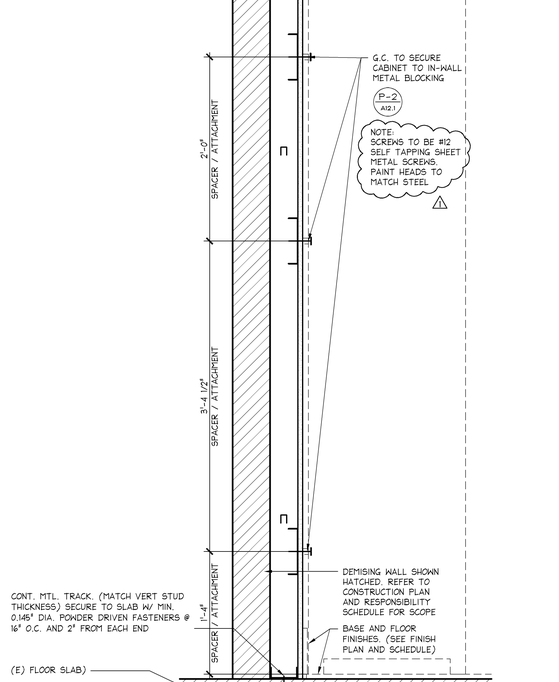

METAL TOWER CABINET SECTION

1 1/2" = 1'-0" | 42D-A101-A00-DETL | E | 06.08.2012

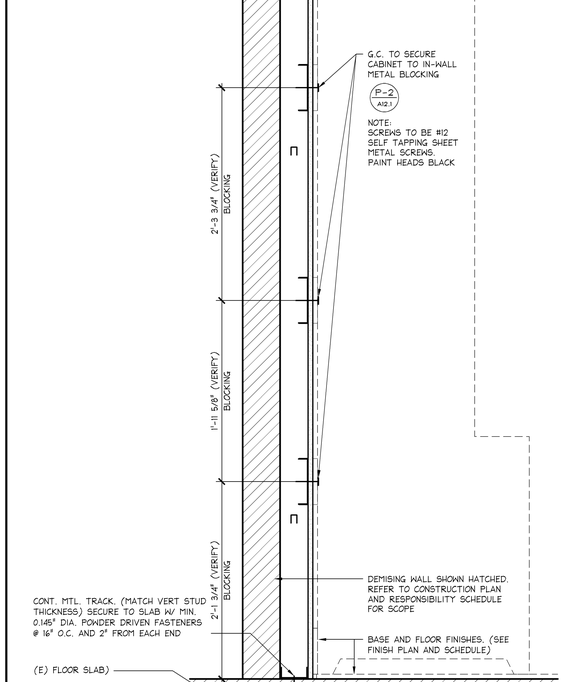

GABLE CABINET SECTION

1 1/2" = 1'-0" | 42D-A101-A00-DETL | A | 06.08.2012

MOODY•NOLAN
responsive architecture
300 Spruce Street Phone: (614) 461-4664
Suite 300 Fax: (614) 280-8881
Columbus, Ohio 43215 www.moodynolan.com

Lbrands
STORE DESIGN & CONSTRUCTION
Three Limited Parkway - Columbus, Ohio 43230
Telephone: 614.415.7000 - Fax: 614.415.7349

PERMISSION OR RESALE:
THESE DRAWINGS AND SPECIFICATIONS WERE PREPARED FOR USE ON A SPECIFIC SITE, CONTEMPORANEOUSLY WITH THEIR ISSUE DATE, THEY ARE NOT INTENDED FOR USE ON A DIFFERENT PROJECT OR AT A LATER TIME. ALL DRAWINGS AND SPECIFICATIONS ARE COPYRIGHTED AND SUBJECT TO COPYRIGHT PROTECTION AS AN "ARCHITECTURAL WORK" UNDER SEC. 102 OF THE COPYRIGHT ACT, 17 U.S.C. AS AMENDED DECEMBER 1990. THE OWNER AND ARCHITECT AGREE THAT THE ARCHITECT IS AND SHALL REMAIN THE OWNER OF HIS/HER PROFESSIONAL WORK PRODUCT AS IS PROVIDED AND CONTEMPLATED BY LAW UNLESS EXPRESSLY AGREED TO IN WRITING. ALL REPRODUCTIONS OF THESE DRAWINGS AND SPECIFICATIONS, ALL DERIVATIVE DESIGNS AND CONSTRUCTION ("LSDC").

THESE DRAWINGS AND SPECIFICATIONS ARE THE PROPERTY OF LSDC AND SHALL NOT BE DEPLOYED IN ANY MANNER WITHOUT THE PRIOR WRITTEN CONSENT OF LSDC. THEY SHALL NOT BE ASSIGNED TO ANY THIRD PARTY WITHOUT THE WRITTEN CONSENT OF LSDC. THEY SHALL NOT BE USED BY THE OWNER OR OTHERS ON EXTENSIONS OF THE PROJECT OR ON ANY OTHER PROJECT EXCEPT BY AGREEMENT IN WRITING AND WITH APPROPRIATE COMPENSATION TO LSDC. ANY REPRODUCTION OF THESE DRAWINGS AND SPECIFICATIONS SHALL BE MADE WITHOUT THE WRITTEN CONSENT OF LSDC AND MUST BEAR THE COPYRIGHT NOTICE OF LSDC. THESE DRAWINGS AND SPECIFICATIONS MUST BE RETURNED TO LSDC UPON COMPLETION OF THEIR INTENDED USE, UNLESS OTHERWISE AGREED TO IN WRITING BY LSDC.

SHEET DRAWINGS AND SPECIFICATIONS ARE COPYRIGHTED AND SUBJECT TO COPYRIGHT PROTECTION AS AN "ARCHITECTURAL WORK" UNDER SEC. 102 OF THE COPYRIGHT ACT, 17 U.S.C. AS AMENDED DECEMBER 1990. THE OWNER AND ARCHITECT AGREE THAT THE ARCHITECT IS AND SHALL REMAIN THE OWNER OF HIS/HER PROFESSIONAL WORK PRODUCT AS IS PROVIDED AND CONTEMPLATED BY LAW. THIS INCLUDES, WITHOUT LIMITATION, THE OVERALL FORM, ARRANGEMENT AND COMPOSITION OF SPACES AND ELEMENTS IN THE DESIGN AND ALL PLANS, SECTIONS AND MODELS. ALL REPRODUCTIONS OF THESE DRAWINGS AND SPECIFICATIONS SHALL BE MADE WITHOUT THE WRITTEN CONSENT OF LSDC AND MUST BEAR THE COPYRIGHT NOTICE OF LSDC. THESE DRAWINGS AND SPECIFICATIONS MUST BE RETURNED TO LSDC UPON COMPLETION OF THEIR INTENDED USE, UNLESS OTHERWISE AGREED TO IN WRITING BY LSDC.

PROJECT INFORMATION: 014200814
BATH & BODY WORKS
WHITE BARN CANDLE CO.
THE GARDENS MALL
3101 PGA BOULEVARD
PALM BEACH GARDENS, FL 33410

SCOPE: FULL RENO | PACKAGE: 1+
DESIGN TYPE: EASTON-G | GENERATION: 1415a
LSDAC PROJECT #: 00061214 | A/E PROJECT #: 14286

REVISIONS:

	REQUIRED BY:	DATE:
1	OWNER & LANDLORD COMMENTS	12/31/14

ELITE CONSTRUCTION GROUP
LAKE JACKSON, TX
PHONE: 979-285-0712
NOTE: THESE PRINTS HAVE BEEN REDUCED BY 50 PERCENT. SCALE WILL BE 50 PERCENT OF WHAT IS NOTED ON PLANS

DATE ISSUED: 10/24/2014
DESIGNED BY: BN
DRAWN BY: TSG
CHECKED BY: HS

WHITE BARN CABINETRY & PASS-THRU DETAILS

DRAWING NUMBER: A10.7