1. CONNECT (N) 4" SANITARY SEWER BELOW SLAB TO (E) SANITARY SEWER LINE. (FIELD VERIFY EXACT SIZE AND LOCATION – MIN. 4")
2. CONNECT (N) 1" COLD WATER TO (E) COLD WATER LINE. (FIELD VERIFY EXACT SIZE AND LOCATION – MIN. 1")
3. P.O.C. OF (N) VENT TO (E) VENT LINE. (FIELD VERIFY EXACT SIZE AND LOCATION – MIN. 2")
4. 1" CONDENSATE DRAIN FROM EQUIPMENT TO DISCHARGE AT LANDLORD'S AC DRAINAGE SYSTEM AS REQUIRED. REFER TO DETAILS J & K ON SHEET P03.1.
5. ~~PLUMBING CONTRACTOR TO PROVIDE WATER METER – 'HERSEY MODEL NO. ¾" MVR' AT MINIMUM OF 21 GPM. VERIFY LOCATION. MOUNT 48" ABOVE FINISHED FLOOR. MAKE NECESSARY CONNECTIONS AS REQUIRED. METER TO READ IN GALLONS.~~
6. ~~ROUTE TO APPROVED GAS METER LOCATION WITH REGULATOR, TOTAL GAS LOAD = 700 CFH AND A TOTAL DEVELOPED LENGHT = 100 FEET. FIELD VERIFY EXACT LOCATION OF METER AND GAS COMPANY REQUIREMENTS.~~
7. ~~PROVIDE NEW VENT THROUGH ROOF, PER DETAIL D ON SHEET P03.1.~~

NOTE:
REFER TO SPECIFICATION BOOKLET FOR ADDITIONAL INFORMATION.

SPRINKLER HEADS SHOWN FOR REFERENCE, STYLE, FINISH, SUGGESTED LOCATION AND QUANTITY ONLY. FILED UNDER SEPARATE PERMIT.

GC TO PROVIDE WRITTEN REPORT TO LSD&C PM ON CONDITION OF EXISTING SEWER TIE-IN REGARDING SLOPE AND FLOW.
- SCOPE WITH CAMERA PRIOR TO CONNECTION
- DO NOT CONNECT WITHOUT LSD&C PM AUTHORIZATION IF SPECS NOT MET

PLUMBING AND FIRE SPRINKLER HEAD PLAN KEYNOTES

NTS

D 11/11/11

20' 15' 10' 5' 0

THIS SCALE TO BE USED WHEN PLANS ARE NOT PRINTED AT 30"x42"

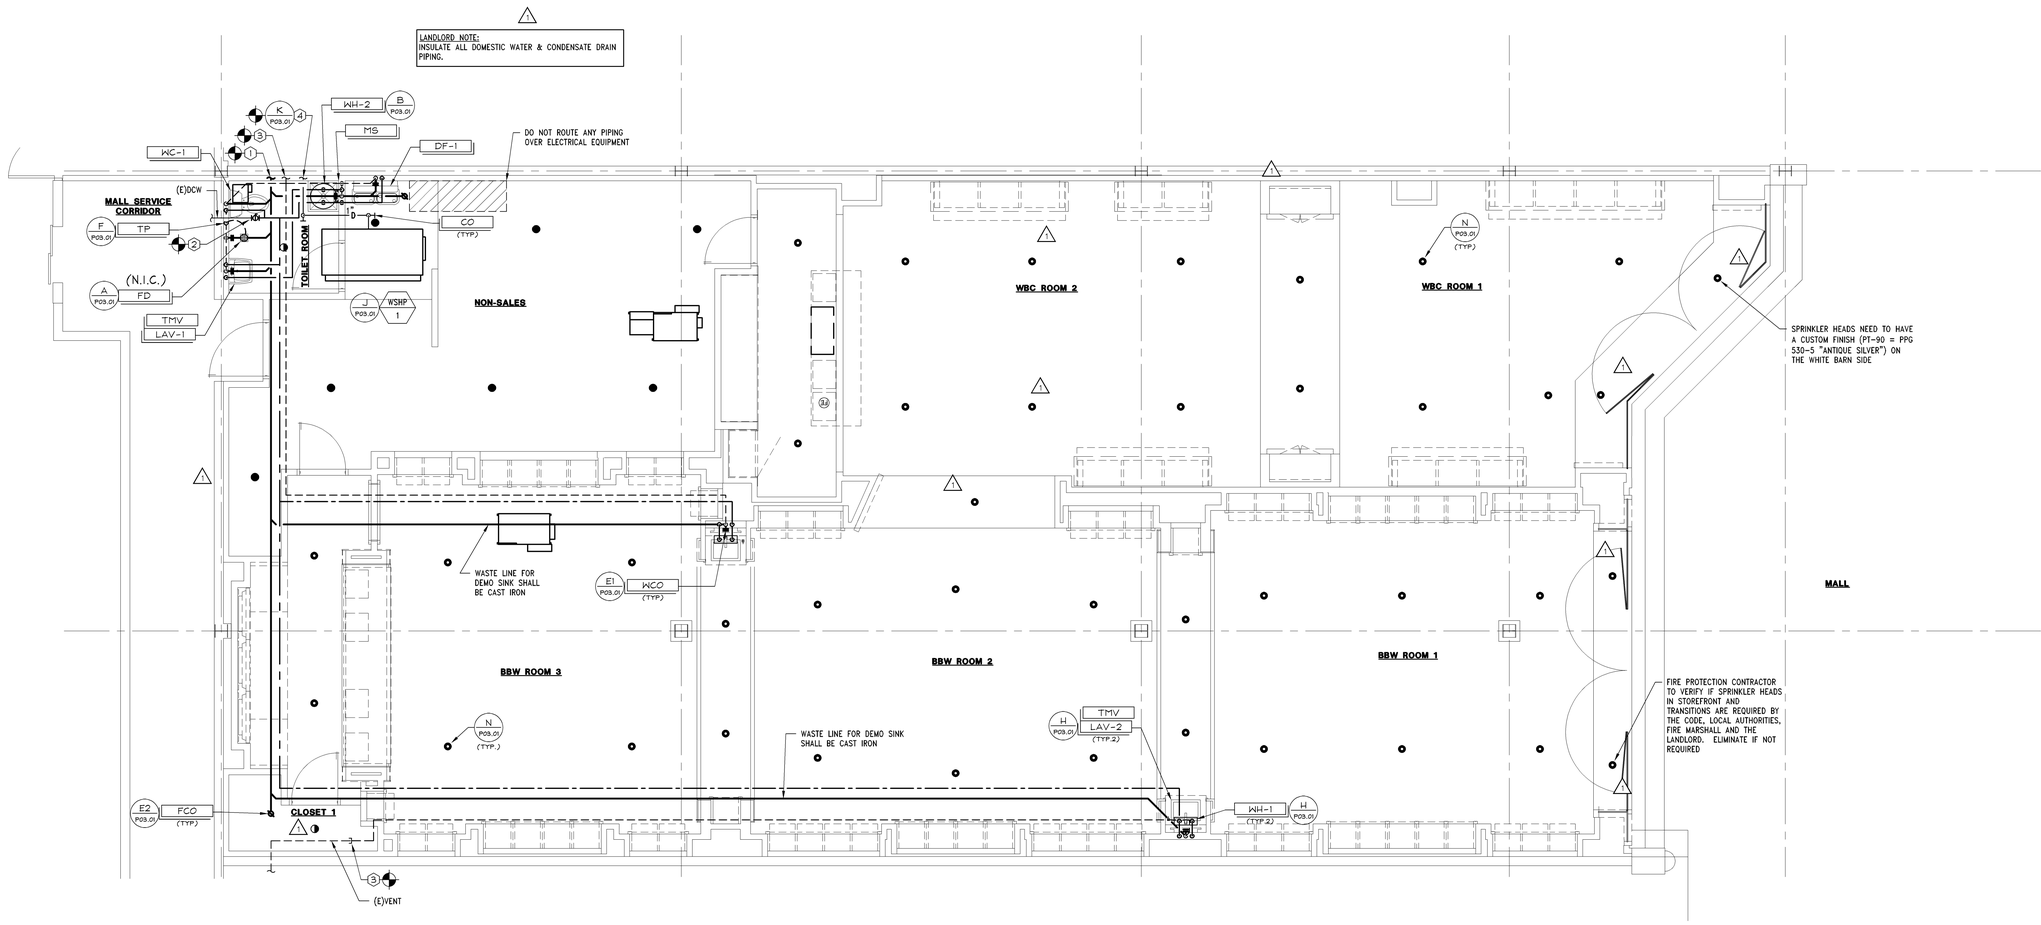

N

VERIFY ALL FIELD CONDITIONS PRIOR TO BID

PLUMBING AND FIRE SPRINKLER HEAD PLAN

1/4" = 1'-0"

A

LARSON BINKLEY

Larson Binkley, Inc.
310 W 20th Street, Suite 200
Kansas City, Missouri 64108
Florida Certificate of Authorization Number 8039

T 816-997-9601
F 816-997-9602
larsonbinkley.com

Adrian T. Franks, PE0076324

Lbrands
STORE DESIGN & CONSTRUCTION
Three Limited Parkway · Columbus, Ohio 43230
Telephone: 614.415.7000 · Fax: 614.415.7349

PROVISIONS OF BIDDING DOCUMENTS, WERE PREPARED FOR USE ON A SPECIFIC SITE. COMMERCIAL WORK UNDER SEC. 102 OF THE COPYRIGHT ACT. THEY ARE NOT INTENDED FOR USE ON A DIFFERENT CONFORMANCE WITH THOSE SAME DATES. THEY ARE NOT INTENDED FOR USE ON A DIFFERENT REPRODUCTION SHARED OR ANYONE PROVIDED TO LAW UNLESS EXPRESSLY AUTHORIZED BY THE LBCC.

THESE DRAWING AND SPECIFICATIONS, ARE THE PROPERTY OF LBCC AND SHALL NOT BE DISPLAYED IN PUBLICATIONS, MADE AVAILABLE FOR USE BY UNAUTHORIZED PERSONS, OR SOLD WITHOUT WRITTEN AUTHORIZATION OF THE LBCC. ALL COMMON LAW STATUTORY AND OTHER RESERVED RIGHTS, INCLUDING COPYRIGHT, IN THE PLANS, DRAWINGS AND SPECIFICATIONS PREPARED AND/OR PROVIDED BY THE LBCC, ARE RETAINED BY THE LBCC.

COPYRIGHT NOTICE: THESE DRAWINGS AND SPECIFICATIONS, ARE COPYRIGHTED AND SUBJECT TO COPYRIGHT PROTECTION AS AN "ARCHITECTURAL WORK" UNDER SEC. 102 OF THE COPYRIGHT ACT. THEY ARE NOT INTENDED FOR USE ON A DIFFERENT PROJECT AND ARE NOT TO BE USED IN WHOLE OR IN PART BY ANY PERSON OR ENTITY FOR ANY PURPOSE WHATSOEVER WITHOUT THE EXPRESS WRITTEN PERMISSION OF THE LBCC. ANY REPRODUCTION MARKED OR ANYONE PROVIDED TO LAW UNLESS EXPRESSLY AUTHORIZED BY THE LBCC.

PROJECT INFORMATION:
BATH & BODY WORKS
WHITE BARN CANDLE CO.
THE GARDENS MALL
3101 PGA BOULEVARD
PALM BEACH GARDENS, FL 33410

014200814

SCOPE: FULL RENO
DESIGN TYPE: EASTON-C
LSD&C PROJECT #: 00061214

PACKAGE: 1+
GENERATION: 1415a
A/E PROJECT #: 14286

REVISIONS:

	DESCRIPTION	DATE
1	OWNER & LANDLORD COMMENTS	12/31/14
2	L.L. COMMENT – MECHANICAL REQUIREMENTS	1/16/2015

ELITE CONSTRUCTION GROUP
LAKE JACKSON, TX
PHONE: 979-285-0712
NOTE: THESE PRINTS HAVE BEEN REDUCED BY 50 PERCENT. SCALE WILL BE 50 PERCENT OF WHAT IS NOTED ON PLANS

DATE ISSUED: 10/24/2014
DESIGNED BY: JES
DRAWN BY: JES
CHECKED BY: NRP

PLUMBING AND FIRE SPRINKLER HEAD PLAN

DRAWING NUMBER:
P02.01

00061214p0201.dwg 12-18-14 09:26 Joe.Sperry